


Do not scale from this drawing
The contractor is to check all dimensions on site and report any
discrepancies to the architect immediately.
All rights described in chapter IV of the copyright, designs and
patents act 1988 have been generally asserted
Notes

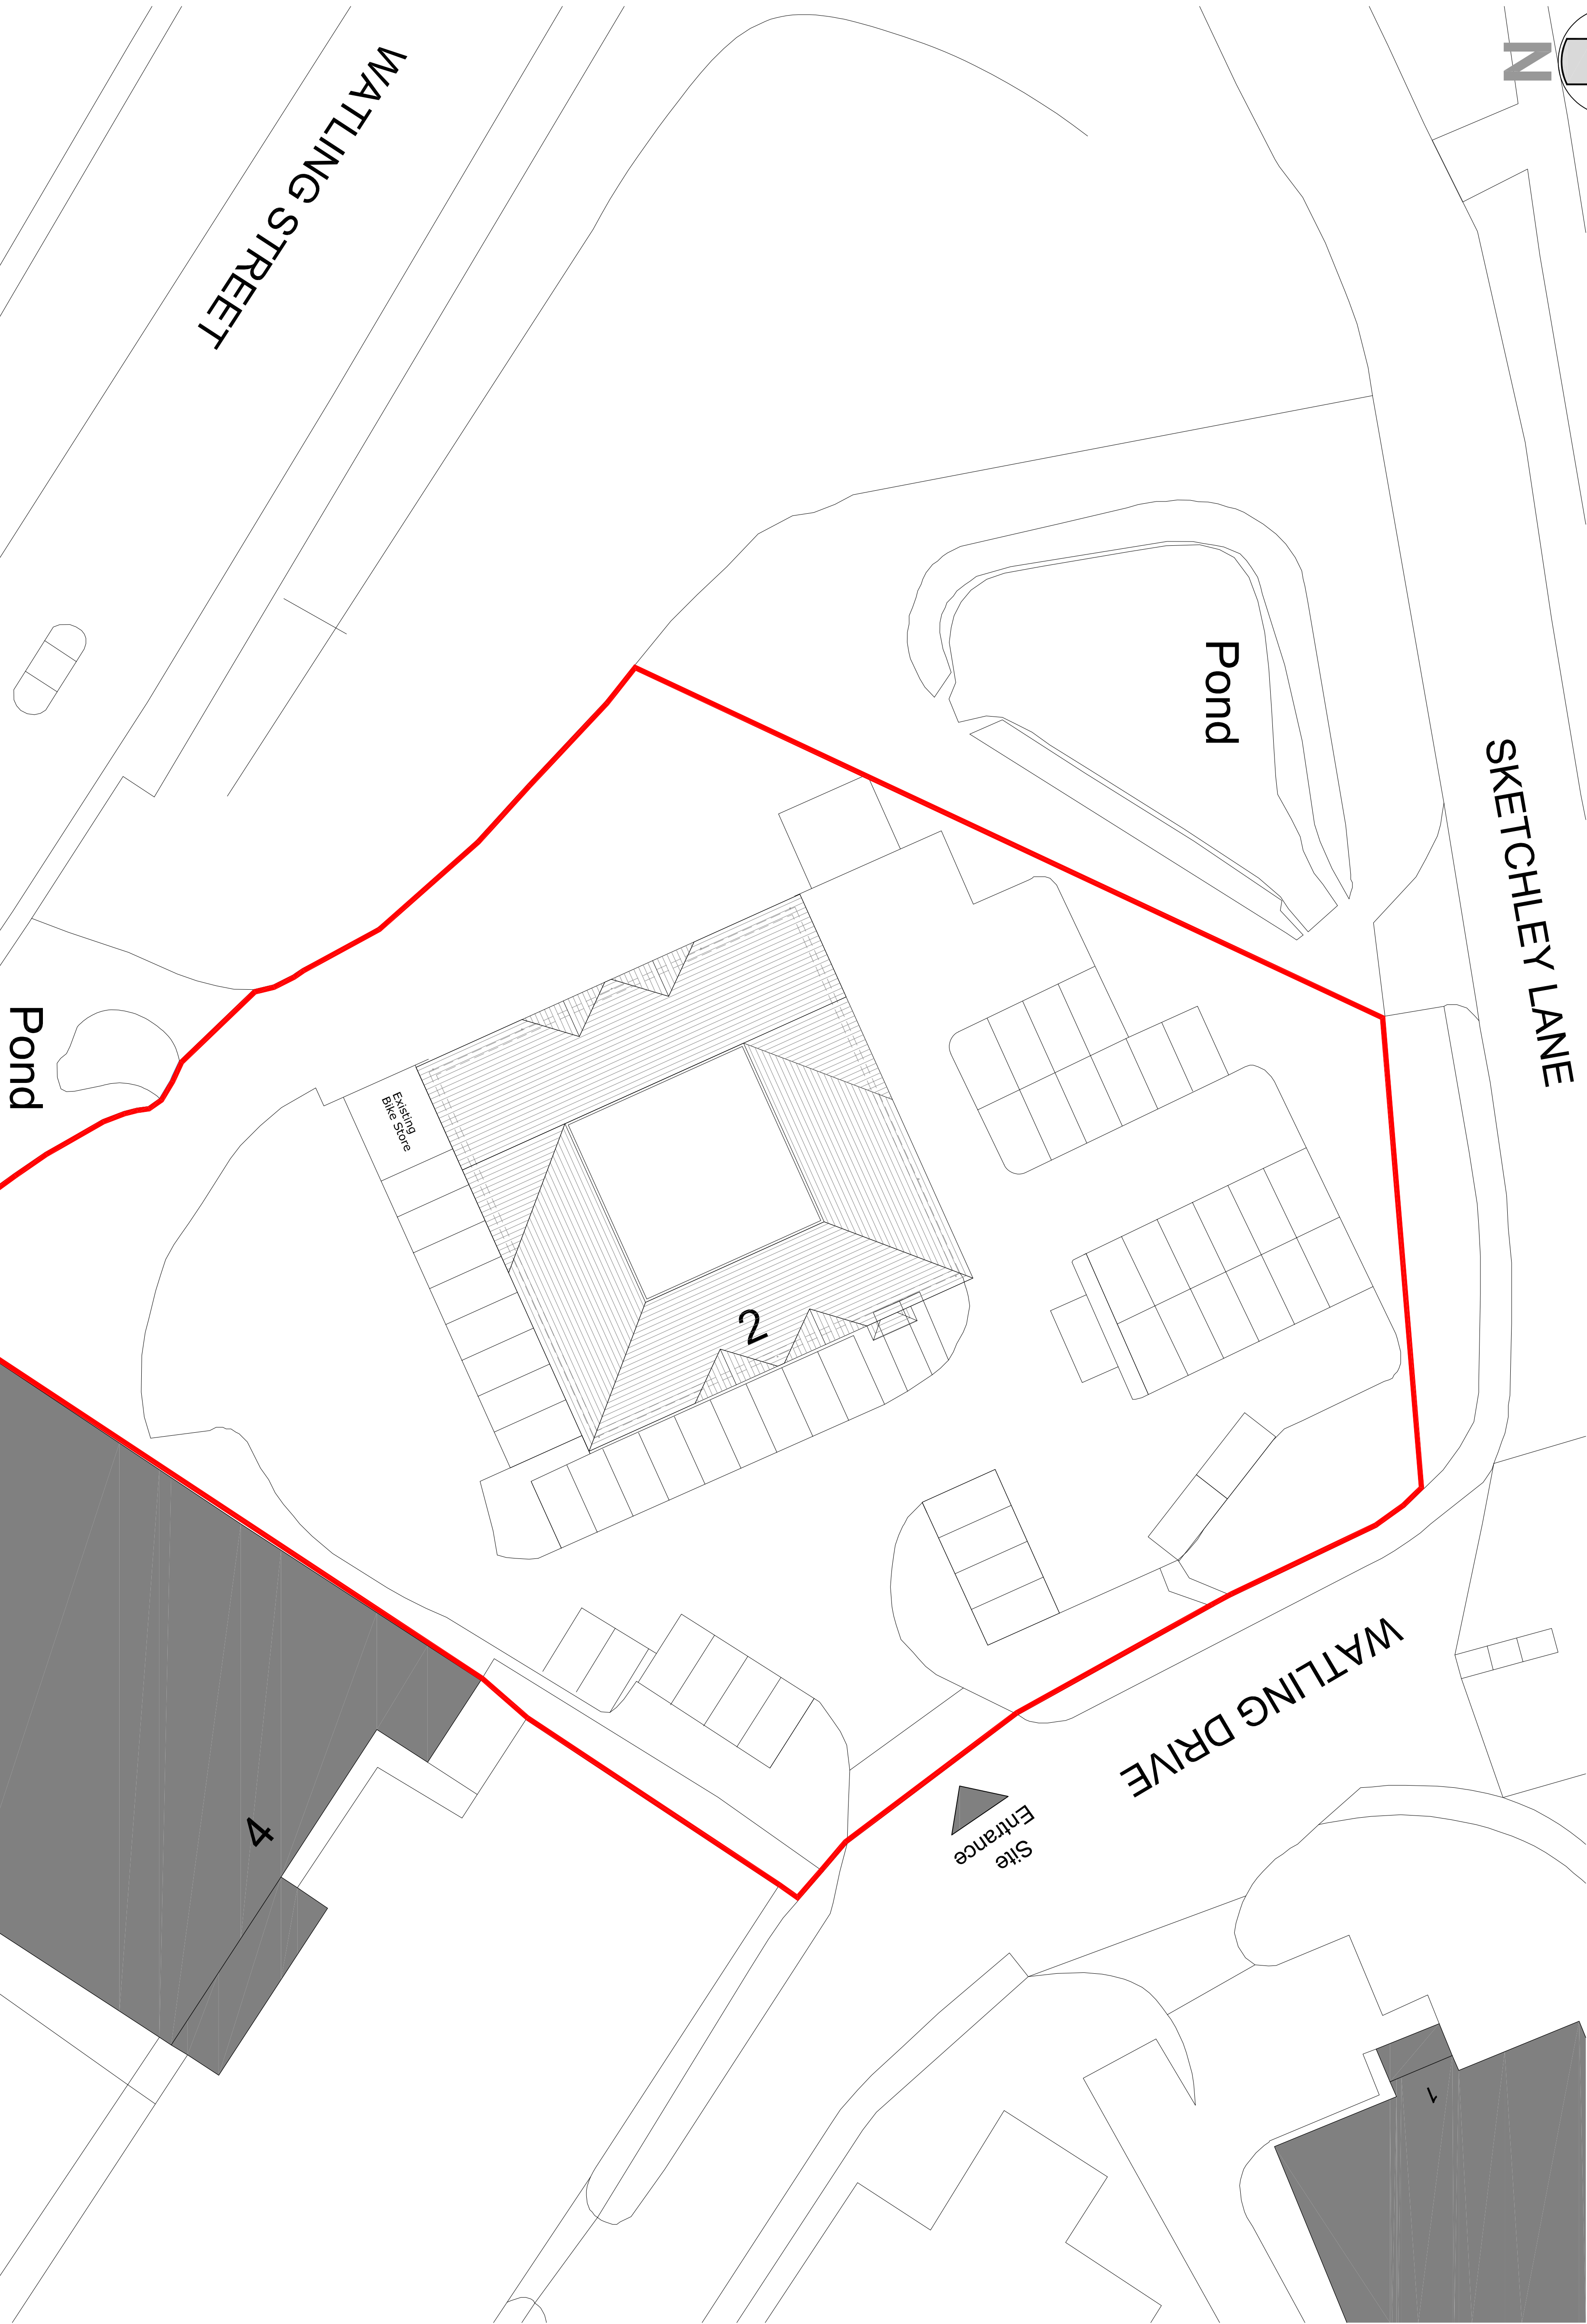

P2	Planning/Issue	06/04/23	AS	PAW
P1	Initial Issue	24/03/23	AS	PAW
Rev.	Discussed/Rev.	DATE	BY	CHK.

Unit 5 The Forum
Merrill House, 100-102, Park, Lynwood
Peterborough PE2 6FT
Telephone +44(0)1733375500
Website www.jeffersonshields.com



Project
Everpore Active
Hinckley

Drawing
Existing Site Plan

Scale	1:200@A1	Drawn	AS	Date	Mar 23
-------	----------	-------	----	------	--------

Drawing Purpose	PLANNING SUBMISSION	Status	S5
-----------------	---------------------	--------	----

Ref	2191-JSA-XX-XX-DR-A-02001	Rev.	P2
-----	---------------------------	------	----

Job No. 00000, Zone Level Type 000, Number

A1