


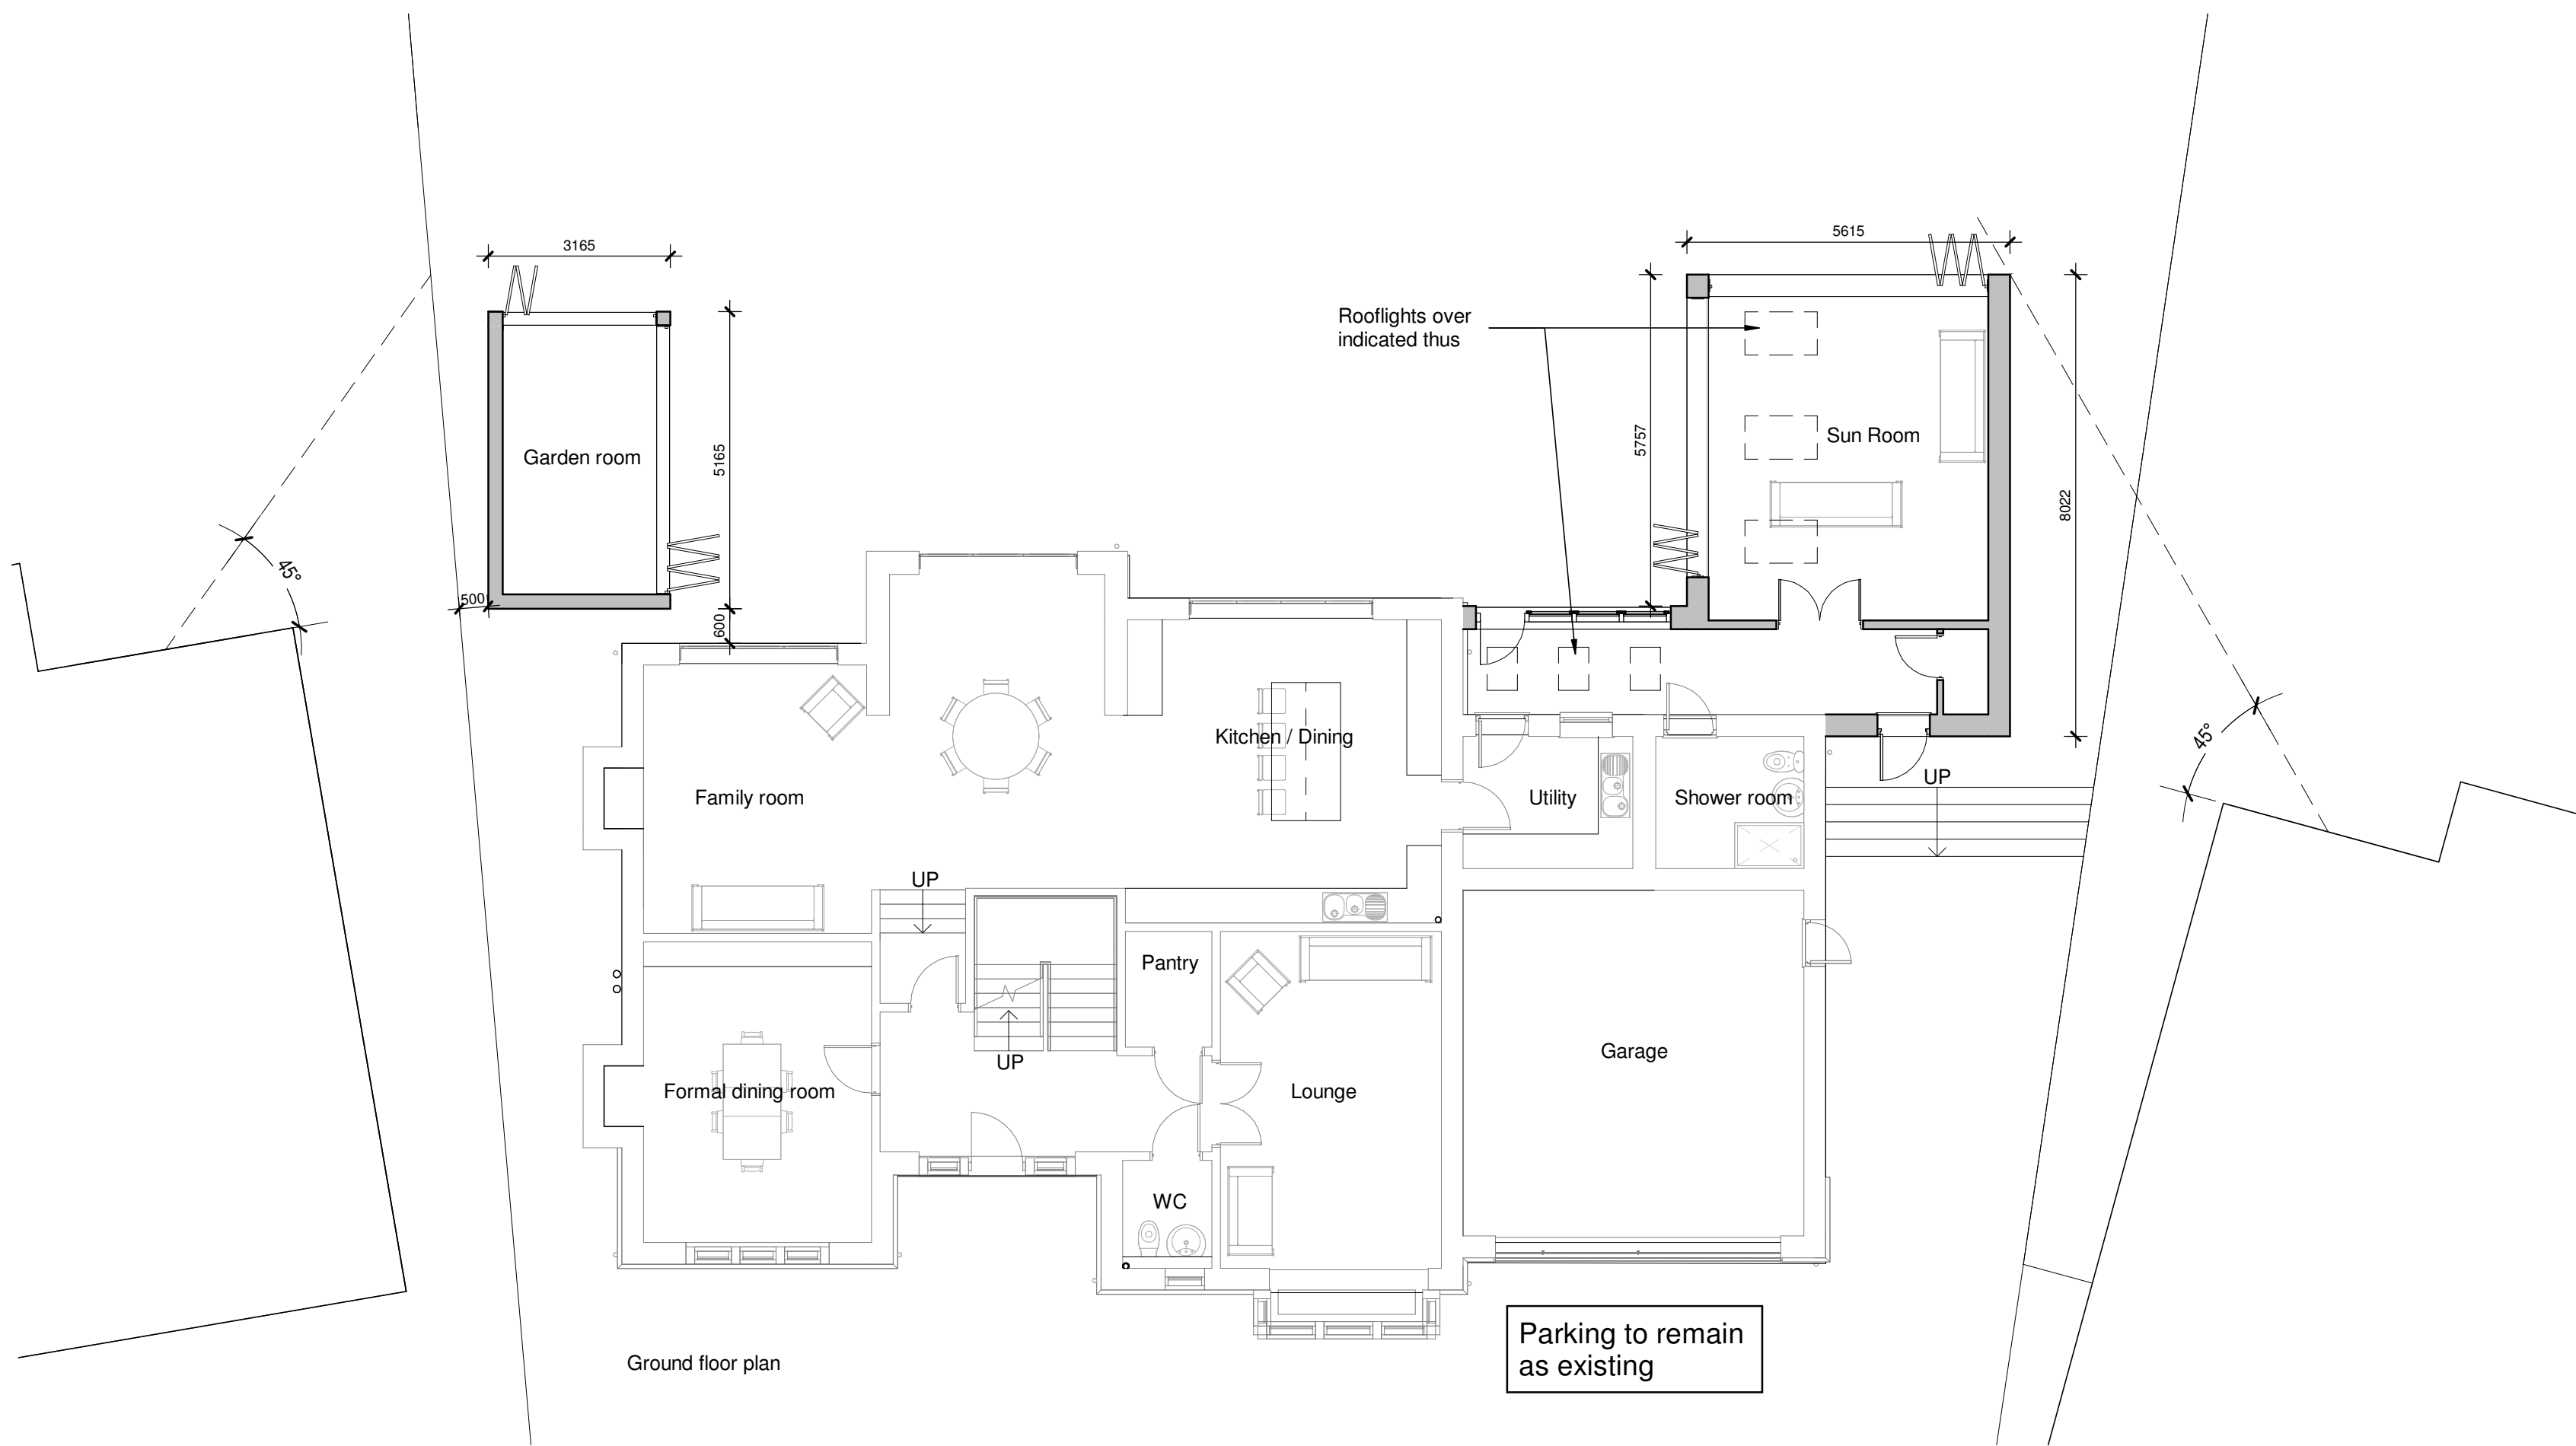

Client Mr and Mrs Gadd			HAYWARD architects 19 Station Road Hinckley Leicestershire LE10 1AW Tel: 01455 635 666 www.hayward-architects.co.uk	
Project Title 16 Hornsey Rise Bosworth Road Wellsborough				
Drawing Title As proposed			Job No. 25/108 Drawing No. 04d Status PLANNING	
Scale 1:100	Date Nov 2025	Sheet A1		
Author ZLM	Checked by LJW			

THE COPYRIGHT OF THIS DRAWING IS VESTED IN HAYWARD ARCHITECTS LTD.
REPRODUCTION IN ANY FORM WITHOUT WRITTEN PERMISSION BY THE PROJECT HOLDER, OR THE SCALE FOR DRAWING AND ONLY IF FIGURED DIMENSIONS ARE TO BE USED