
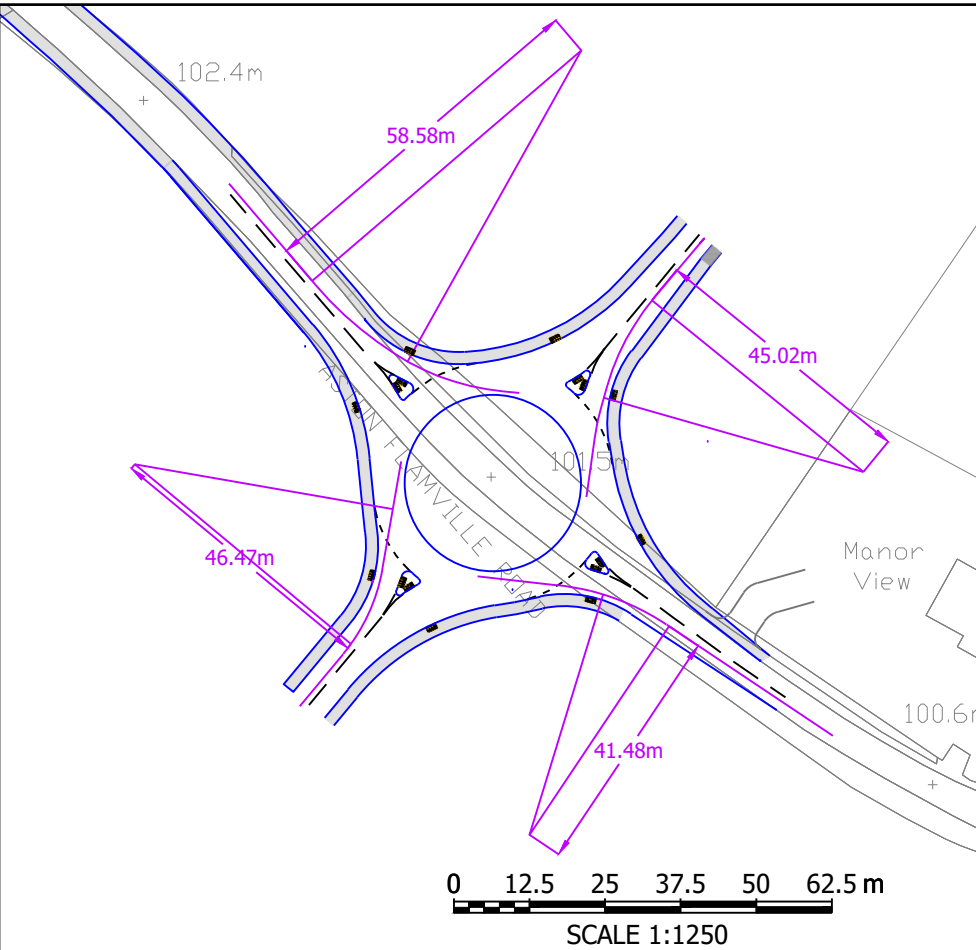
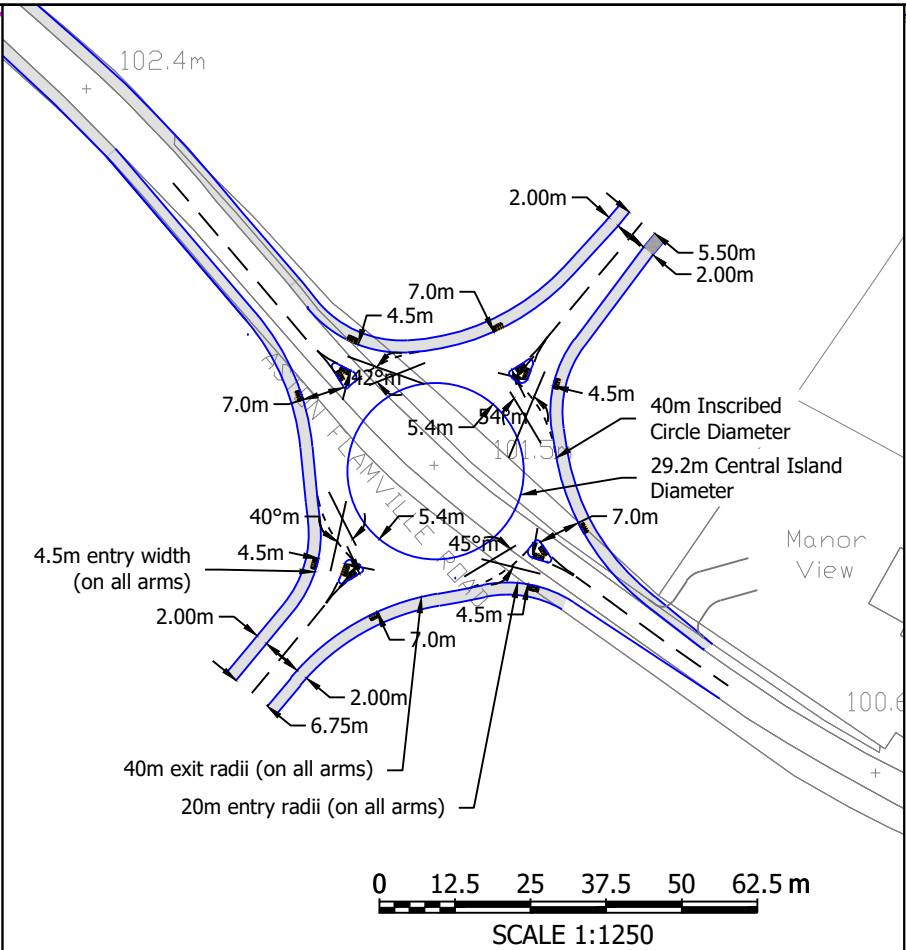


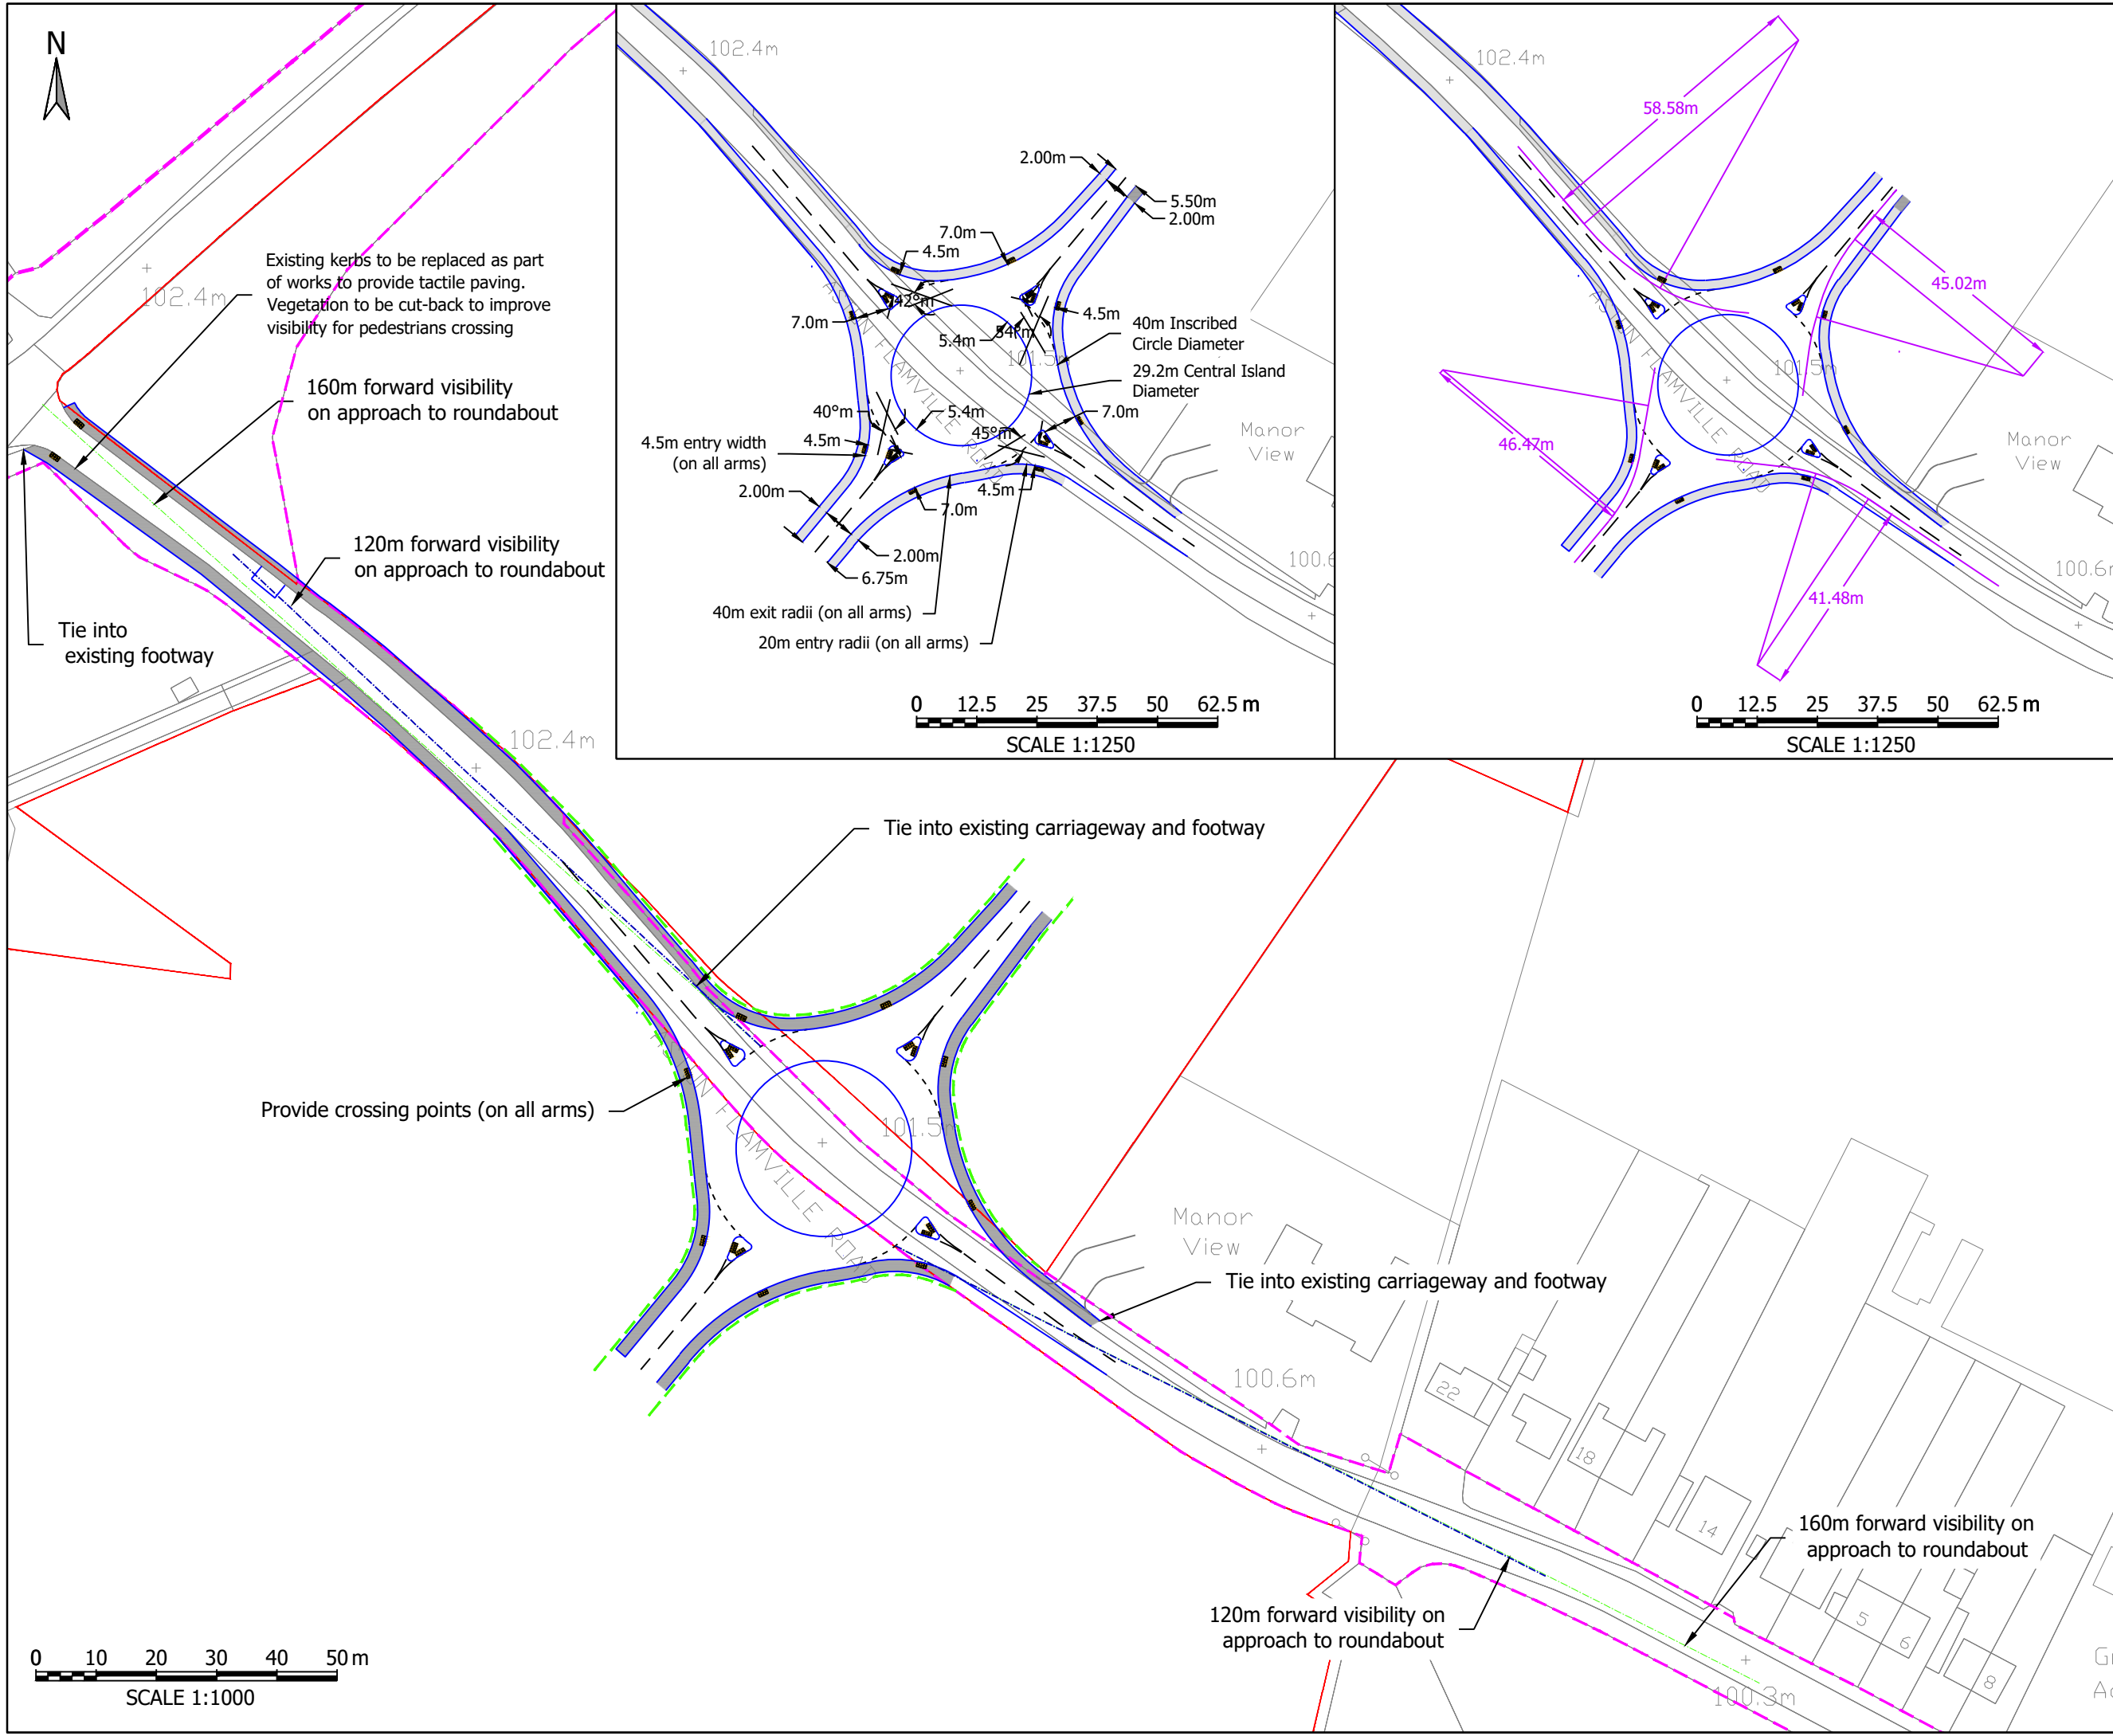

KEY

- Proposed kerb
- Site Boundary
- Proposed Highway Boundary
- Highway Boundary

PRELIMINARY ISSUE

P07	AMENDED TO ADDRESS LCC COMMENTS	14.11.2023	NJ	RJH	RJH
P06	UPDATED TO ADDRESS CLIENT COMMENTS	27.10.2023	NJ	RJH	RJH
P05	UPDATED TO ADDRESS CLIENT COMMENTS	26.10.2023	NJ	RJH	RJH
P04	UPDATED TO ADDRESS CLIENT COMMENTS	26.10.2023	NJ	RJH	RJH
P03	AMENDMENTS TO ADDRESS LCC FEEDBACK	25.10.2023	NJ	RJH	RJH
P02	TACTILE AND FOOTWAY ADDED	29.06.2023	NJ	RJH	RJH
P01	PRELIMINARY FIRST ISSUE	20.07.2018	NS	RJH	RJH

Rev Description Date Drawn / CDR / App

Issuing Office

Tetra Tech Leicester

4th Floor, No1 Great Central Square,
Vaughan Way, Leicester, United Kingdom,
LE1 4JS
Tel: +44 (0)111 6234 8000
www.tetrattechurope.com

Client

Jelson Homes

Project Name

Proposed Residential Development at Burbage

Sheet Title

Proposed Access Strategy

TTE Project Number	Drawn By	Date	Checked By	Date	Approved By	Date	Scale @ A3	Subsidiary
784-A109159	NJ	Nov '23	RJH	Nov '23	RJH	Nov '23	1:1000	50

Client Project Number Originator Volume/System Level/Location Type/Code Role Number Revision

A109159 - TTE - 00 - ZZ - DR - H - 0004 P07

© Copyright Tetra Tech TTE_MT_31