


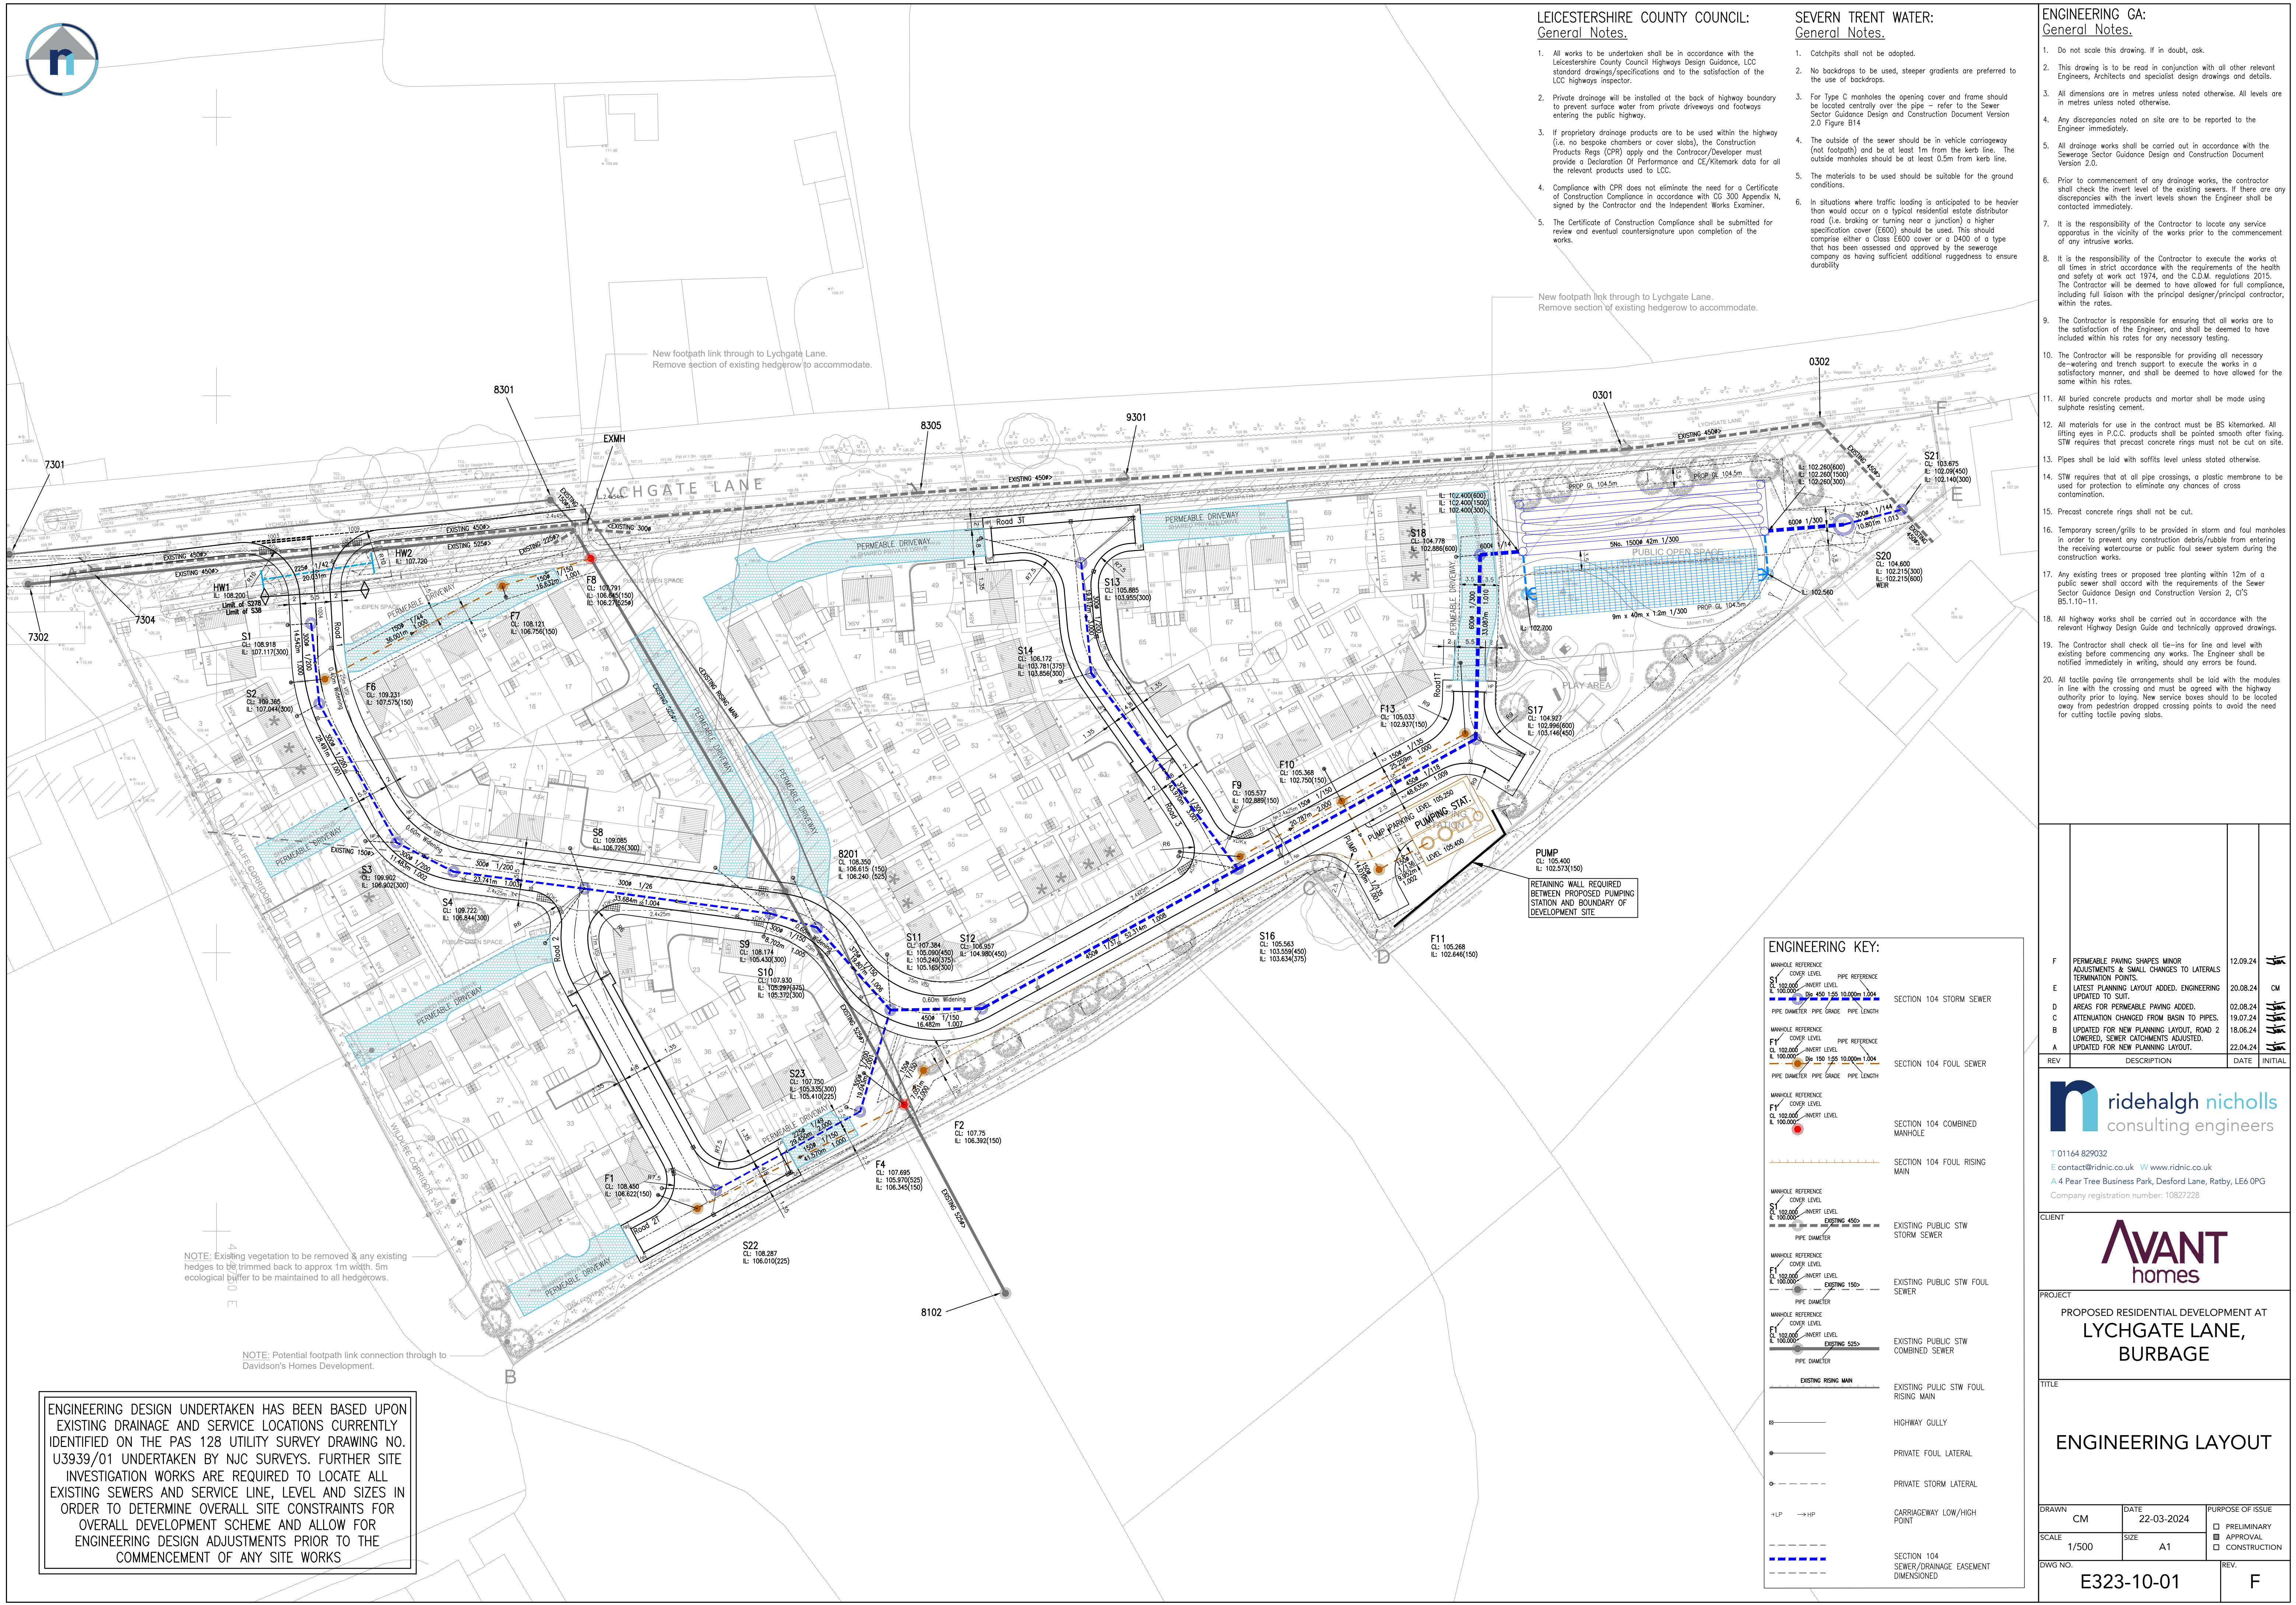

SEVERN TRENT WATER:
General Notes.

1. Do not scale this drawing. If in doubt, ask.

- [illegible]

[illegible]

REV	DESCRIPTION	DATE	INITIAL
F	PERMEABLE PAWING SHAPES MINOR ADJUSTMENTS & SMALL CHANGES TO LATERALS TERMINATION POINTS.	12.09.24	<i>[Signature]</i>
E	LATEST PLANNING LAYOUT ADDED. ENGINEERING UPDATED TO SUIT.	20.08.24	CM
D	AREAS FOR PERMEABLE PAWING ADDED.	02.08.24	<i>[Signature]</i>
C	ATTENUATION CHANGED FROM BASIN TO PIPES.	19.07.24	<i>[Signature]</i>
B	UPDATED FOR NEW PLANNING LAYOUT, ROAD 2 LOWERED, SEWER CATCHMENTS ADJUSTED.	18.06.24	<i>[Signature]</i>
A	UPDATED FOR NEW PLANNING LAYOUT.	22.04.24	



CLIENT



PROJECT

PROPOSED RESIDENTIAL DEVELOPMENT AT
LYCHGATE LANE,
BURBAGE

TITLE

ENGINEERING LAYOUT

DRAWN CM	DATE 22-03-2024	PURPOSE OF ISSUE ☐ PRELIMINARY ☒ APPROVAL ☐ CONSTRUCTION
SCALE 1/500	SIZE A1	
DWG NO. E323-10-01		REV. E