
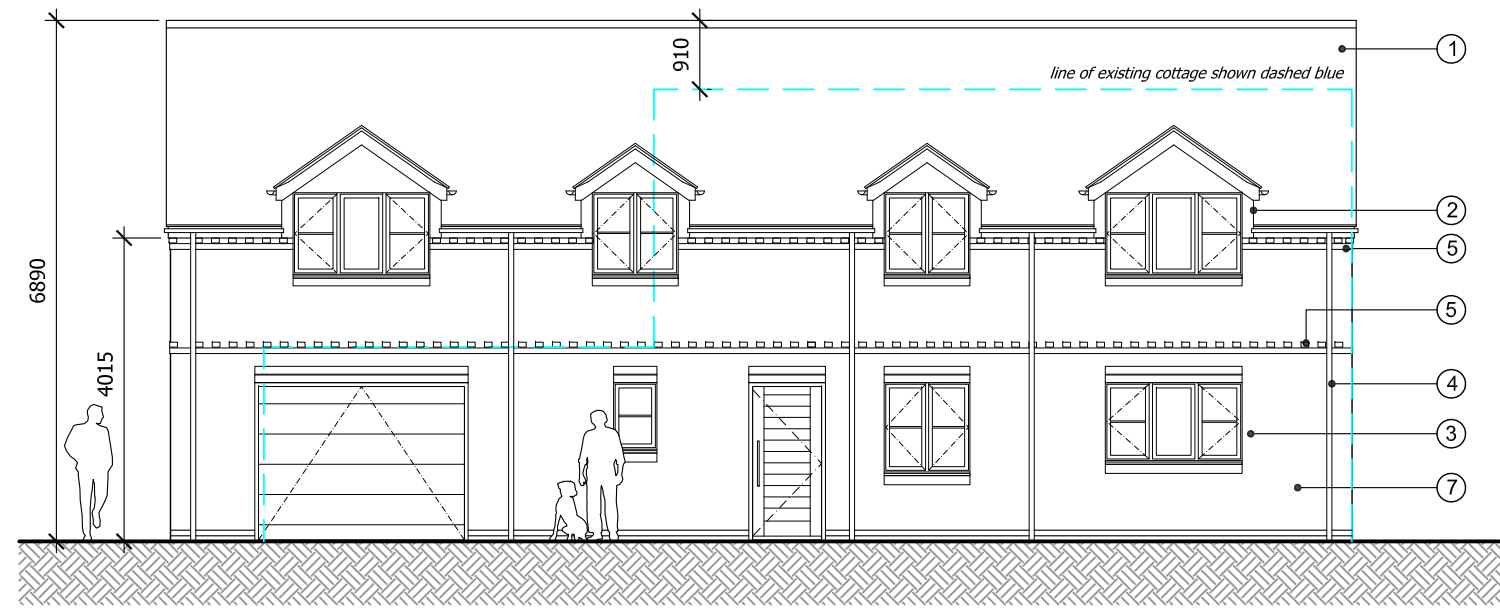


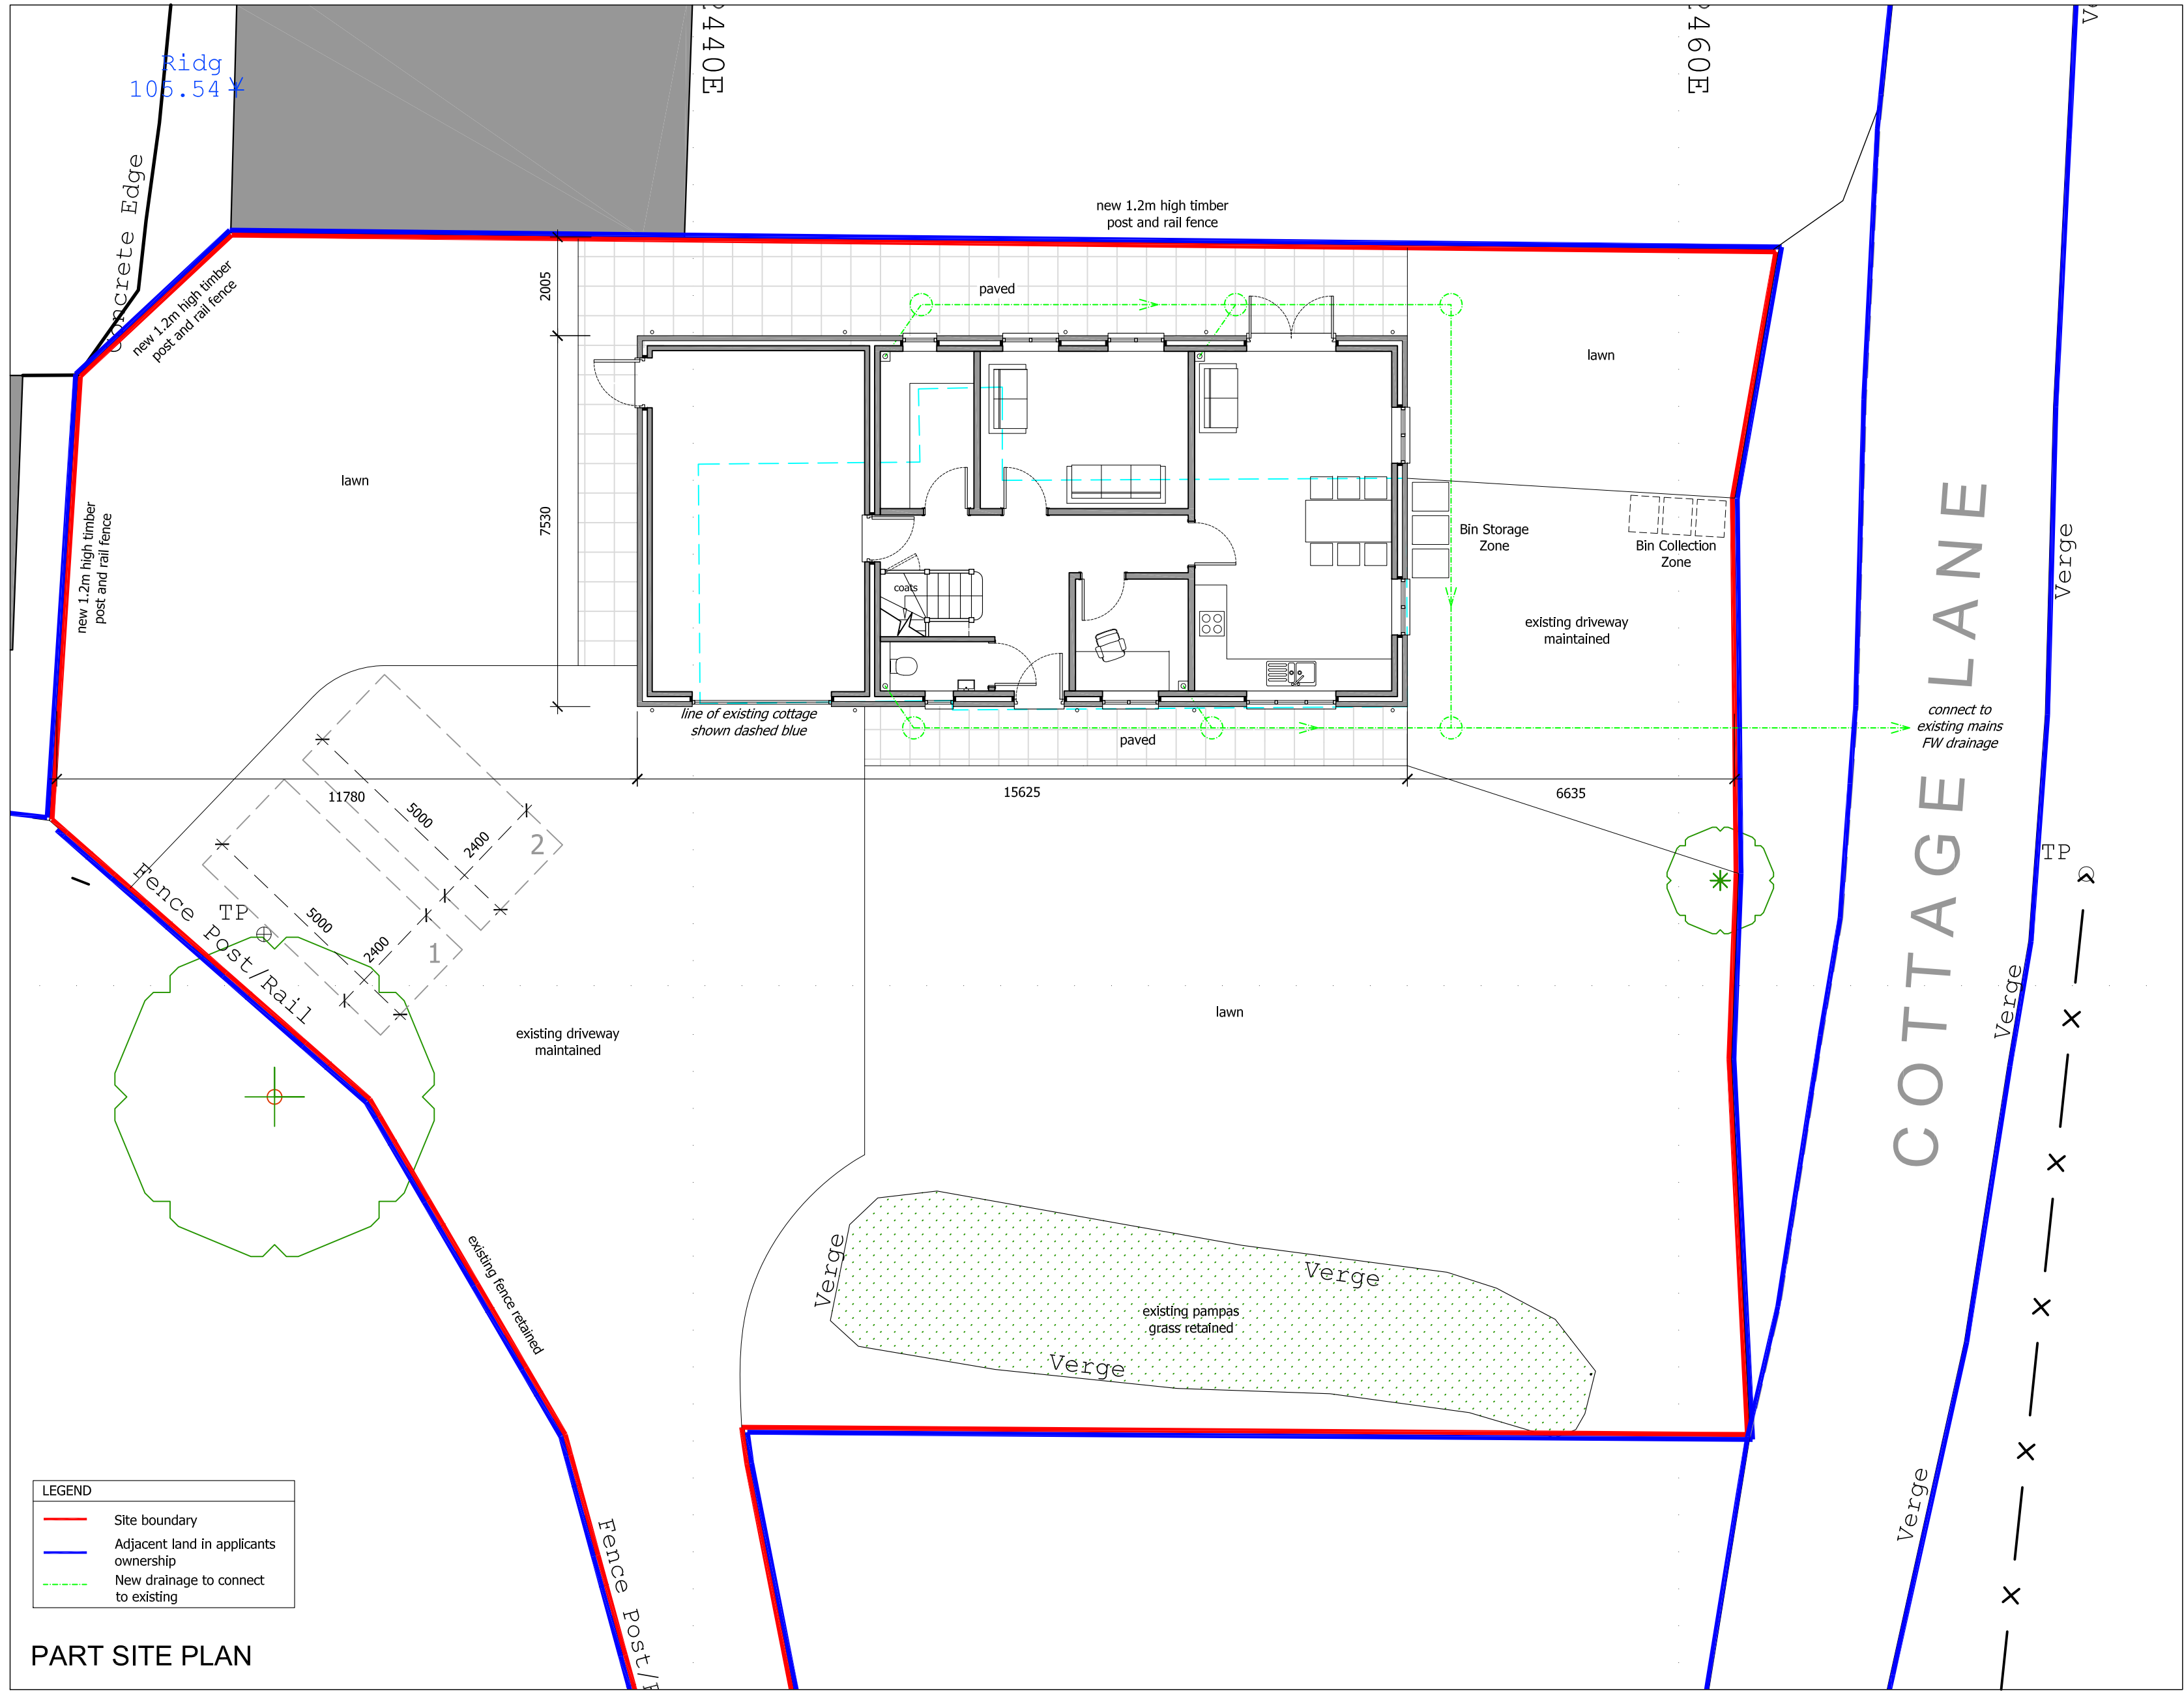








SIDE ELEVATION (West facing)

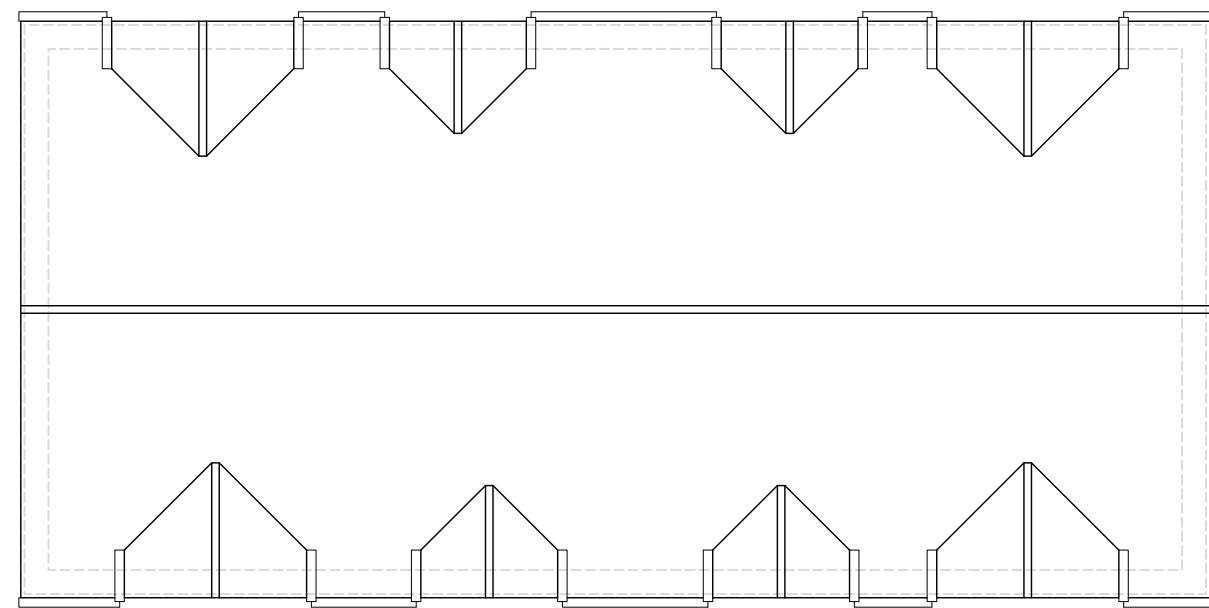

ROOF PLAN

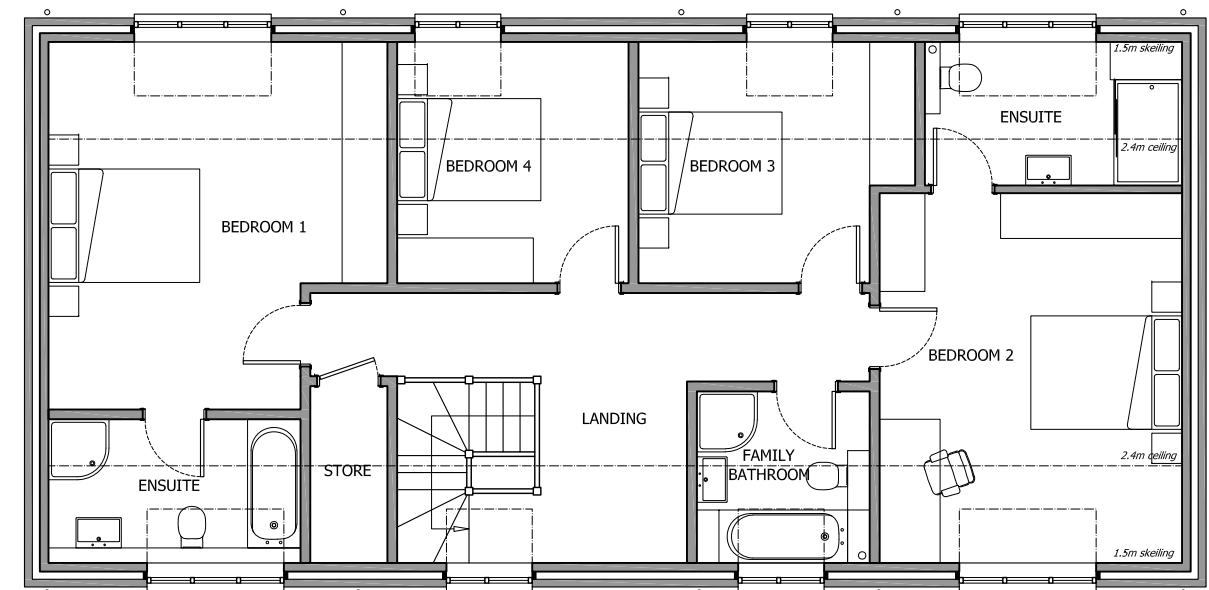

FIRST FLOOR PLAN

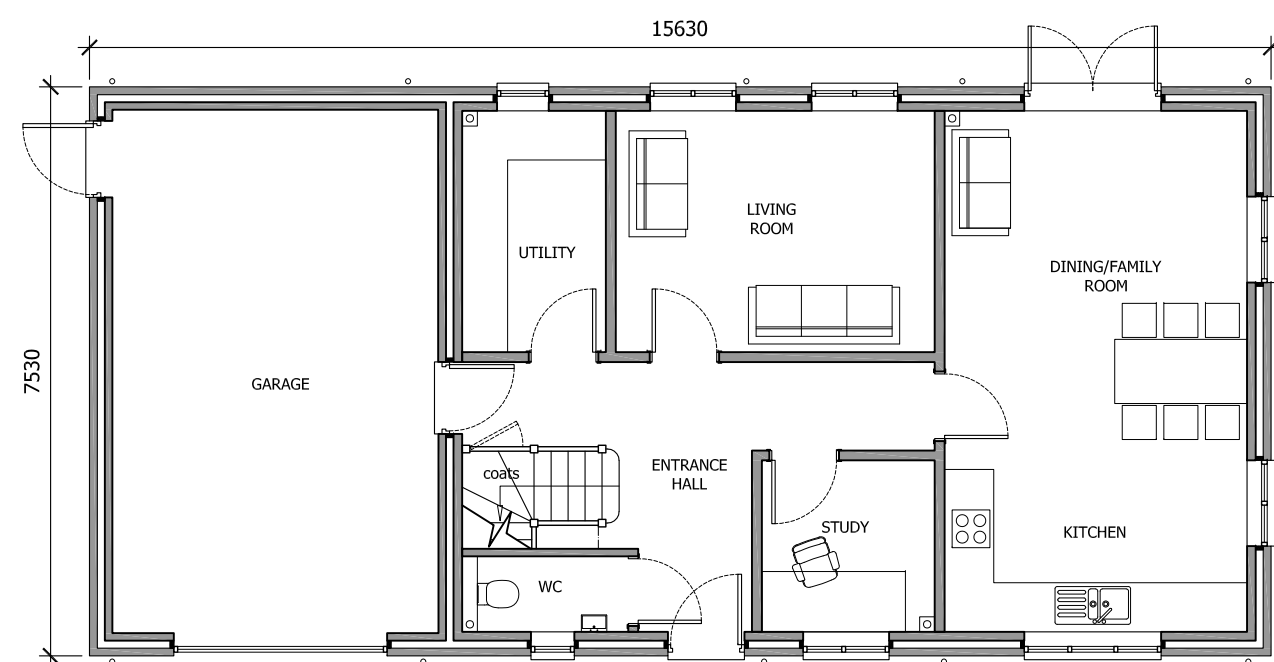

GROUND FLOOR PLAN

[illegible]