
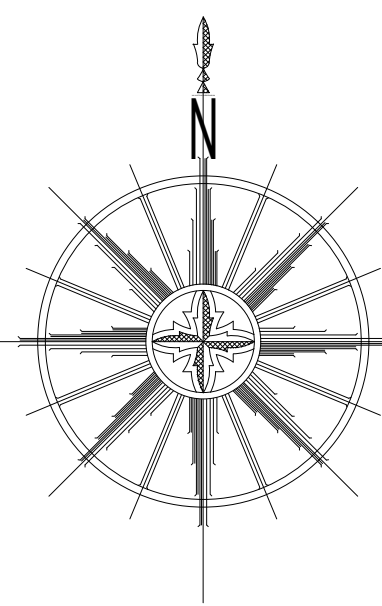


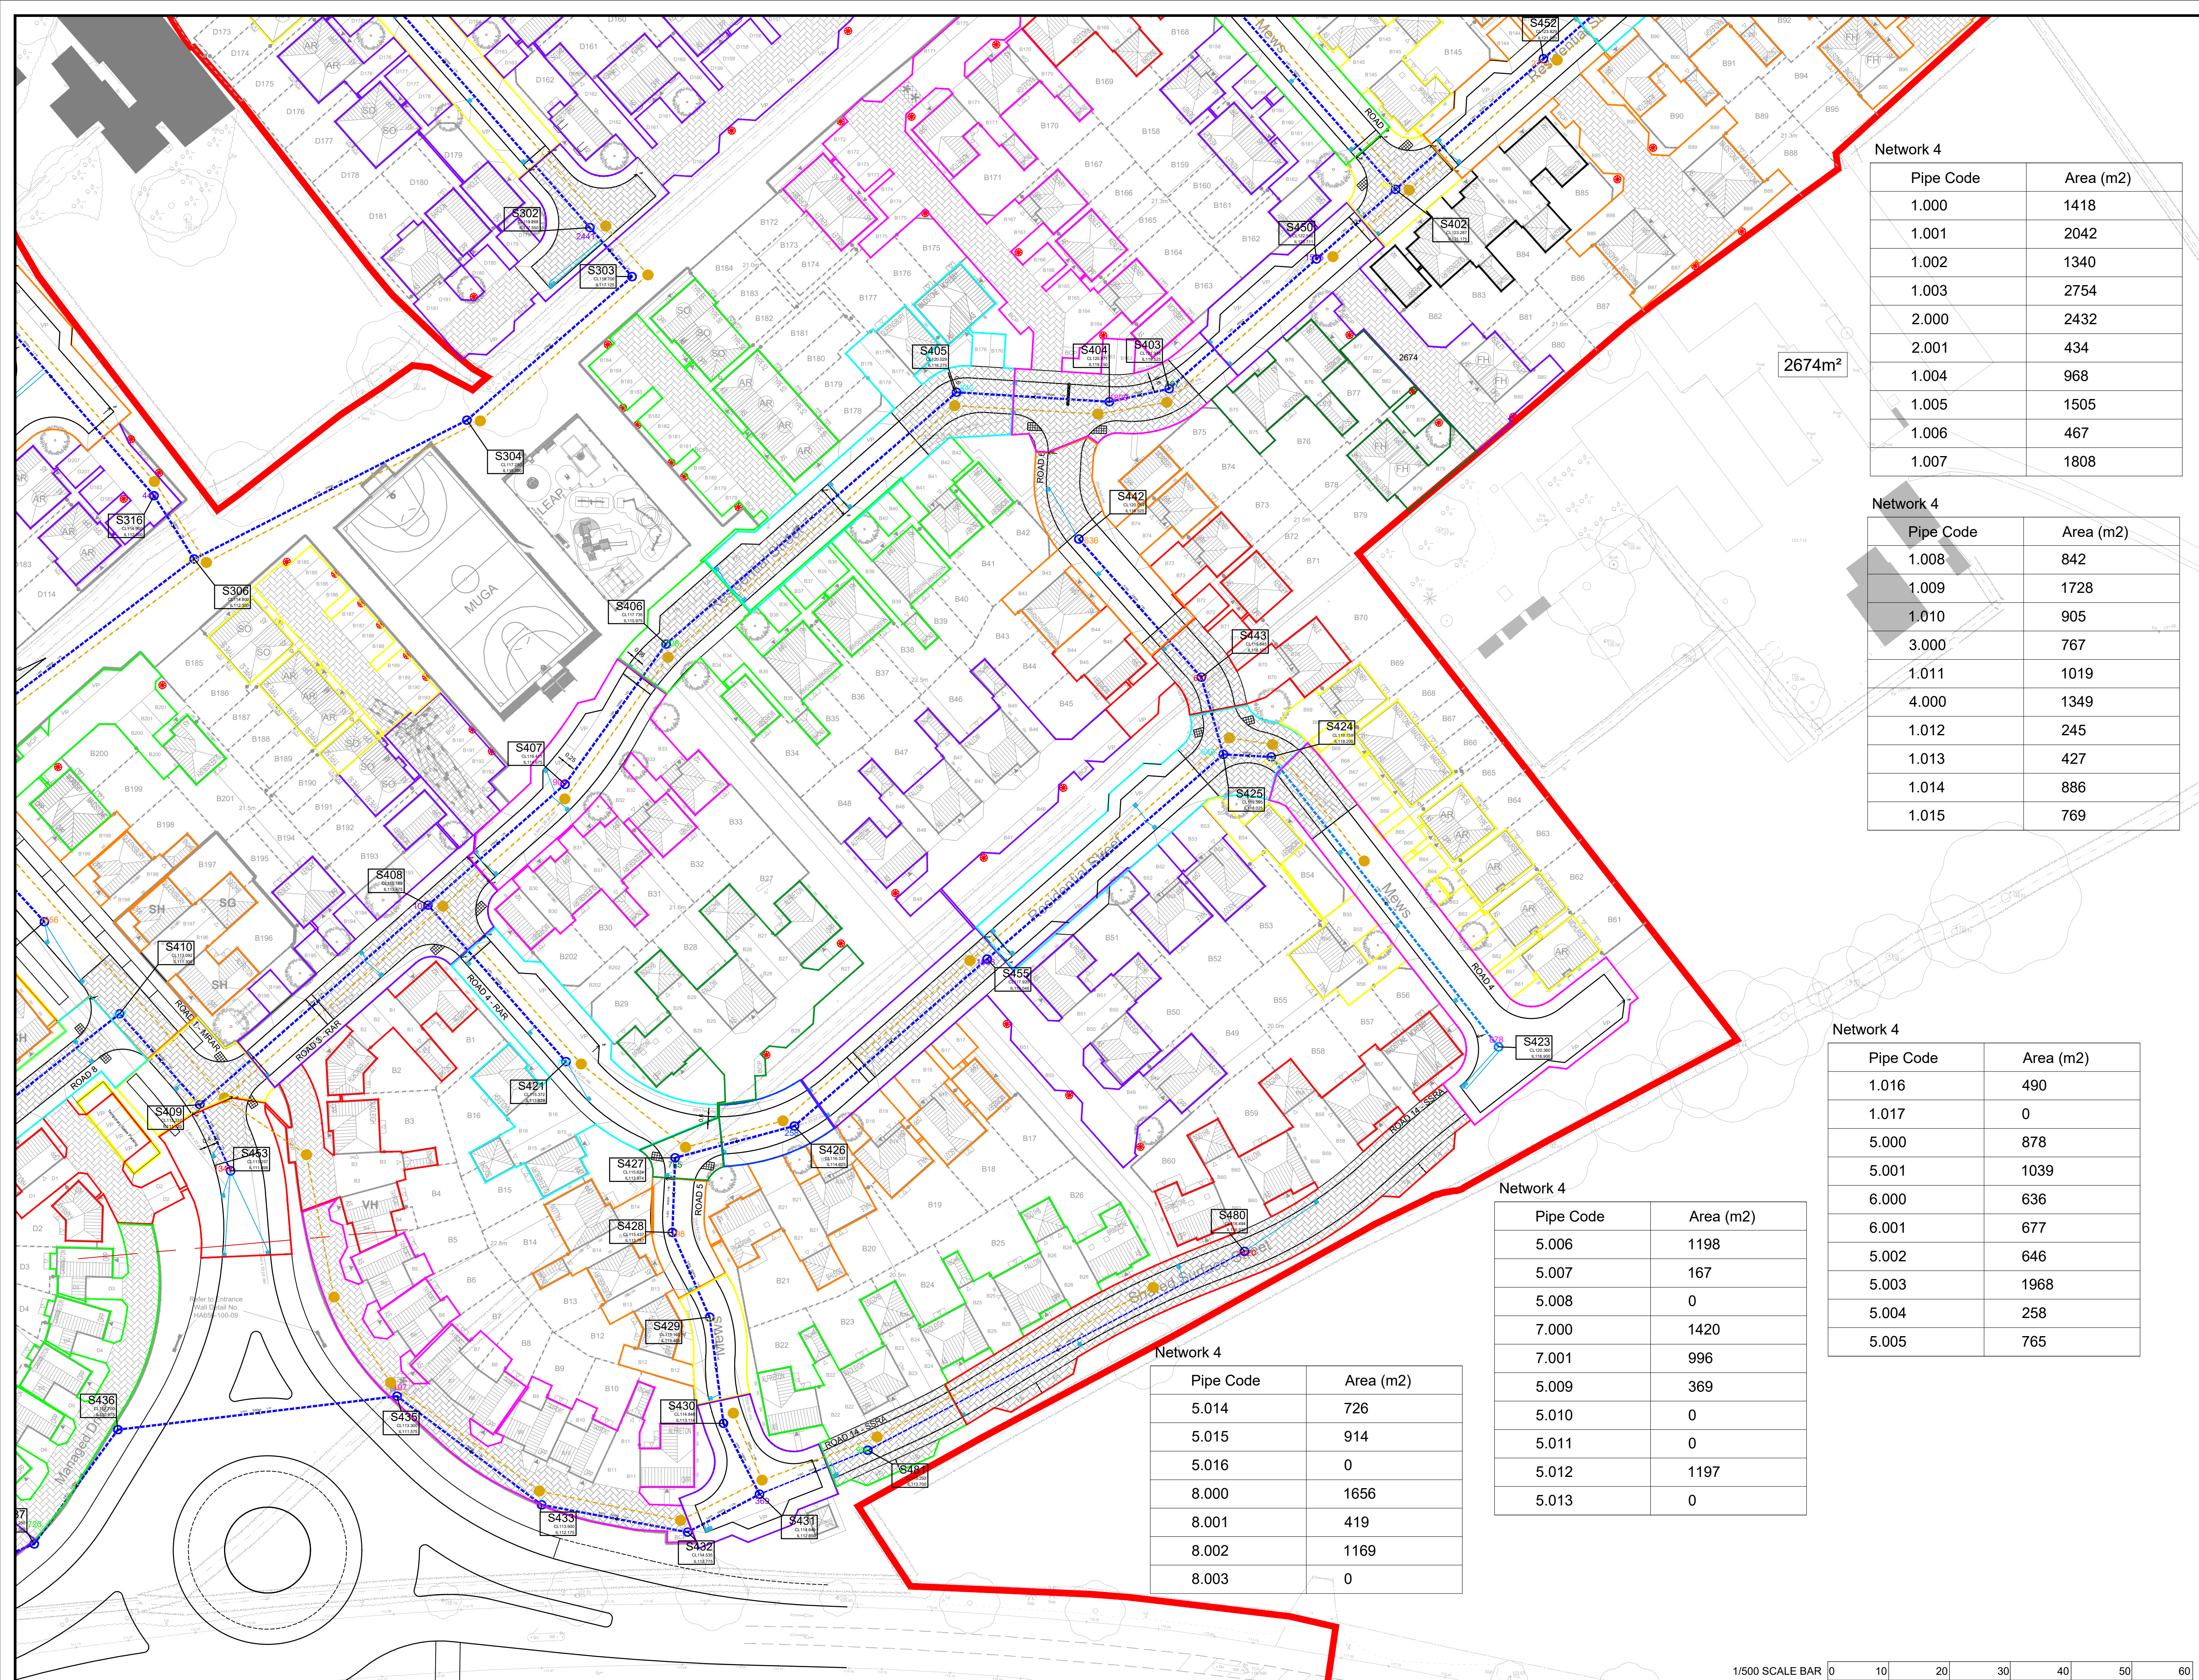

Network 4	
Pipe Code	Area (m2)
1.000	1418
1.001	2042
1.002	1340
1.003	2754
2.000	2432
2.001	434
1.004	968
1.005	1505
1.006	467
1.007	1808

Network 4	
Pipe Code	Area (m2)
1.008	842
1.009	1728
1.010	905
3.000	767
1.011	1019
4.000	1349
1.012	245
1.013	427
1.014	886
1.015	769

Network 4	
Pipe Code	Area (m2)
1.016	490
1.017	0
5.000	878
5.001	1039
6.000	636
6.001	677
5.002	646
5.003	1968
5.004	258
5.005	765

Network 4	
Pipe Code	Area (m2)
5.006	1198
5.007	167
5.008	0
7.000	1420
7.001	996
5.009	369
5.010	0
5.011	0
5.012	1197
5.013	0

Network 4	
Pipe Code	Area (m2)
5.014	726
5.015	914
5.016	0
8.000	1656
8.001	419
8.002	1169
8.003	0

- GENERAL NOTES
1. THE CONTRACTOR SHALL CHECK ALL THE INS FOR LINE AND LEVEL WITH EXISTING BEFORE COMMENCING ANY WORKS SHOULD ANY ERRORS BE FOUND, THE ENGINEER IS TO BE NOTIFIED IMMEDIATELY IN WRITING. IT IS ESSENTIAL THAT ALL PIPE CONNECTIONS ARE CHECKED FOR LINE, LEVEL AND DIAMETER PRIOR TO COMMENCING WORKS. AS DATA ON THESE PIPELINES HAS BEEN OBTAINED FROM A VARIETY OF SOURCES WHICH MAY NOT BE NECESSARILY ACCURATE OR COMPLETE.
 2. THE DEPICTION OF ANY SERVICE APPARATUS ON THIS DRAWING HAS BEEN OBTAINED FROM THIRD PARTY SOURCES, AND IS NOT NECESSARILY ACCURATE OR COMPLETE. AT NO TIME DOES THE INFERRED POSITION ON THE DRAWING ABSOLVE THE CONTRACTOR FROM TAKING ALL NECESSARY STEPS TO LOCATE SERVICE PLANT IN ACCORDANCE WITH THE METHODS SUGGESTED BY THE RELEVANT AUTHORITY. STEPHEN DAYKIN CONSULTING LTD WILL ACCEPT NO CLAIMS WHATSOEVER IN RESPECT OF ANY LOSSES OR DAMAGE CAUSED IN RESPECT OF SUCH APPARATUS, HOWEVER CAUSED.
 3. SEWERS TO BE CONSTRUCTED IN ACCORDANCE WITH THE W.S.A PUBLICATION 'DESIGN AND CONSTRUCTION GUIDANCE 2020' (DCG) AND RELEVANT WATER COMPANY AGREEMENTS.
 4. ALL LATERAL DRAINAGE CONNECTIONS TO THE PUBLIC SEWER SHALL BE 150MM DIAMETER UNLESS OTHERWISE SPECIFIED.
 5. IT IS THE RESPONSIBILITY OF THE CONTRACTOR TO EXECUTE THE WORKS AT ALL TIMES IN STRICT ACCORDANCE WITH THE REQUIREMENTS OF THE 1974 HEALTH AND SAFETY AT WORK ACT, AND THE 2015 CON REGULATIONS. THE CONTRACTOR WILL BE DEEMED TO HAVE ALLOWED FOR FULL COMPLIANCE WITH THE SAME WITHIN HIS RATES, INCLUDING FULL LIAISON WITH THE PRINCIPAL DESIGNER.
 6. FOR DETAILS OF CARRIAGEWAY CONSTRUCTION REFER TO THE 30 SERIES PROJECT DRAWINGS.
 7. FOR DETAILS OF SEWER CONSTRUCTION REFER TO THE 40 SERIES PROJECT DRAWINGS.

SDC dwg no. E970-DAP1

Stephen Daykin Consulting Ltd
A design consultancy for the development industry
31A Longacre
Bingham
Nottinghamshire
NG13 8AF

Tel 01949 838831
mobile 07968 765381
steve@sdccivils.com

Managing Director
Stephen W Daykin I.Eng MICE MCIOHT

WARNING TO PURCHASERS. Property Misdescriptions Act 1991			
Images and site layout are intended for illustrative purposes only and should be treated as general guidance only.			
Site layout including parking arrangements, local affordable housing, community buildings, play areas and public open spaces may change to reflect changes in the planning permission for the development. Please speak to your solicitor to ensure full details of any planning constraints including local plans are available.			
Site layout and landscaping are not intended to form part of any contract or warranty unless specifically incorporated in writing into the contract.			
Rev	Description	Initial	Date

©Crown Copyright. All rights reserved.
Licence no. 100022432

DRAINAGE AREA PLAN
A47_HINCKLEY

BARRATT HOMES

Dwg No. H0997-312-02	Rev. #
Scale 1:500	Date 18.03.24
Drawn by JW	Checked by INITIAL

NORTH MIDLANDS
Design & Technical Department
2 Horizon Place - Nottingham Business Park
NOTTINGHAM NG3 6PY