


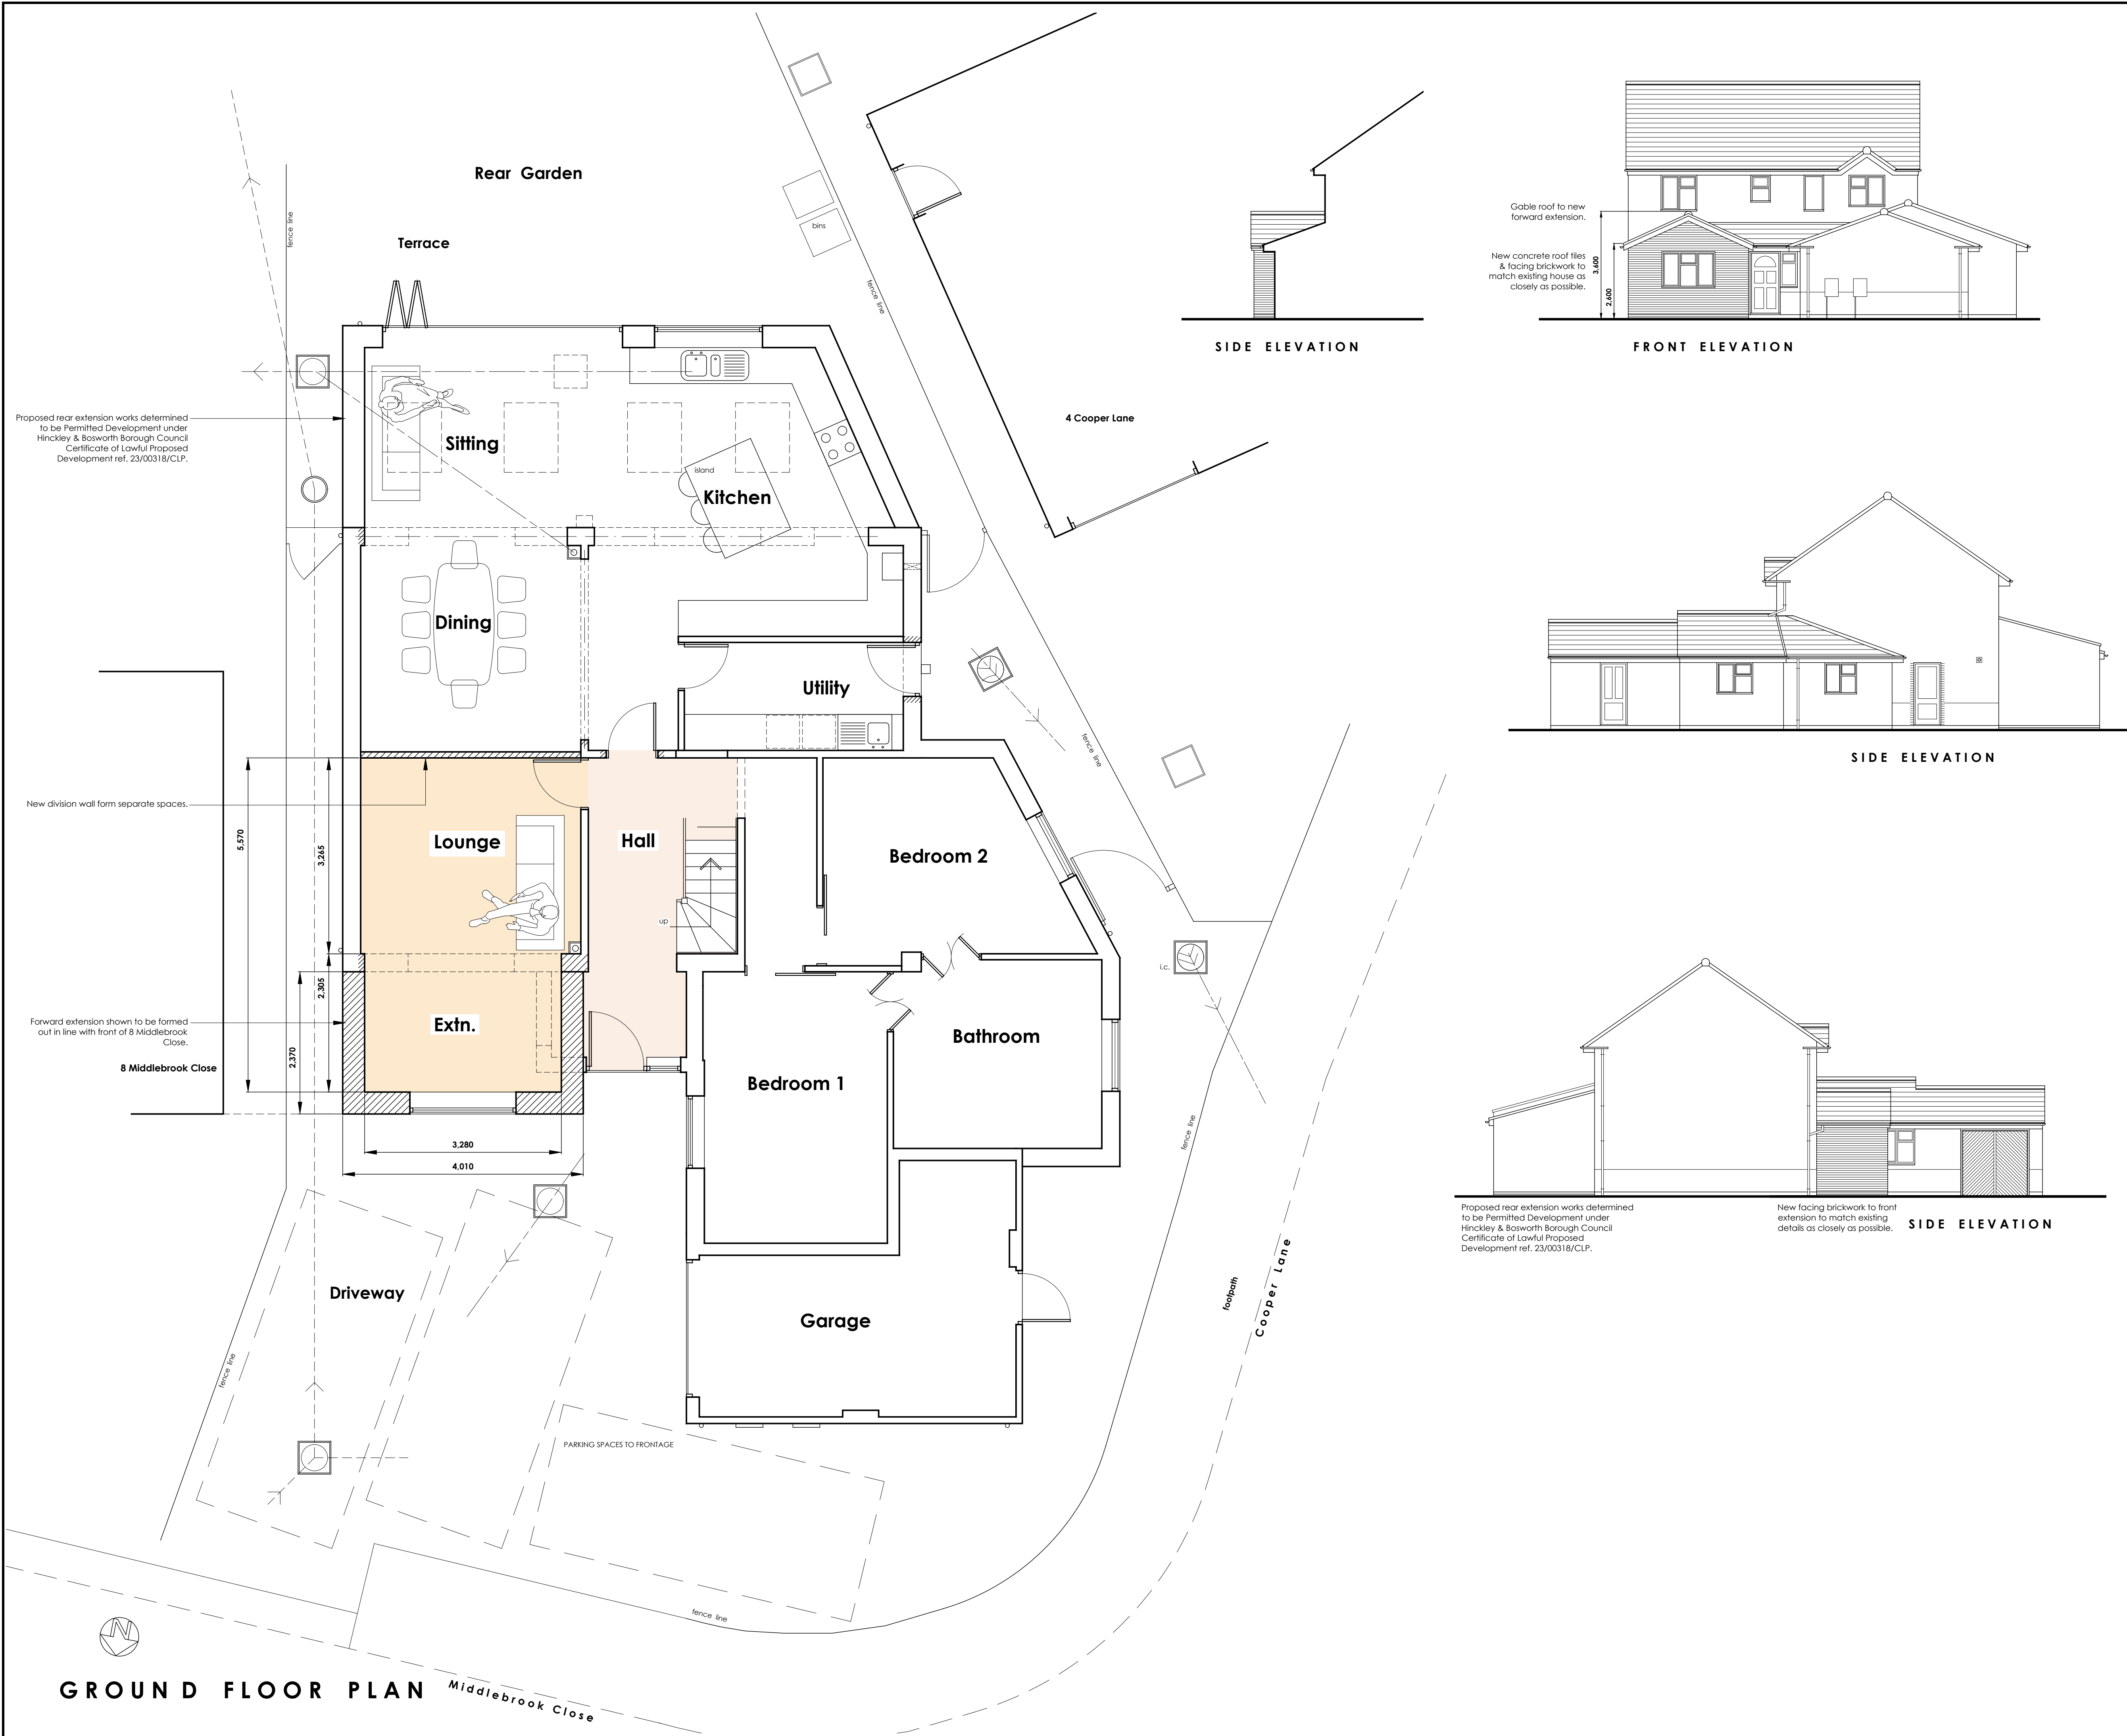

0 5 8

Scale bar (metres), 1:100 scale

0 4

Scale bar (metres), 1:50 scale

GRAHAM HARRIS
PARTNERSHIP Ltd.
ARCHITECTURAL SERVICES
11 RIDGEWAY, LITTLETHORPE, LEICESTERSHIRE LE19 2JJ
PHONE: (0116) 275 2275
EMAIL: gra.h@btinternet.com
WEB: grahamharrispartnership.com

Proposed single storey forward extension

PLANNING APPLICATION DRAWING

9 Middlebrook Close
Ratby
Leicester
LE6 0QX

DRAWING No. 5476 / ACD / 16	SCALE 1:50 & 1:100 @A1
DRAWN BY R.H.	DATE 18.5.2023