


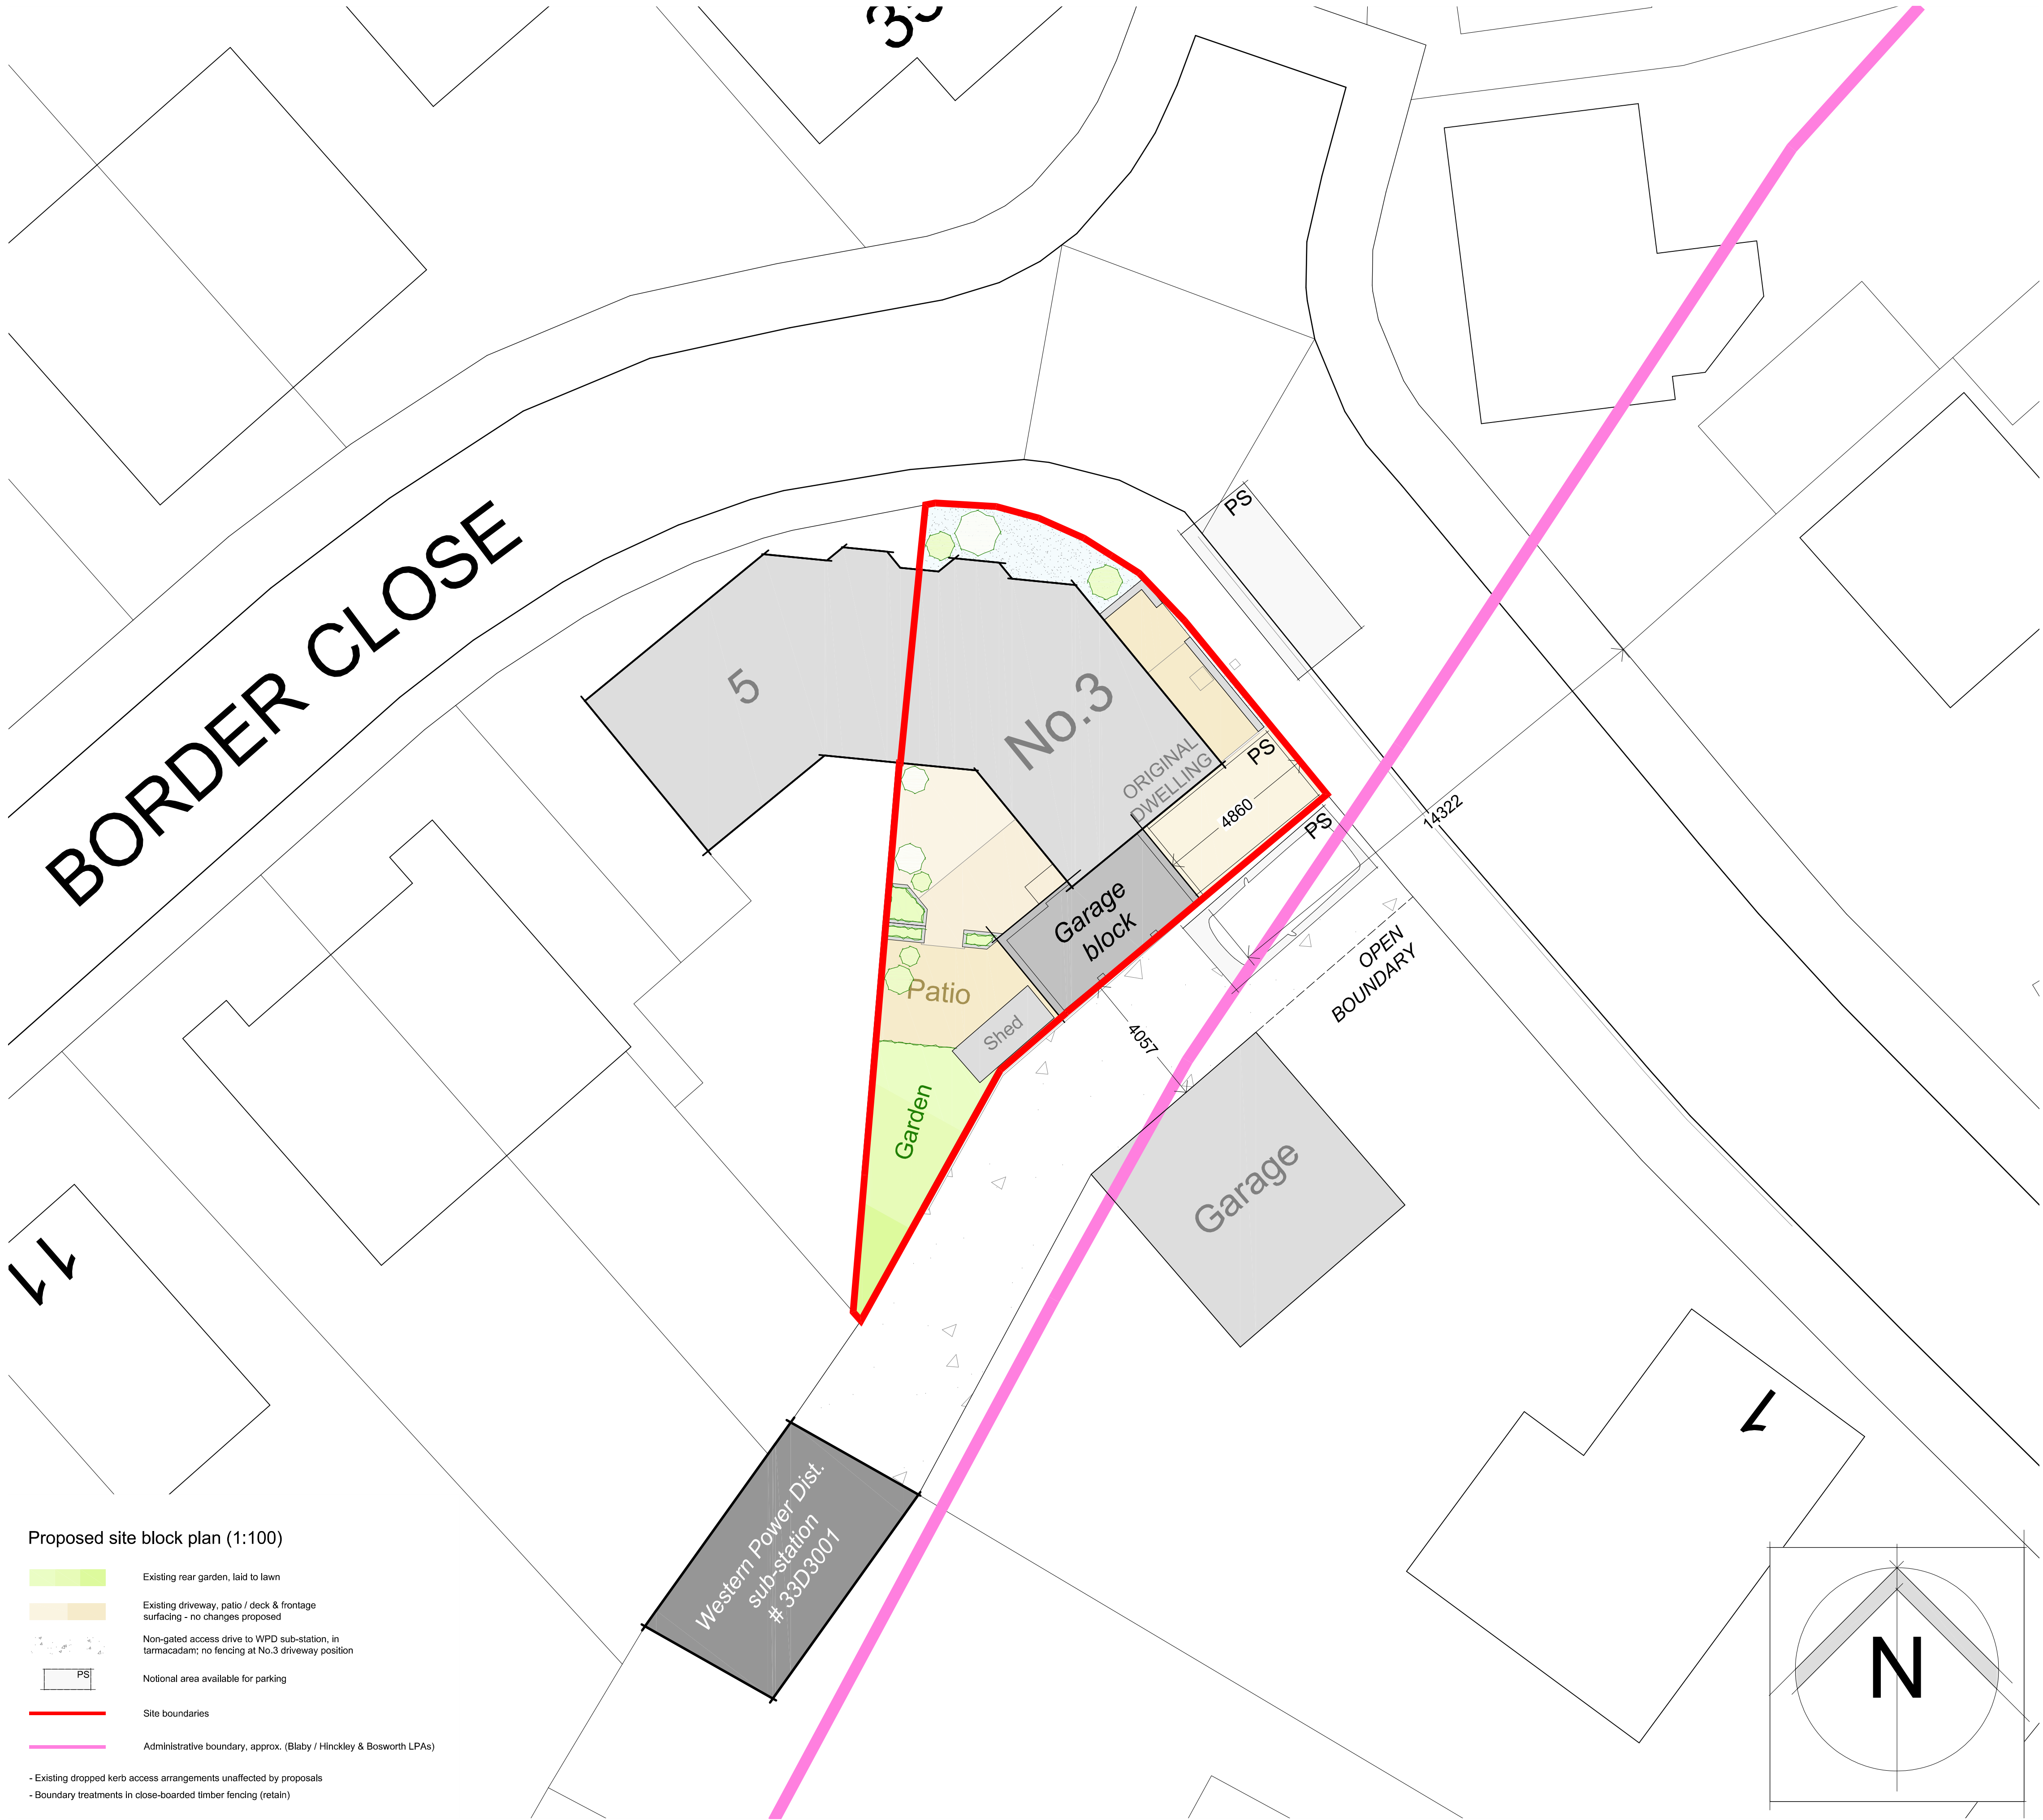

©Crown Copyright and database rights 2020 OS Licence no. 100051661

Site location plan (1:1,250)

project Proposed new Garage
3 Border Close
Leicester
LE3 8GP

drawing Site block plan & location plan

job no. 23.041 - 3

revisions

scale	1:100 / 1:1,250 @ A1	plan issue	Preliminary
date	04 / 2023		Planning
drawn by	JM		For construction

client Mr & Mrs S Taylor

mastin.dfl ltd
[[building designs. for life.]]

IMPORTANT

All critical measurements and design assumptions should be checked on site prior to works commencing, or the preparation of technical drawings. Any discrepancy between the design and site as found should be referred to the author immediately. If in doubt or for further guidance, please ask.