
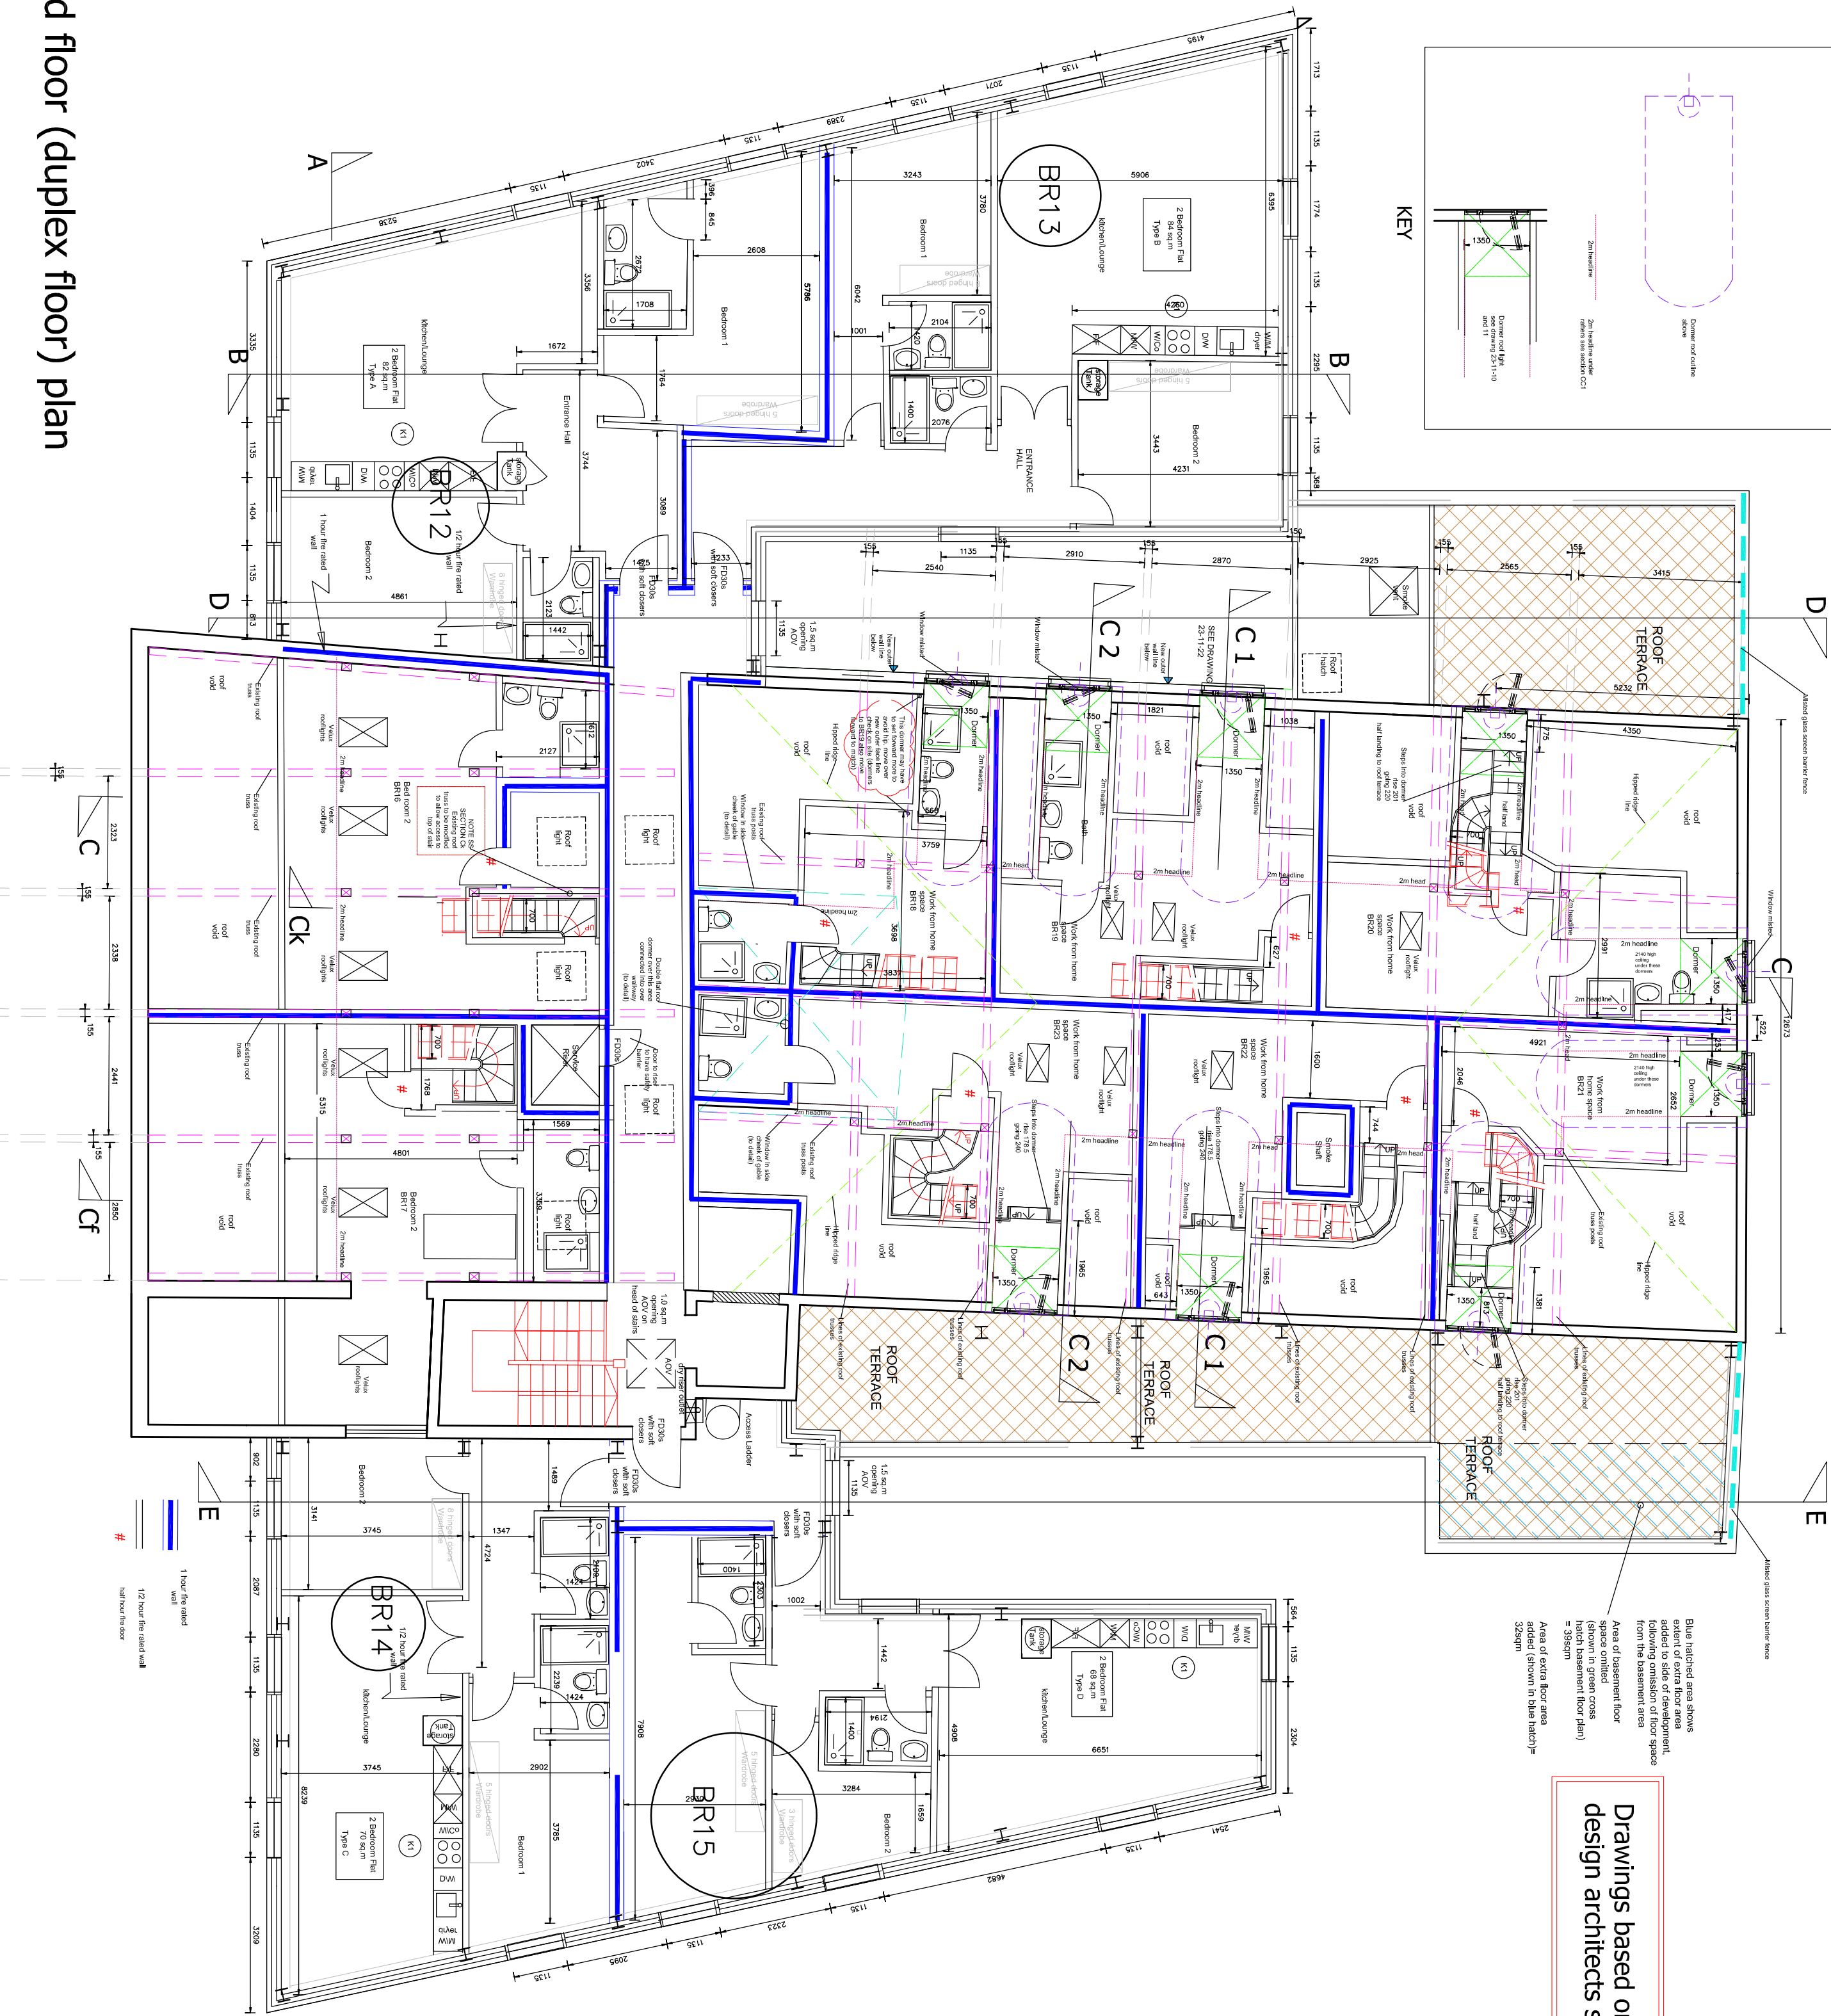


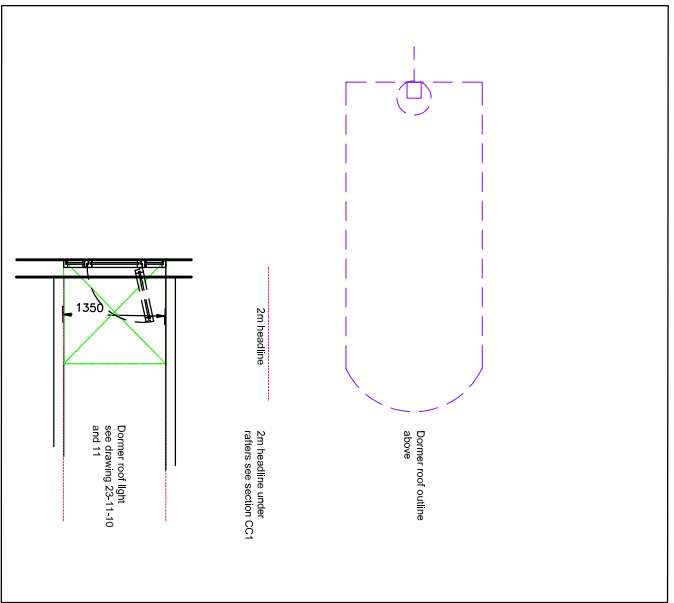

Drawings based on Anjum design architects scheme

Dimensions of existing roof to be checked on site

DRAFT

Rev	Date	description	by	chk
A	12.05.23	Layout changes	RD	ZM
B	18.05.23	Dormers altered	RD	ZM
C	08.06.23	Door fire ratings altered	RD	ZM
D	09.06.23	Dormer sizes altered	RD	ZM
E	25.08.23	Stairs to BR 16 and 18 altered window to BR 12 moved BR 16 and 17 bathrooms moved BR20 and 21 stairs altered	RD	ZM
F	30.10.23	Layout Changes	MS	ZM

hayward
ARCHITECTS LTD

19 Station Road
Hinckley
Leicestershire
LE10 1AW

Tel: 01455 635 665
Fax: 01455 618 971
www.hayward-architects.co.uk

Client
Ahmad

Project Title
**56 Upper Bond Street
LE10 1RS**

Drawing Title
Third floor (Duplex floor) central section

Scale	Date	Sheet
1:100	18.04.23	A2
Author	Checked by	
RD	ZM	

Job No.	Drawing No.
23-11	21F

Status
COMMENT

Third floor (duplex floor) plan

Scale 1:100

THE COPYRIGHT OF THIS DRAWING IS VESTED IN HAYWARD ARCHITECTS LTD.
REPRODUCTION IN ANY FORM, EITHER IN WHOLE OR IN PART IS FORBIDDEN WITHOUT
DRAWING AND ONLY FIGURED DIMENSIONS ARE TO BE USED