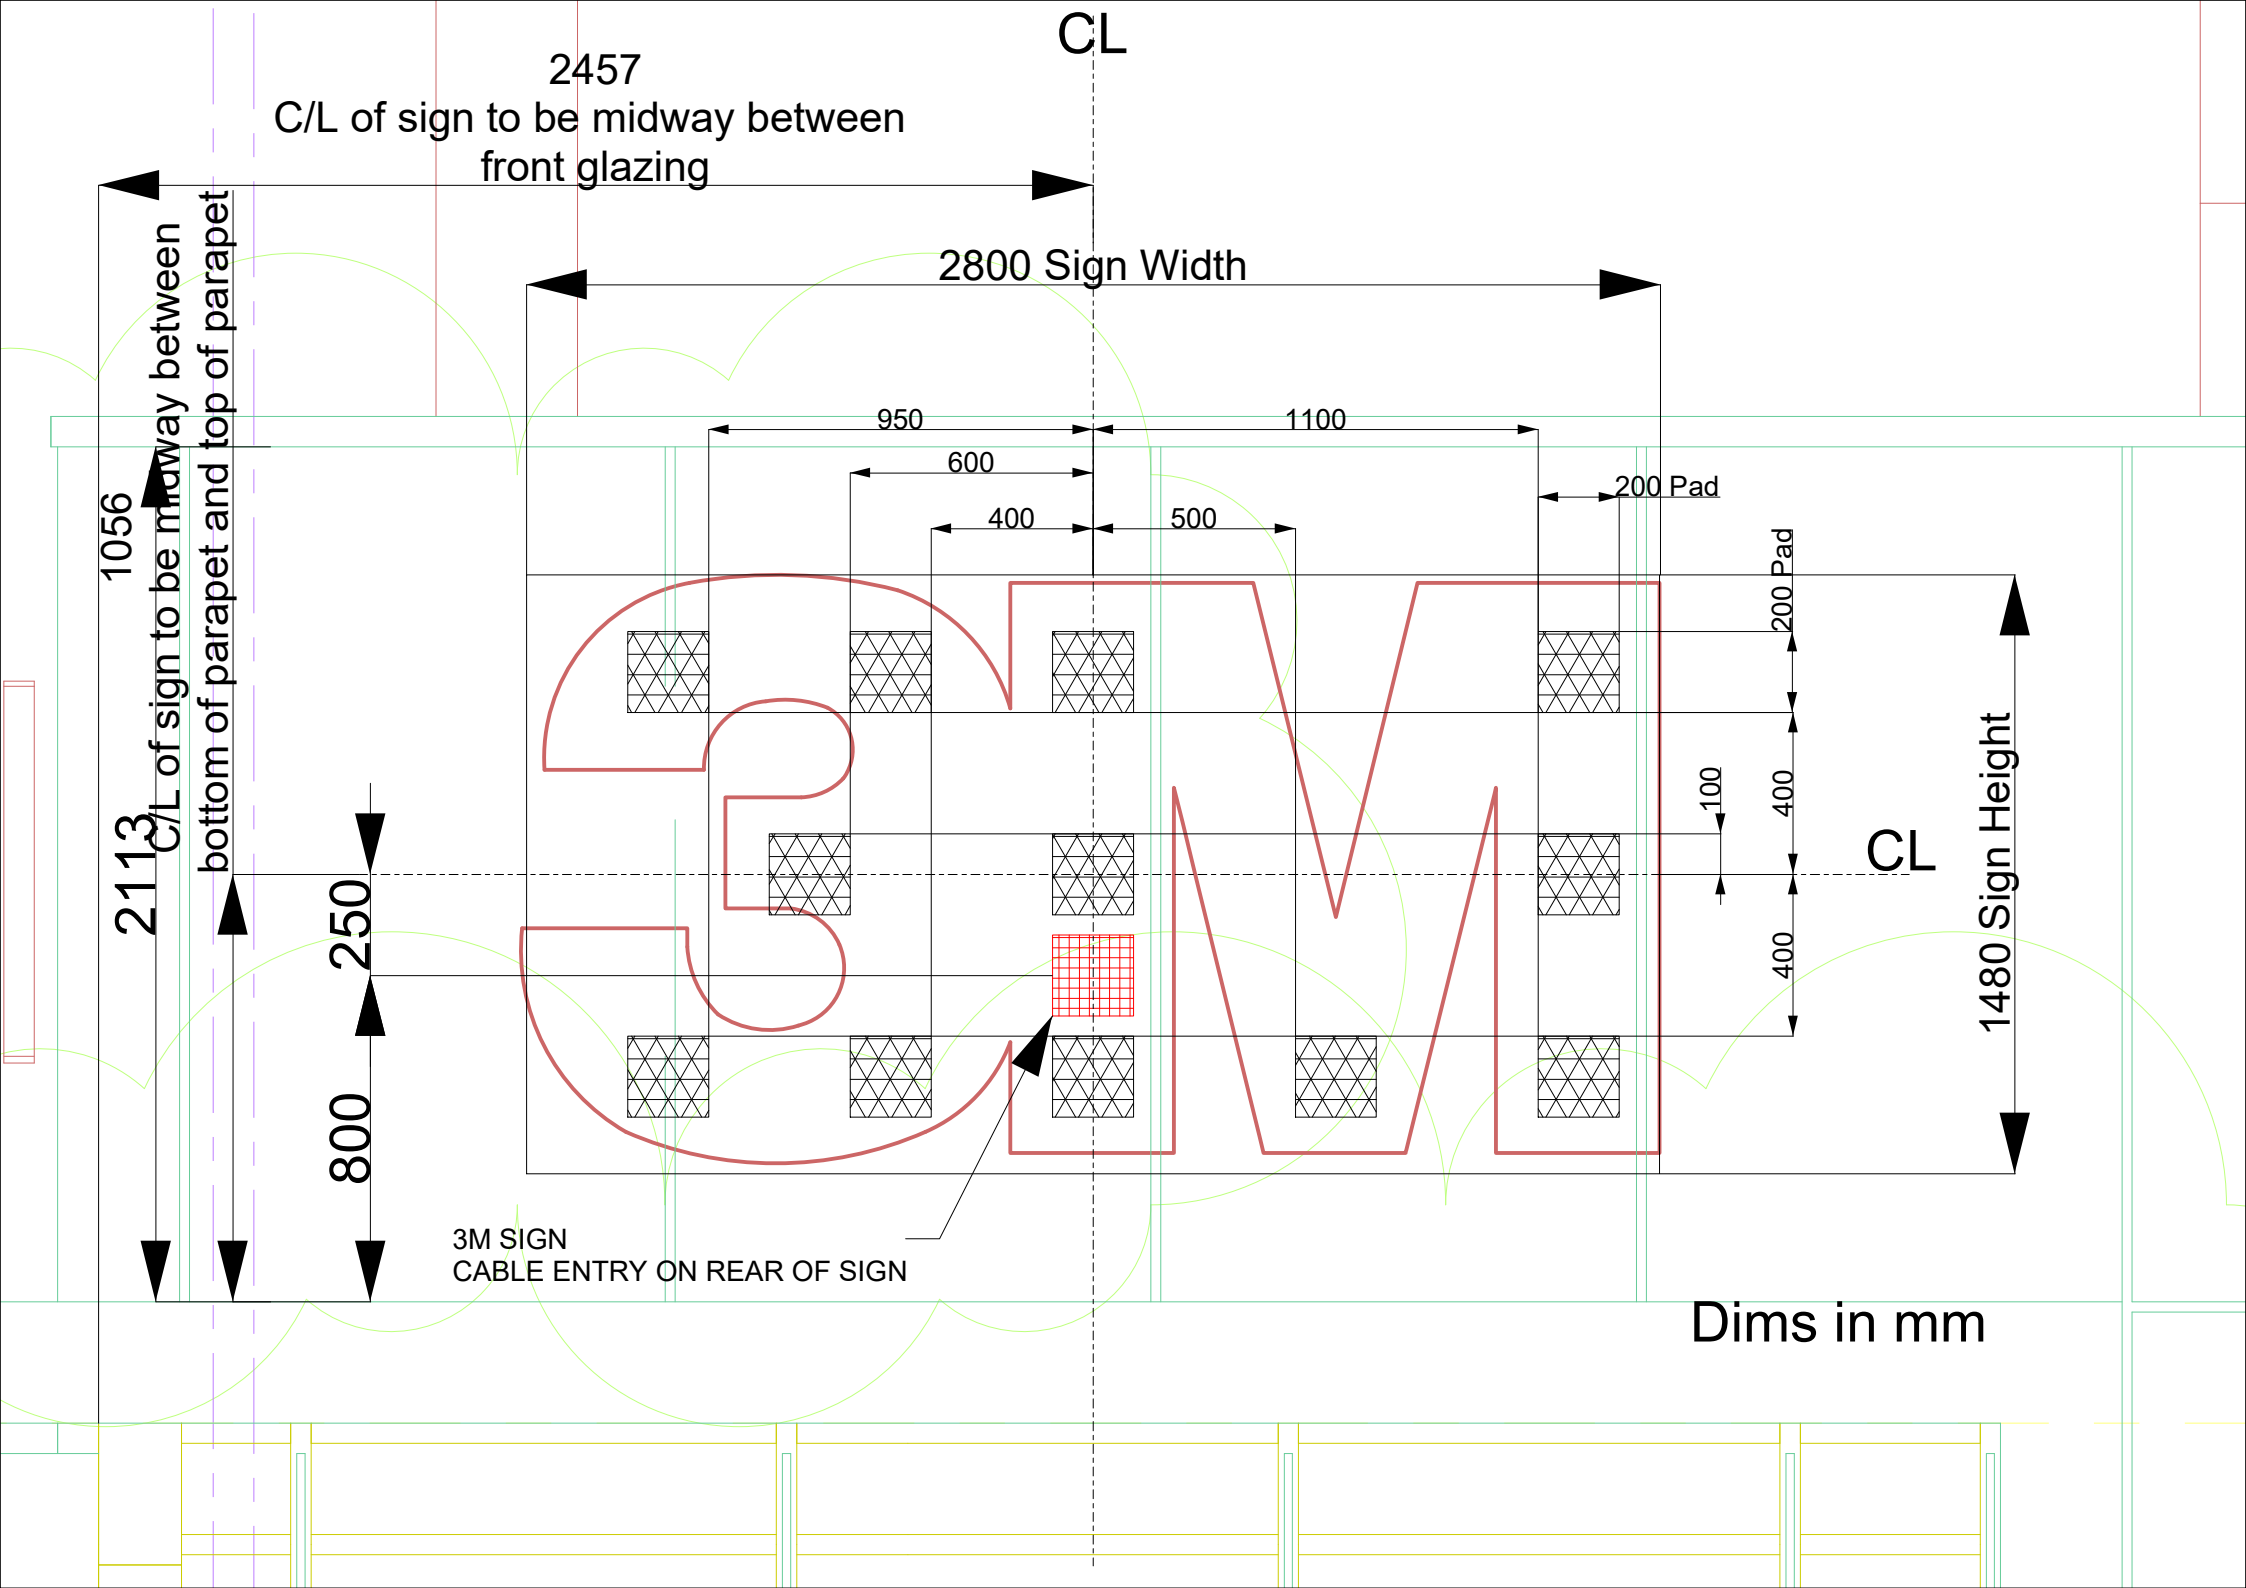

CL
2457
C/L of sign to be midway between front glazing
2800 Sign Width
950
1100
600
400
500
200 Pad
200 Pad
1056
C/L of sign to be midway between bottom of parapet and top of parapet
2113
250
800
100
400
400
CL
1480 Sign Height
3M
3M SIGN
CABLE ENTRY ON REAR OF SIGN
Dims in mm