Do Not Scale

Third Angle Projection

Remove All Sharp Edges

Alterations		
Issue	Alteration	Date & Sign
B	P.E.T was POLYCARBONATE	
	Copyright added.	
	'ALL SECTIONS'- note amended	26/6/01 MAL

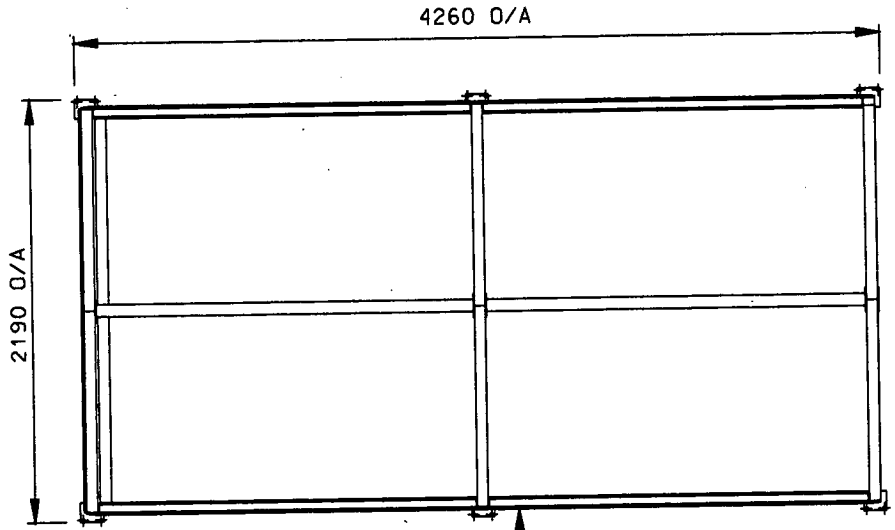

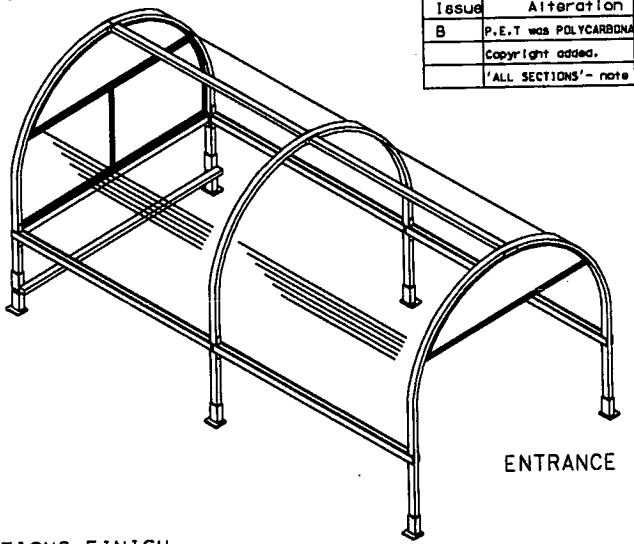

ENTRANCE

3MM THK P.E.T INFILL SHEETS.

ALL TROLLEY PROTECTION RAILS GALVANISED FINISH.

ALL STEEL SECTIONS FINISH PAINTED TO LOWER LEVEL OF P.E.T. UNLESS OTHERWISE REQUESTED.

TROLLEY PARK SIGN

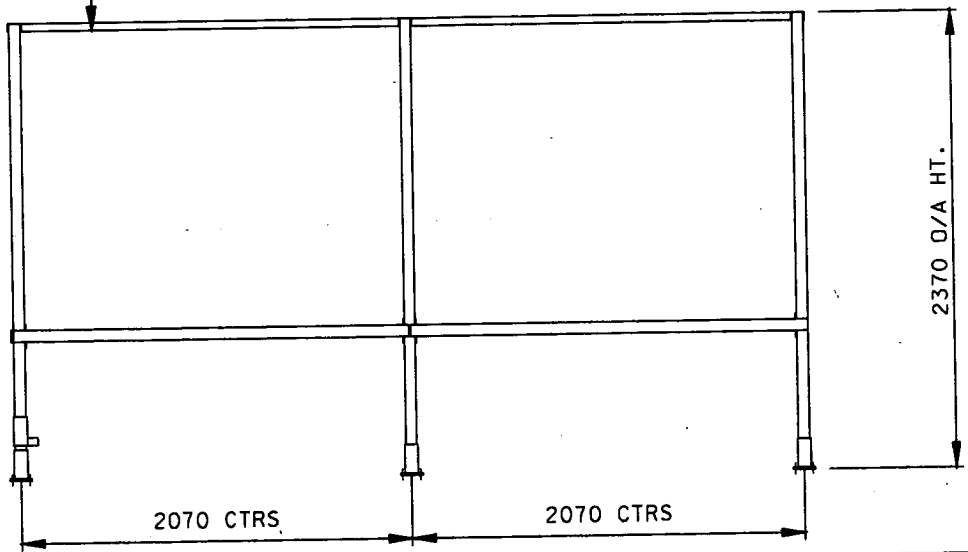

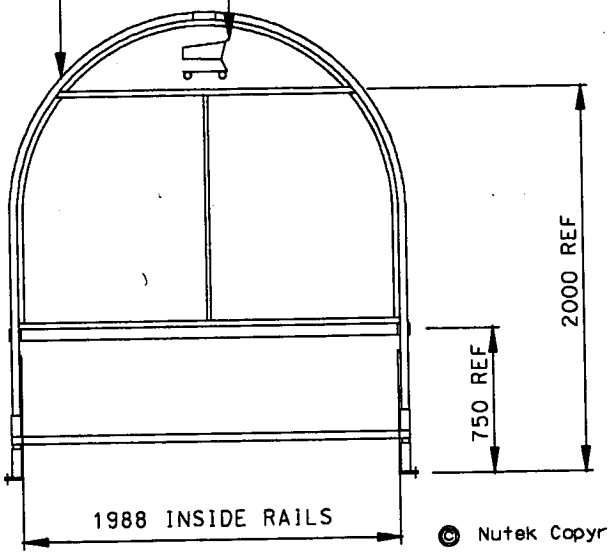

© Nutek Copyright Reserved

NUTEK LIMITED
20 Triumph Way
Woburn Road Industrial Estate
Kempston, Bedford, MK42 7QB
Telephone +44(0)1234 305444
Fax +44(0)1234 305577

Material	AS SPECIFICATION
Finish	AS SPECIFICATION

Tolerances unless otherwise stated	
0	+ 0.5 mm
0.0	+ 0.1 mm
0.00	+ 0.01 mm

NTP 2000
COVERED TROLLEY PORT
SINGLE

Drawing Number: NTP-2000

Issue: A B

Drawn: MAL

Date:

Scale 1 : 25