

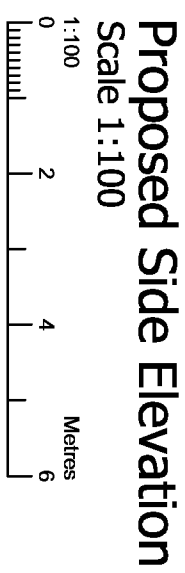
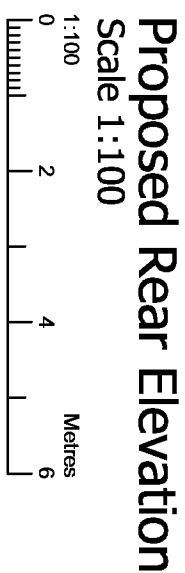
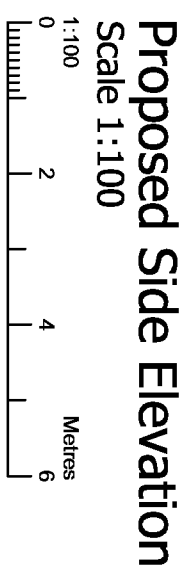


PROPOSED EXTENSIONS AND ALTERATIONS ~ 65A NEWBOLD ROAD ~ BARLESTONE ~ NUNEATON ~ WARWICKSHIRE

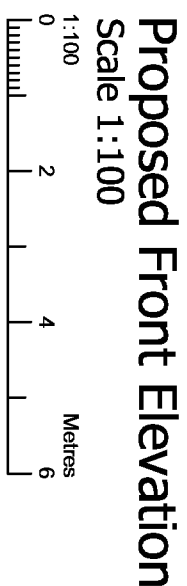

MATERIALS SCHEDULE:

- Timber cladding
- Timber doors and windows
- Roof tiles to match existing house

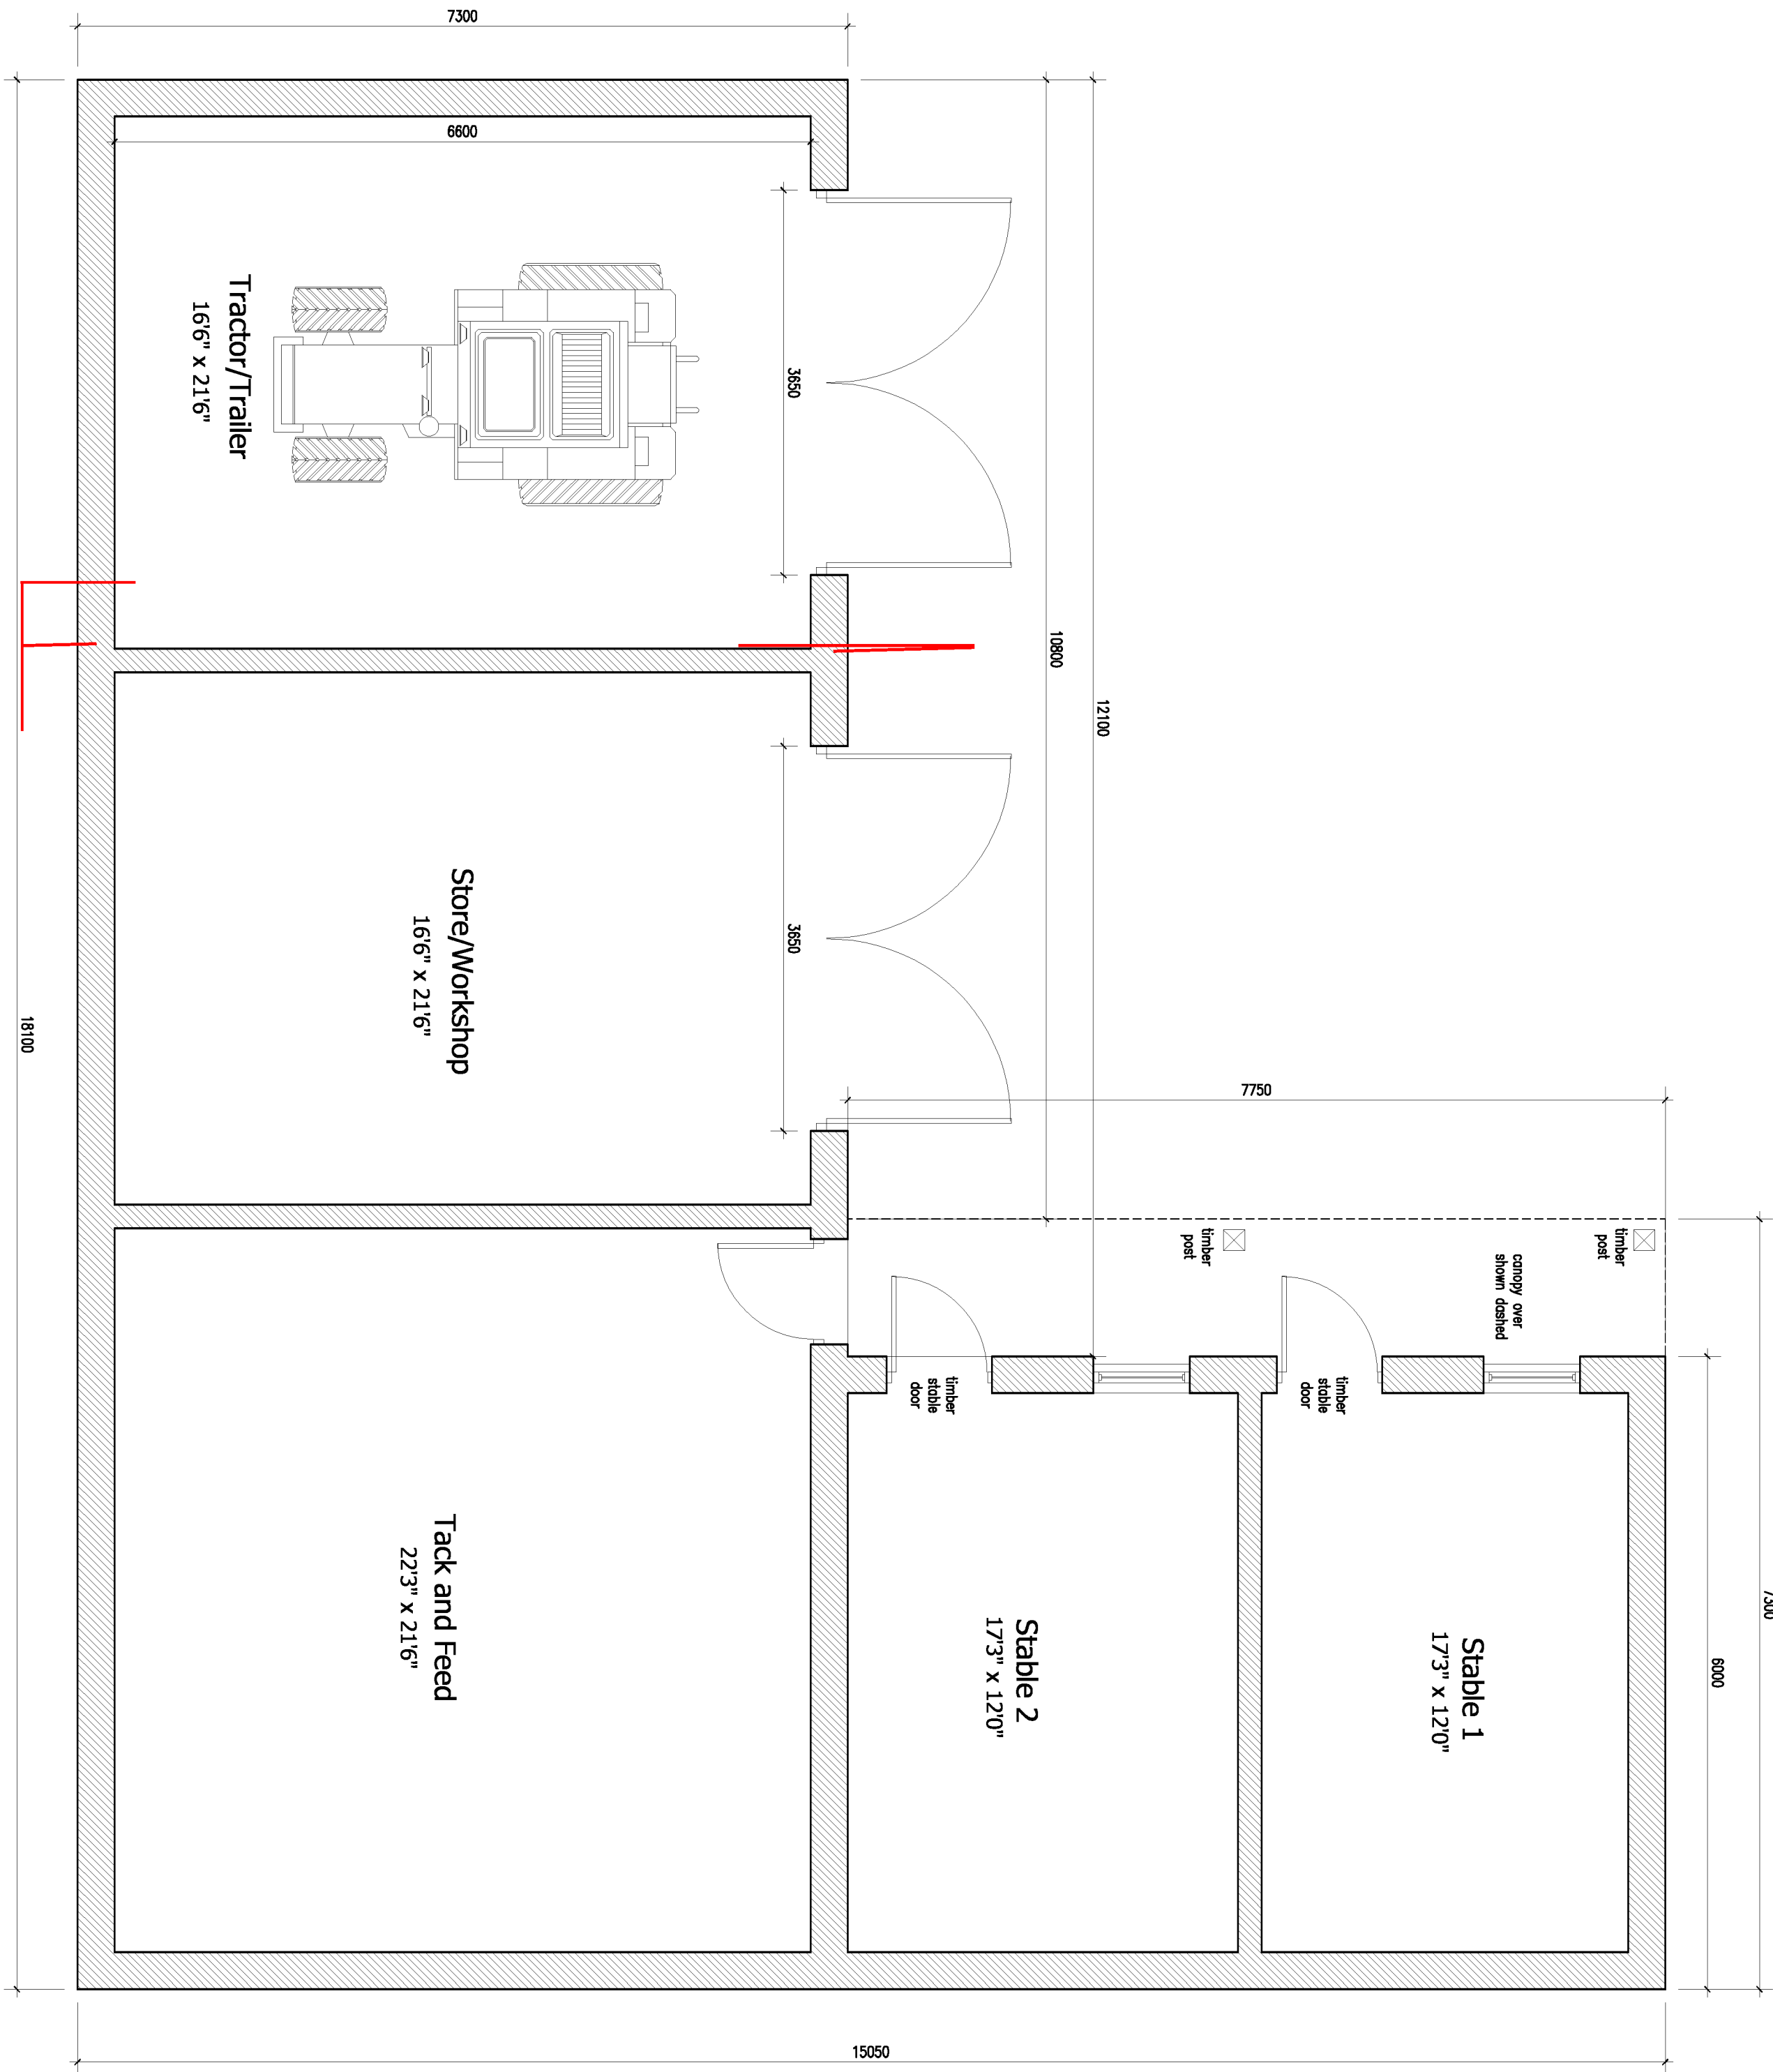

This drawing is to be read in conjunction with Drawing No. 11.2679.19 Topographical Survey

Revisions : A Clients Amendments 13.04.2023

Figured dimensions must be taken in preference to scaled dimensions and any discrepancies are to be referred to David Granger Architectural Design Limited. Contractors, subcontractors and suppliers must verify all dimensions on site before commencing any work or making any workshop drawings. All drawings are copyright of David Granger Architectural Design Limited. Ordnance Survey Data. © Crown Copyright. All rights reserved. Licence No. AIR100020449; Landmark Lic. L165816



DAVID GRANGER
ARCHITECTURAL DESIGN LIMITED

Project
Proposed Extensions & Alterations
65A Newbold Road
Bartlestone, Nuneaton

Drawing Title
Detailed Planning Proposals
Sheet 2 of 2

Mr. A. Gibson

11.2679.23 A

Date
October 2021

Drawn by
IH

5

The Old Cottage Hospital, Leicester Road,
Ashby-de-la-Zouch, Leicestershire, LE65 1DE

Tel: 01530 560939
www.davidgrangerdesign.com
Company Reg. No. 5068912