


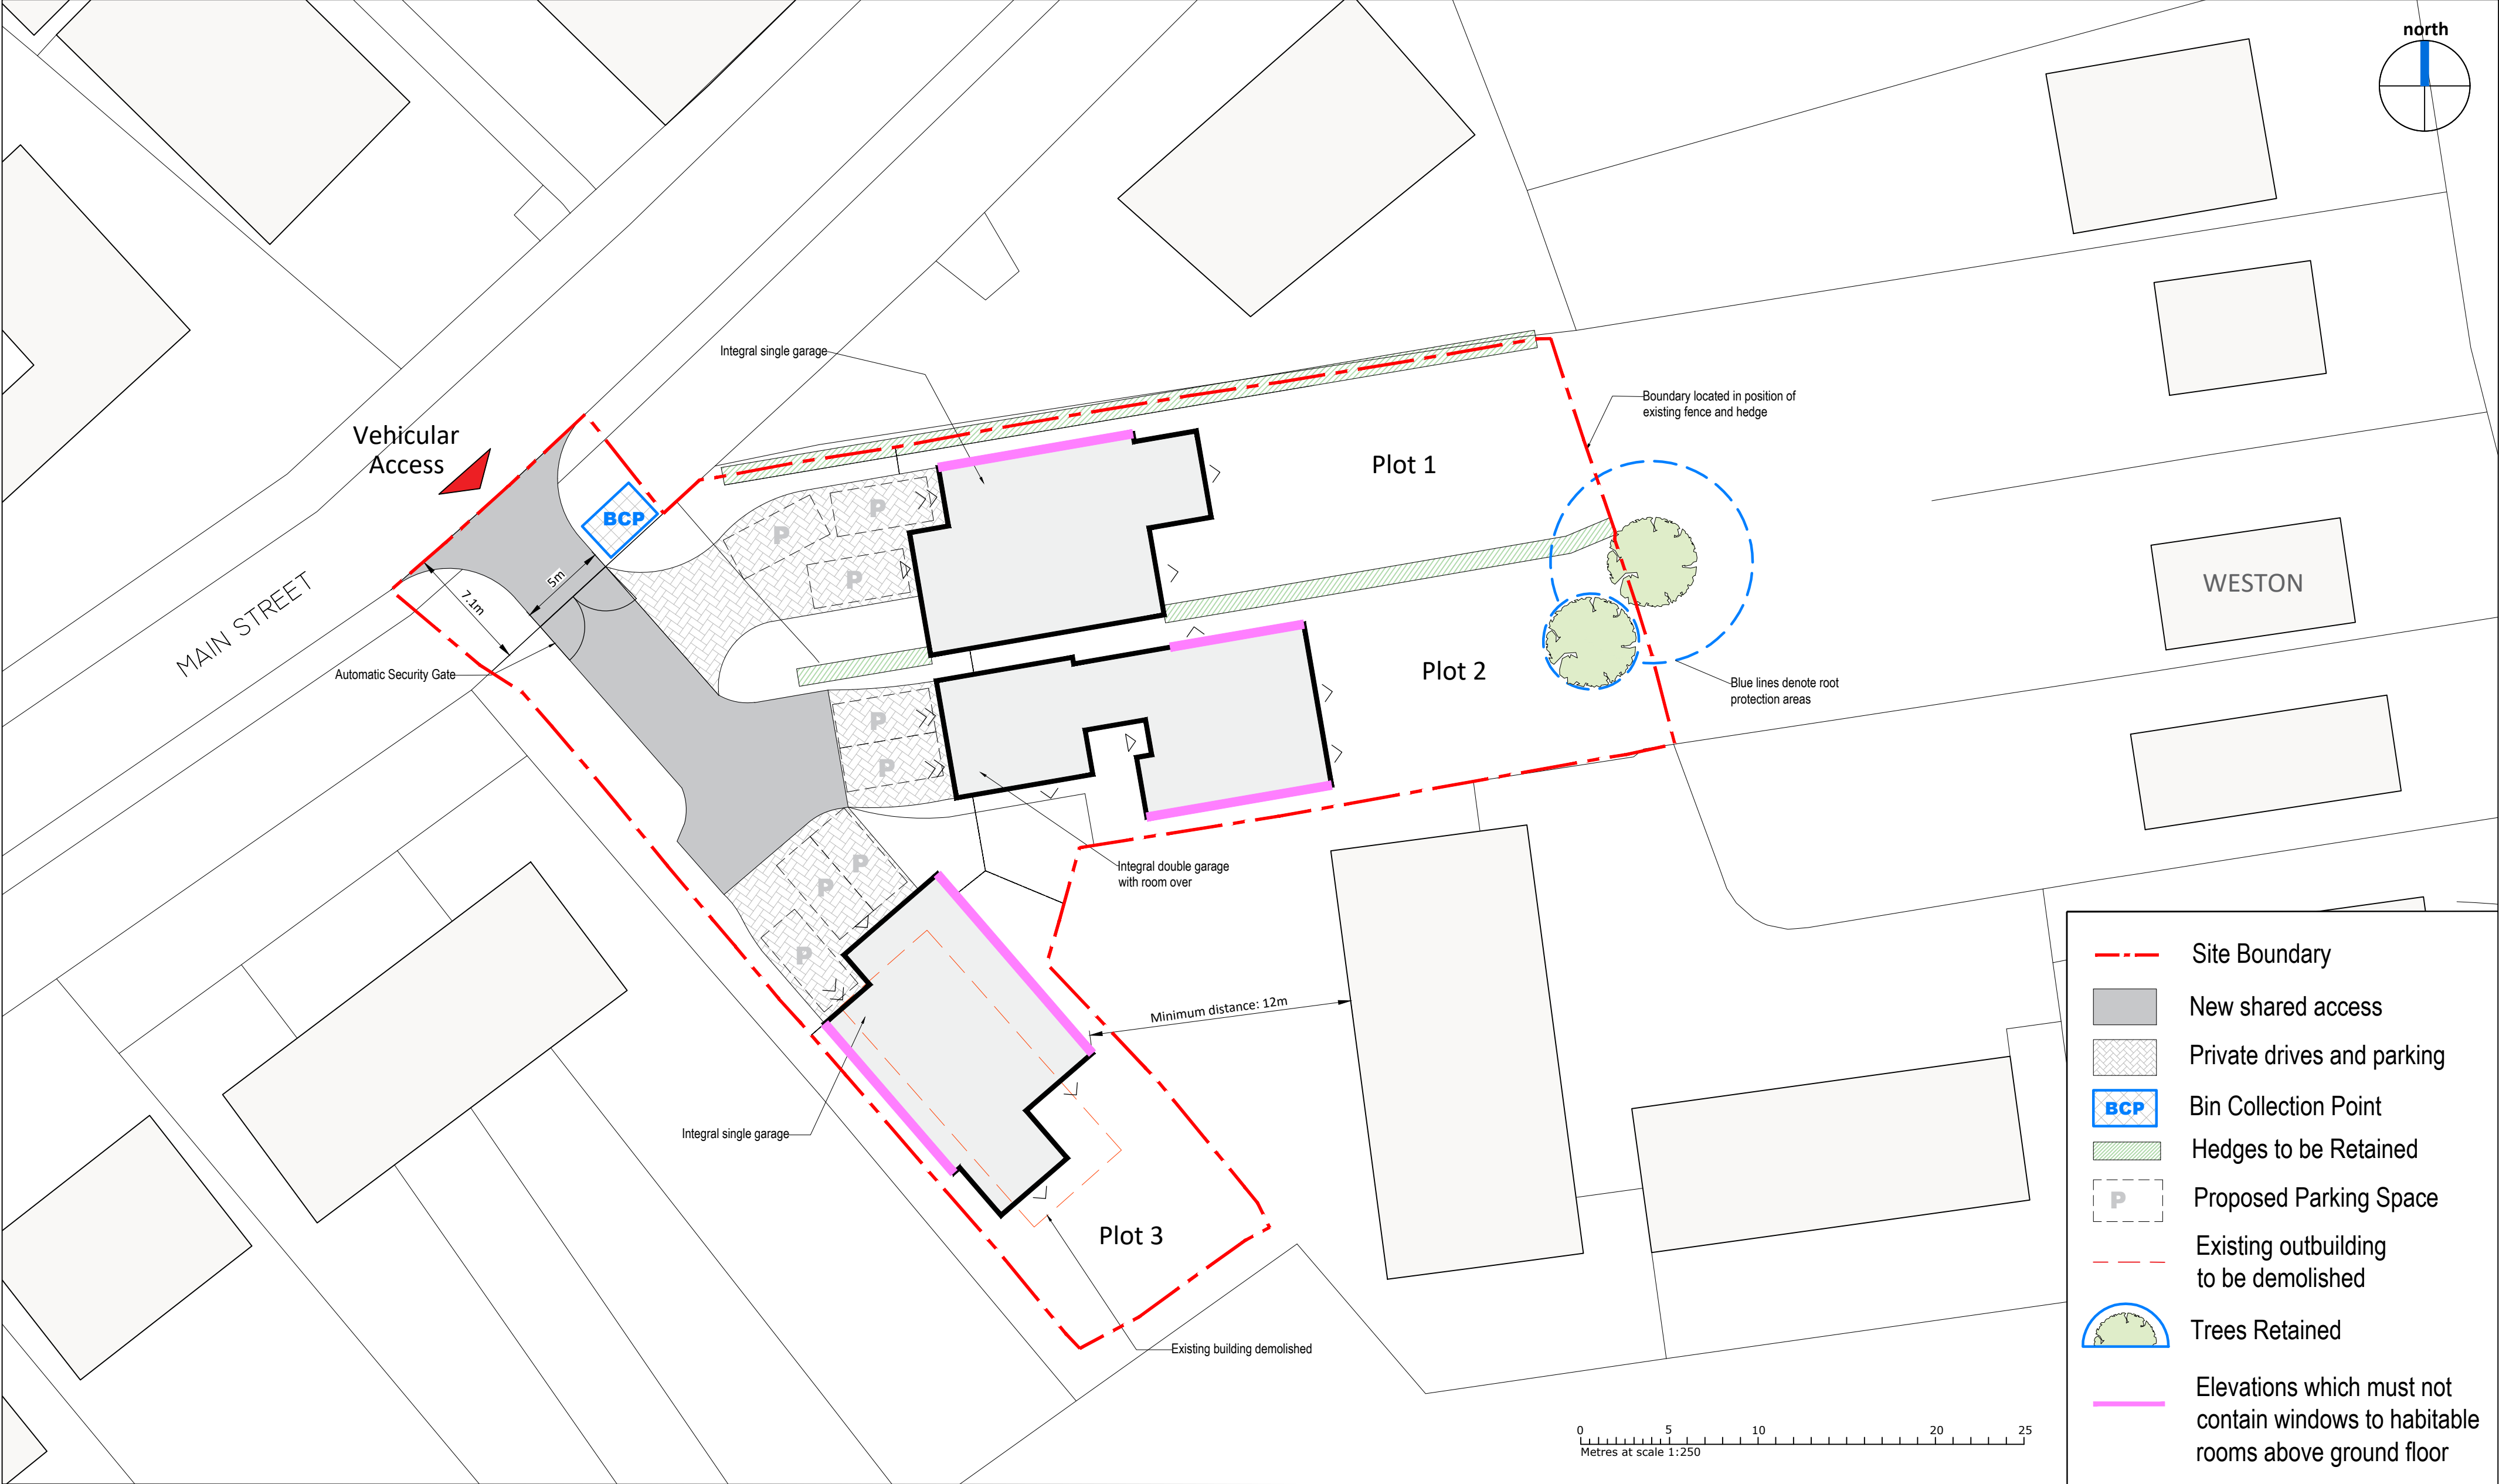

Accommodation Schedule

Plot 1	2 storey	5 bedrooms
Plot 2	2 storey	5 bedrooms
Plot 3	2 storey	5 bedrooms