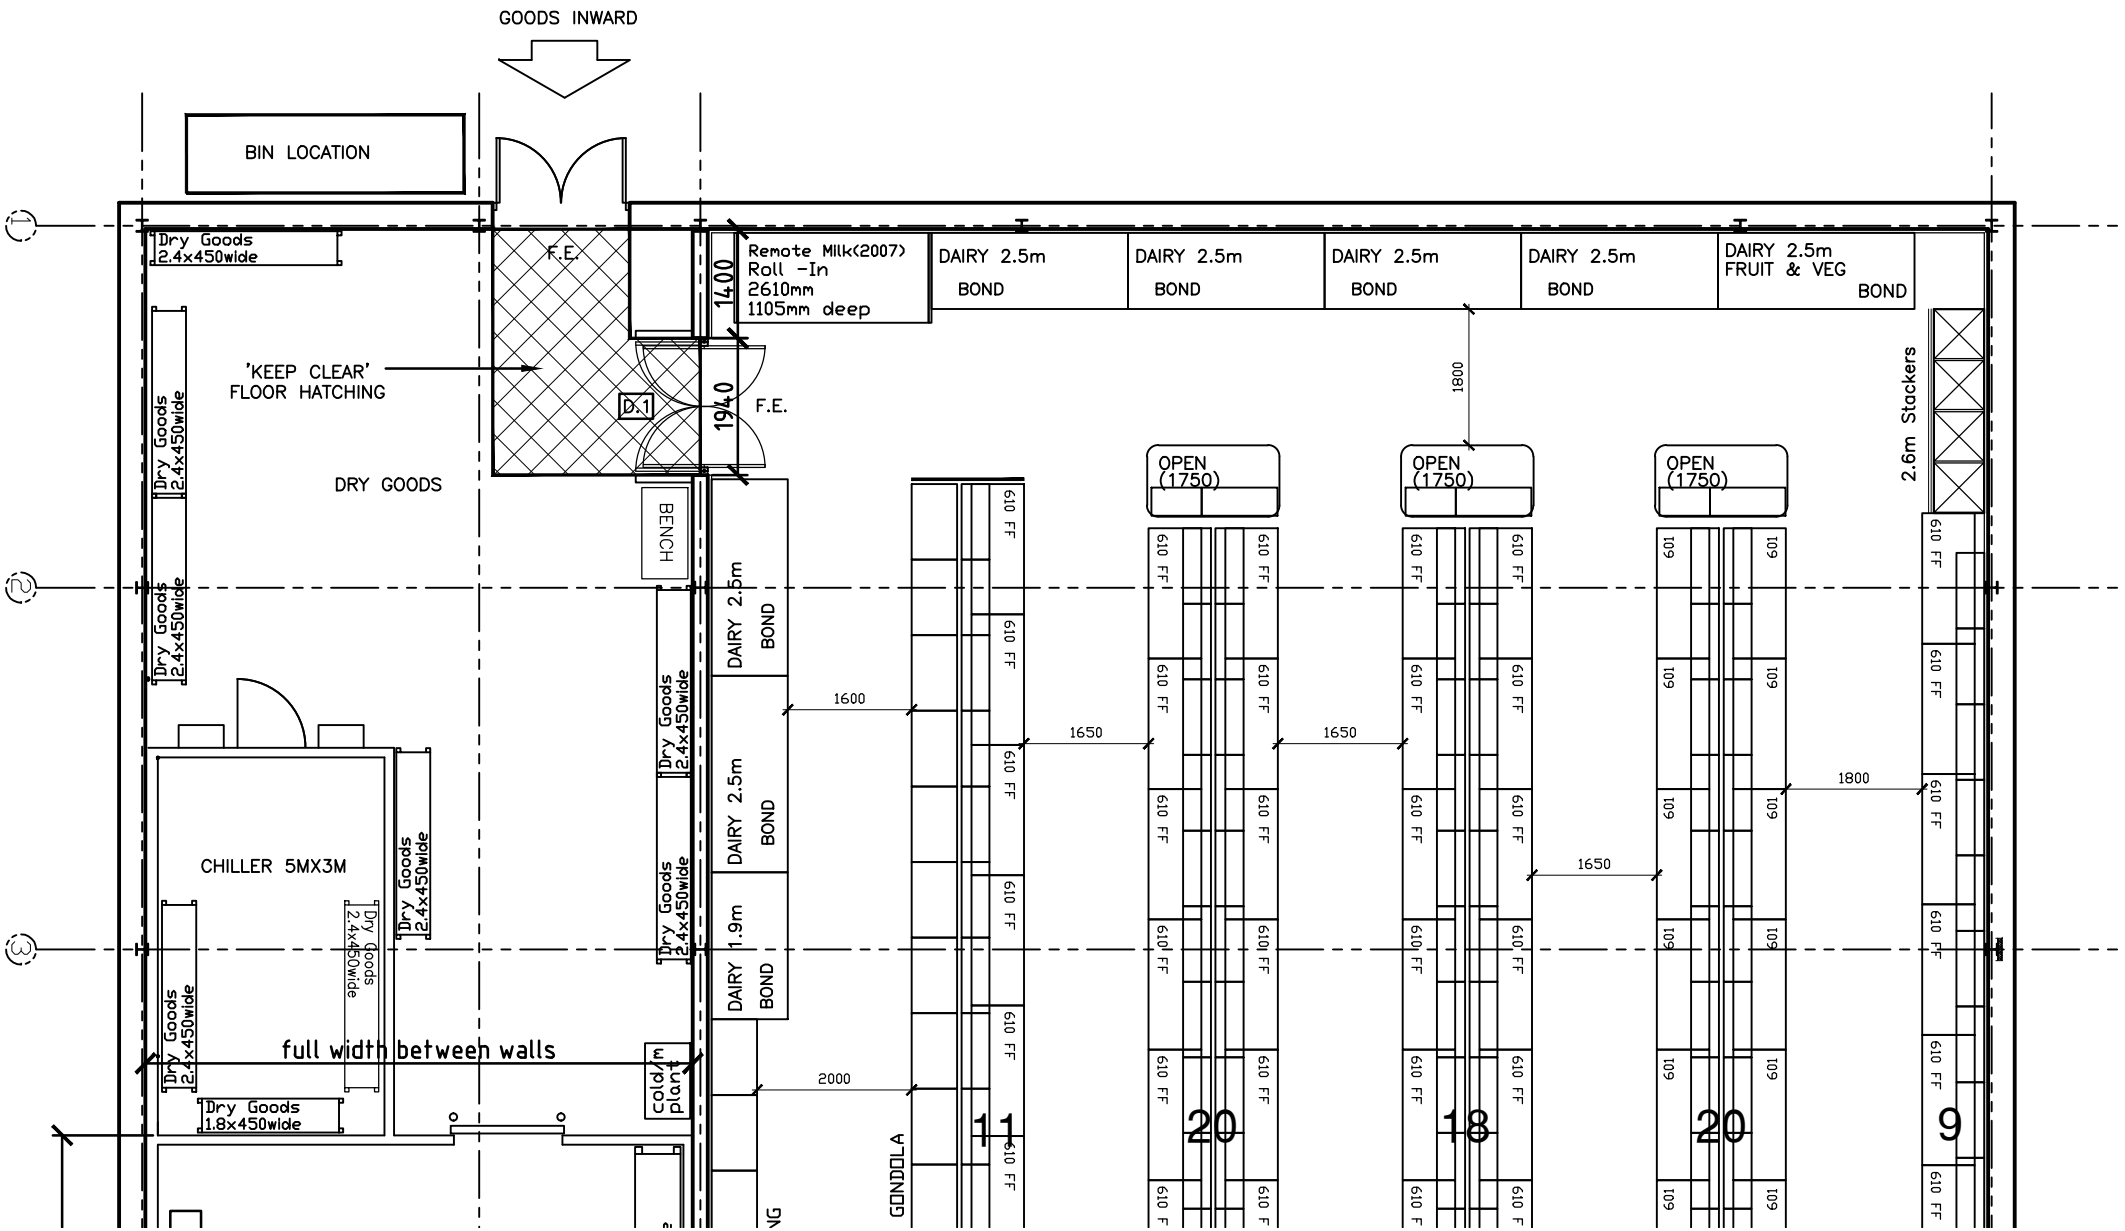

GOODS INWARD
BIN LOCATION
Dry Goods 2.4x450wide
F.E.
Remote Milk(2007) Roll -In 2610mm 1105mm deep
DAIRY 2.5m BOND
DAIRY 2.5m FRUIT & VEG BOND
1400
1940
'KEEP CLEAR' FLOOR HATCHING
D.1
F.E.
1800
2.6m Stackers
DRY GOODS
BENCH
OPEN (1750)
DAIRY 2.5m BOND
DAIRY 1.9m BOND
1600
1650
1800
2000
CHILLER 5MX3M
Dry Goods 2.4x450wide
Dry Goods 1.8x450wide
full width between walls
Cold/m plant
GONDOLA
11
20
18
20
9