


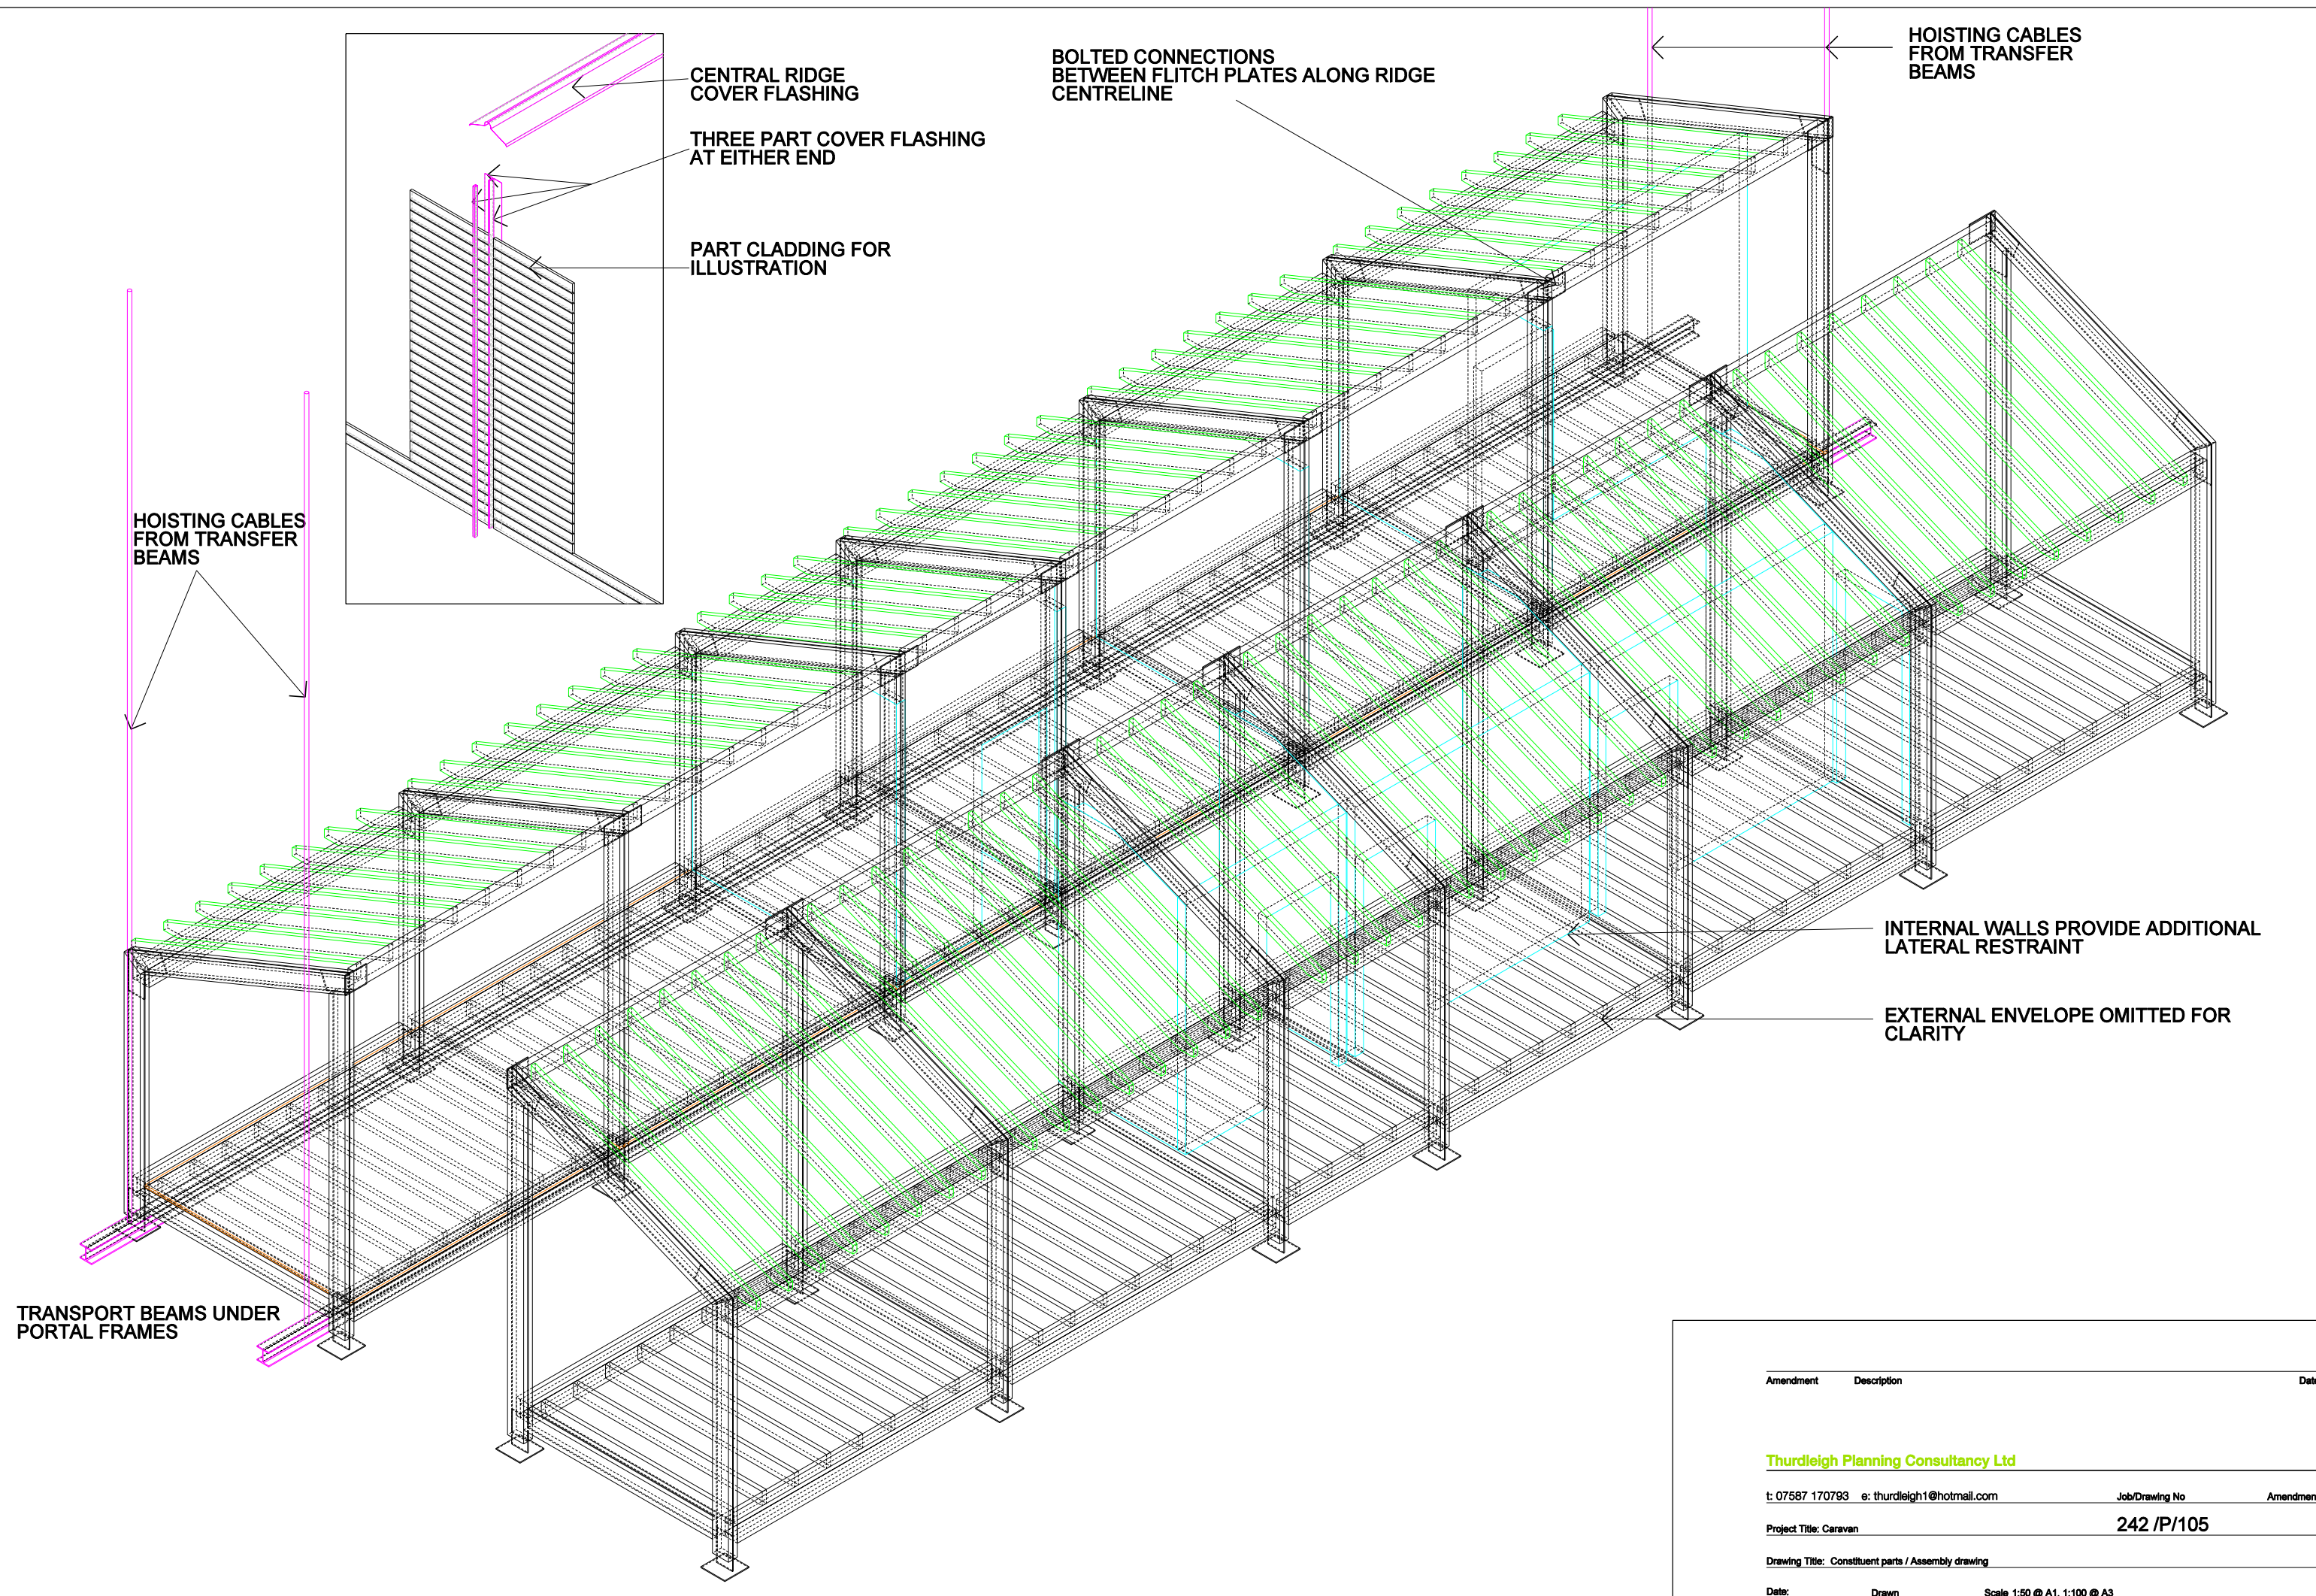

OVERALL 3D VIEW NTS

Amendment	Description	Date
Thurleigh Planning Consultancy Ltd		
t: 07587 170793 e: thurleigh1@hotmail.com	Job/Drawing No	Amendment
Project Title: Caravan	242 /P/105	
Drawing Title: Constituent parts / Assembly drawing		
Date:	Drawn	Scale 1:50 @ A1, 1:100 @ A3
Original printed at A3		All dimensions to be checked on site