


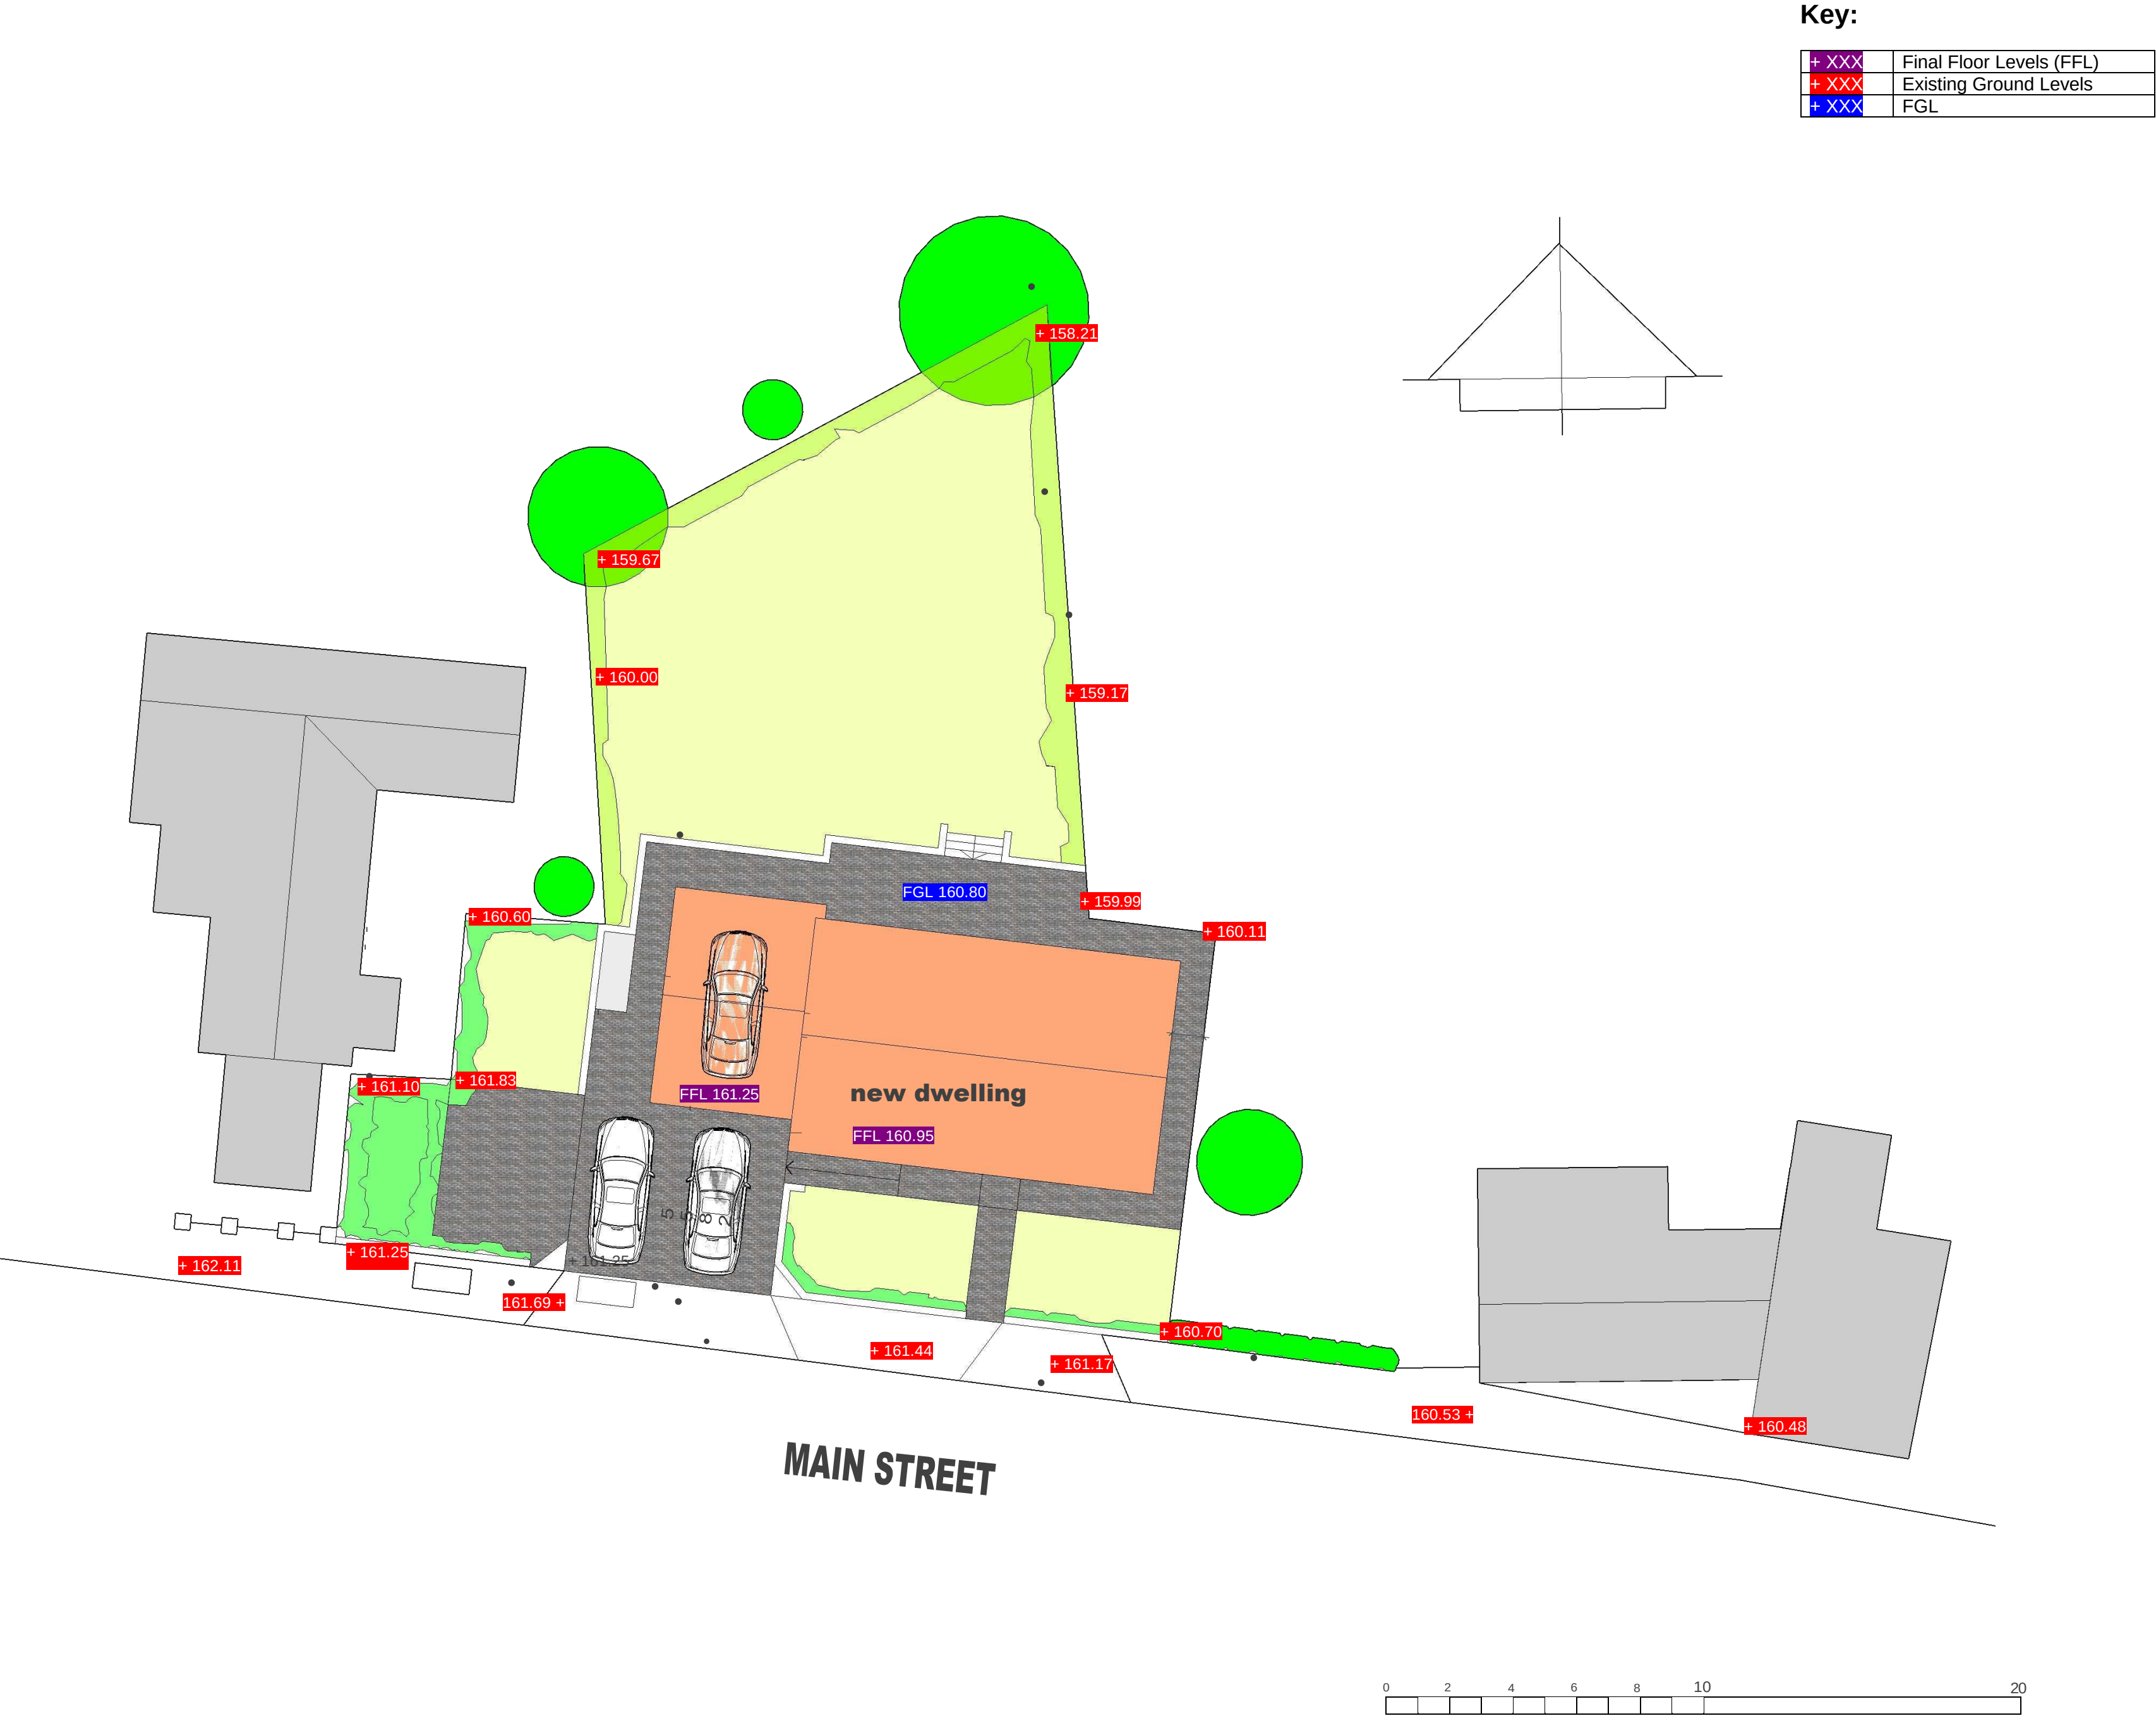

NOTES

Proposed levels will remain as existing levels across the site

All levels are derived from GPS transformation

REVISIONS

NEW DWELLING ADJACENT TO 45 MAIN STREET BAGWORTH