


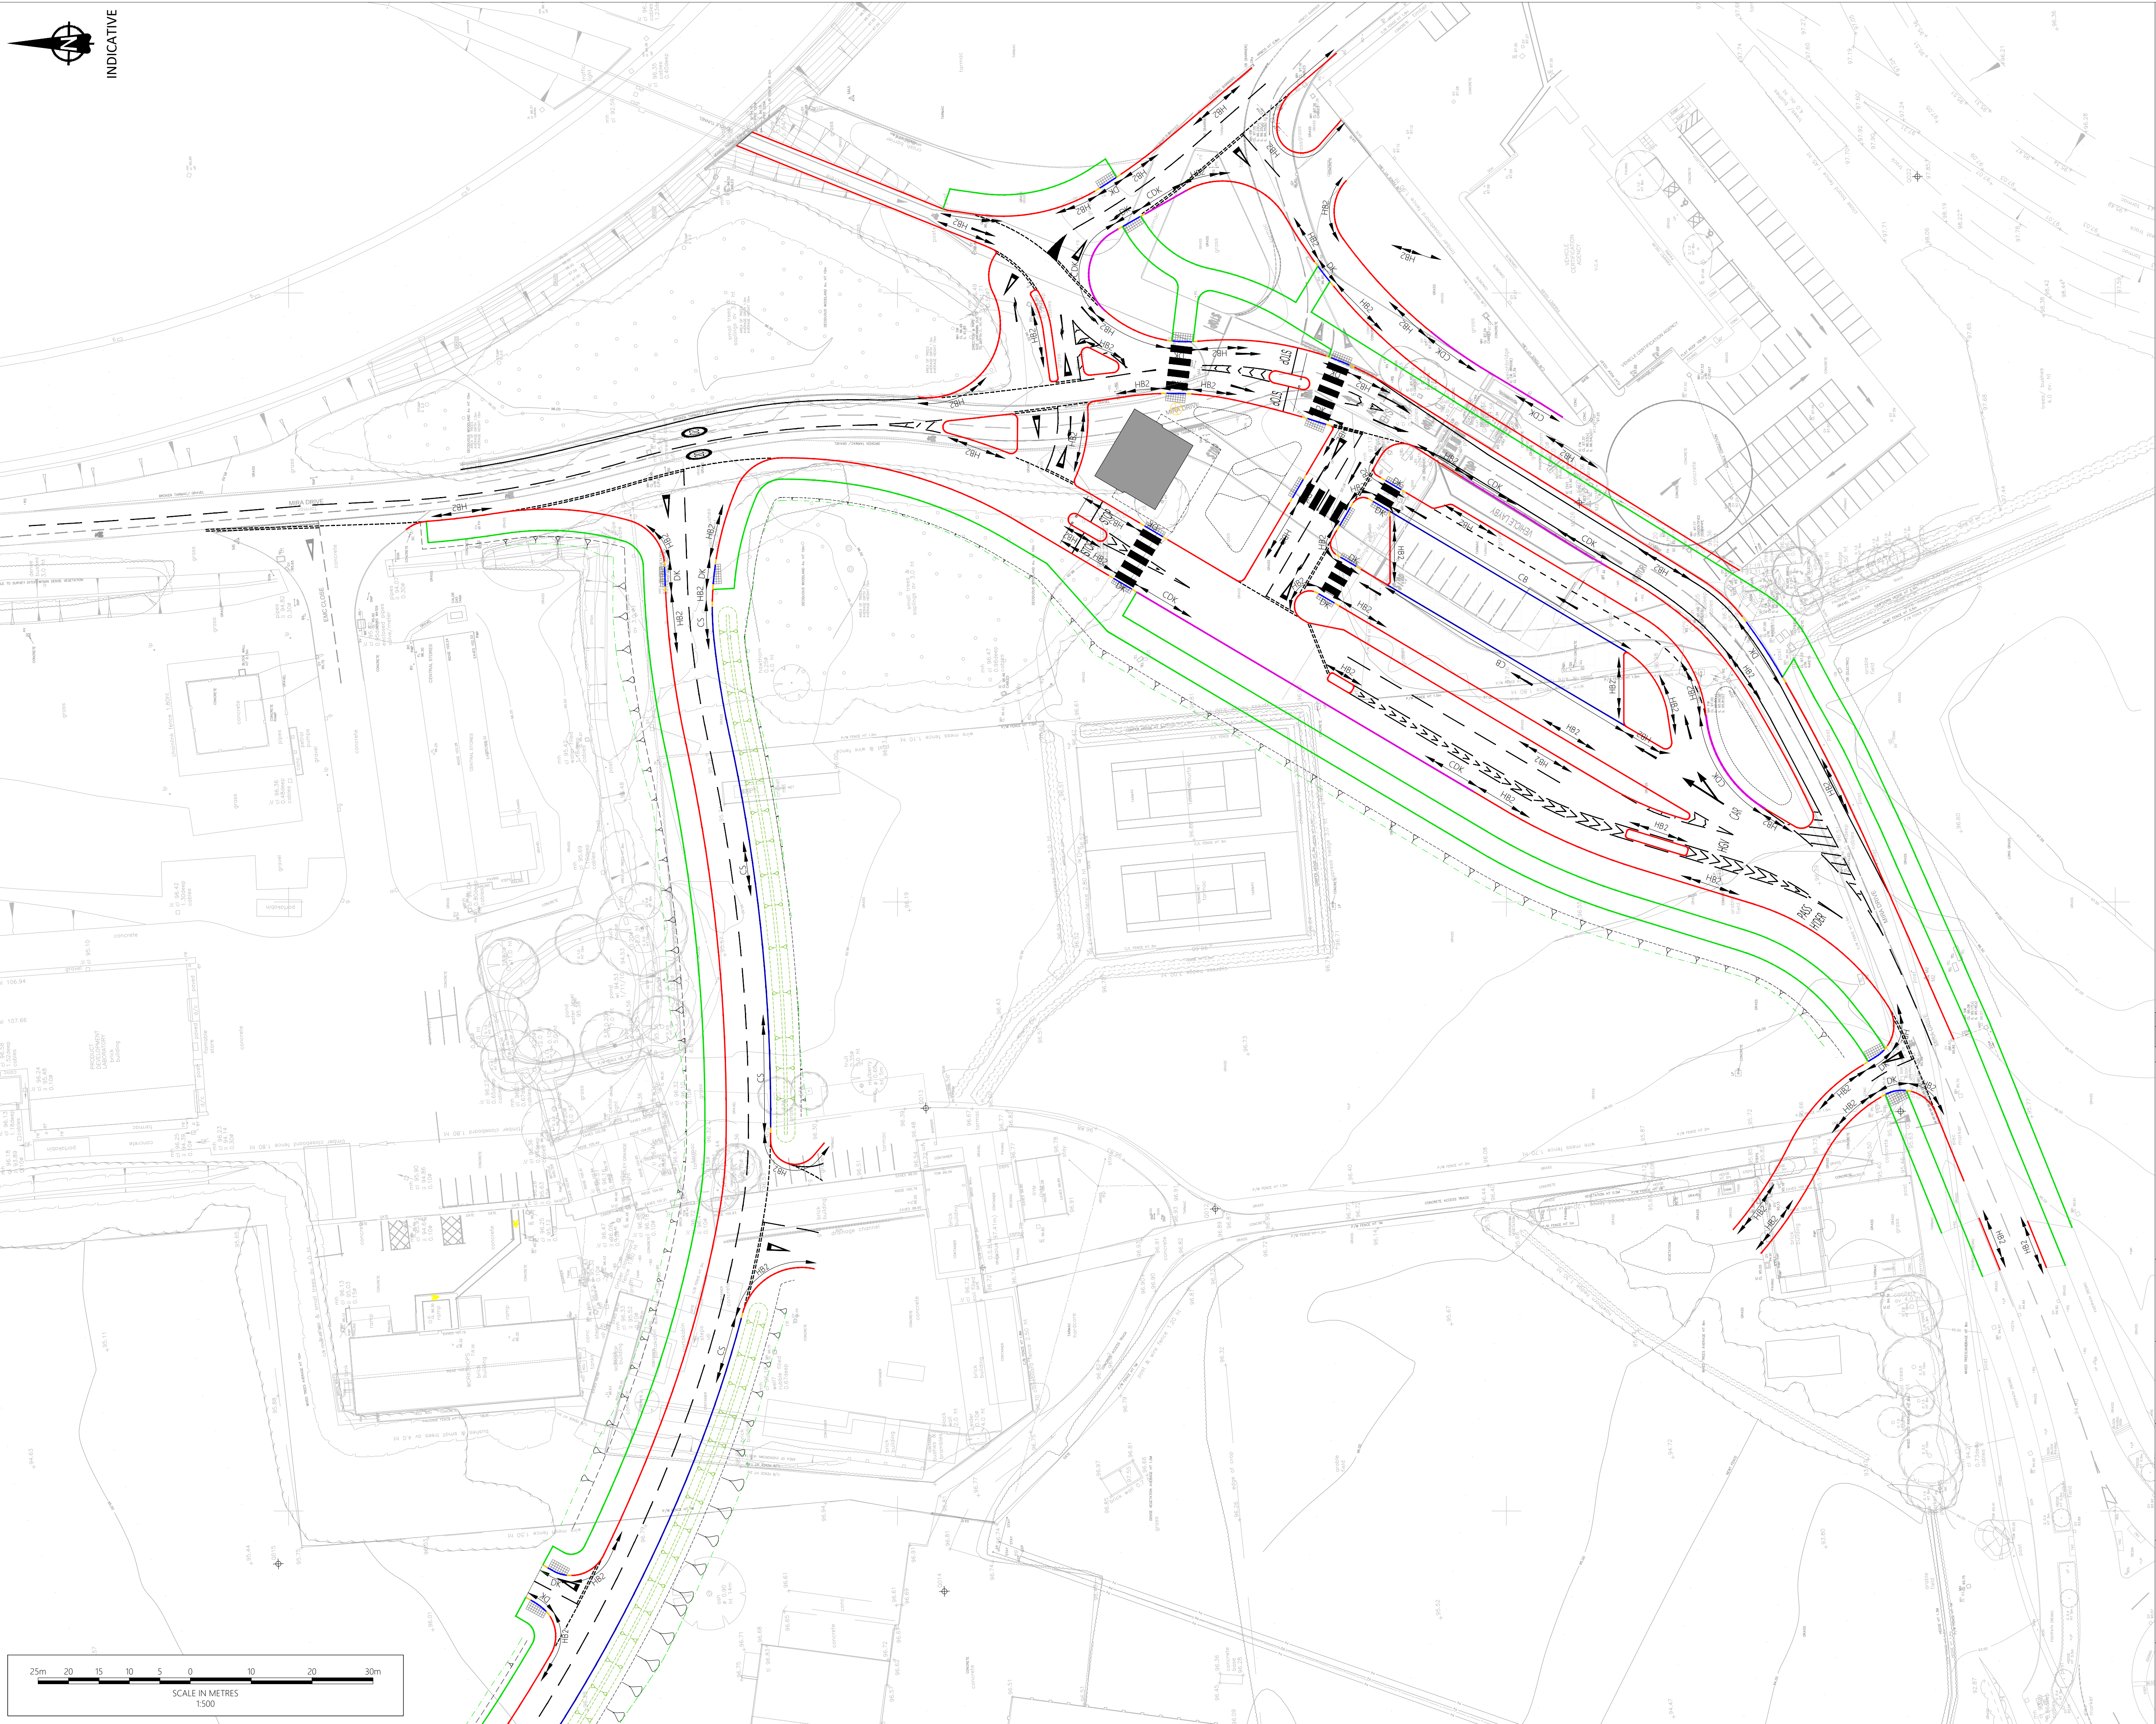

Notes

- Do not scale from this drawing. All dimensions shown are in metres unless noted otherwise.
- This drawing has been based upon topographical survey information produced by others and Milestone Transport Planning cannot be held responsible for any discrepancies which may arise because of it.
- For sheet layout and overall site layout refer to sheet 3.

Key

- Full height Kerb (Type HB2 refer to drawing 20-170/711)
- Transition Kerb (From HB2 to BN refer to drawing 20-170/711)
- Dropped Kerb (Type BN (refer to drawing 20-170/711))
- Edging (Type EF1 refer to drawing 20-170/711)
- Channel Block (CS refer to drawing 20-170/711)
- Combined Drainage Kerb

Ordnance Survey Licence number: 100057360

Rev:	Dwn:	Date:	Details	Chk:
-	AM	25/02/2022	First issue	PK
A	DC	25/03/2022	Revised layout	PK
B	AM	13/04/2022	Revised layout	BM
C	DC	01/08/2022	Revised layout	BM
D	DC	01/08/2022	Revised layout	BM
E	JT	25/01/2023	Revised layout	BM

Client

ERI MTP LTD

Project

MIRA Technology Park - Phase 2 Infrastructure

Title

Kerbing Plan (Sheet 1 of 3)

MILESTONE
TRANSPORT PLANNING

7 Ancells Court, Rye Close, Fleet, Hampshire, GU51 2UY
Tel: 01483 397888
Gateshead IBC, Mulgrave Terrace, Gateshead, NE8 1AN
Tel: 0191 338 7220
web: www.milestonetp.co.uk

Drawing Number:	Scale:
20170/1101/01	1:500 @ A1
	Revision: E