



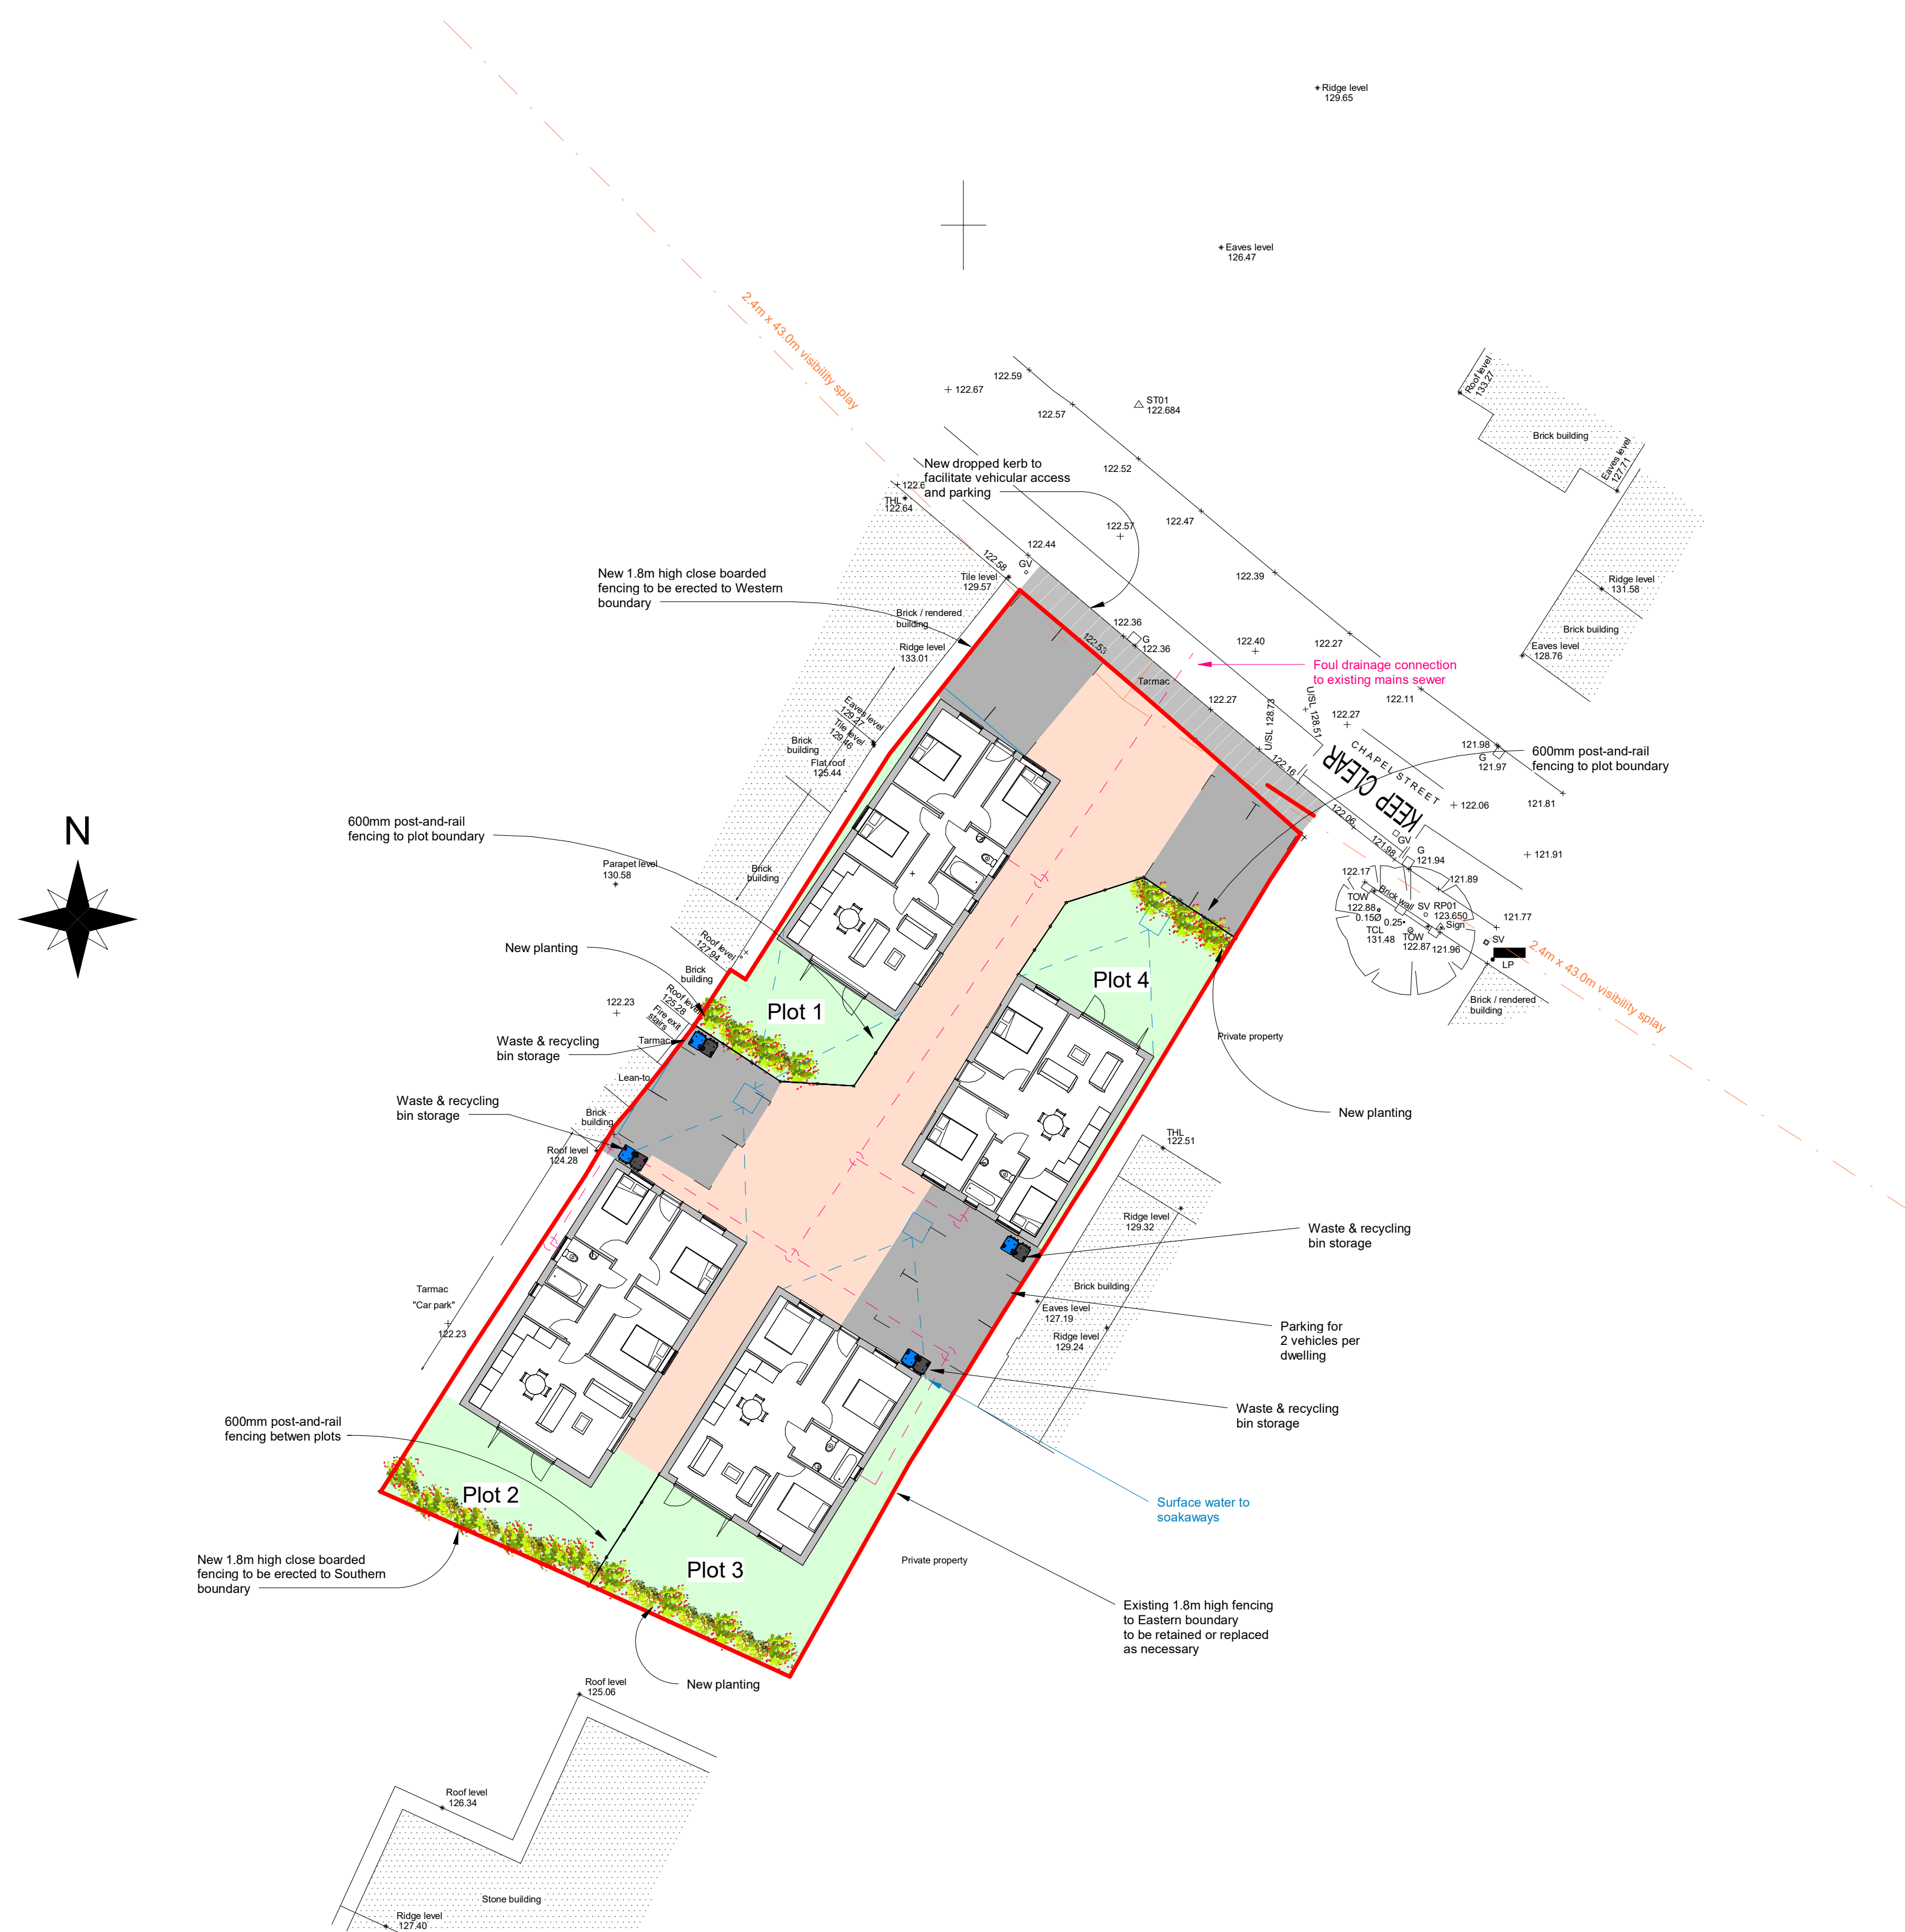

1 Proposed Block Plan

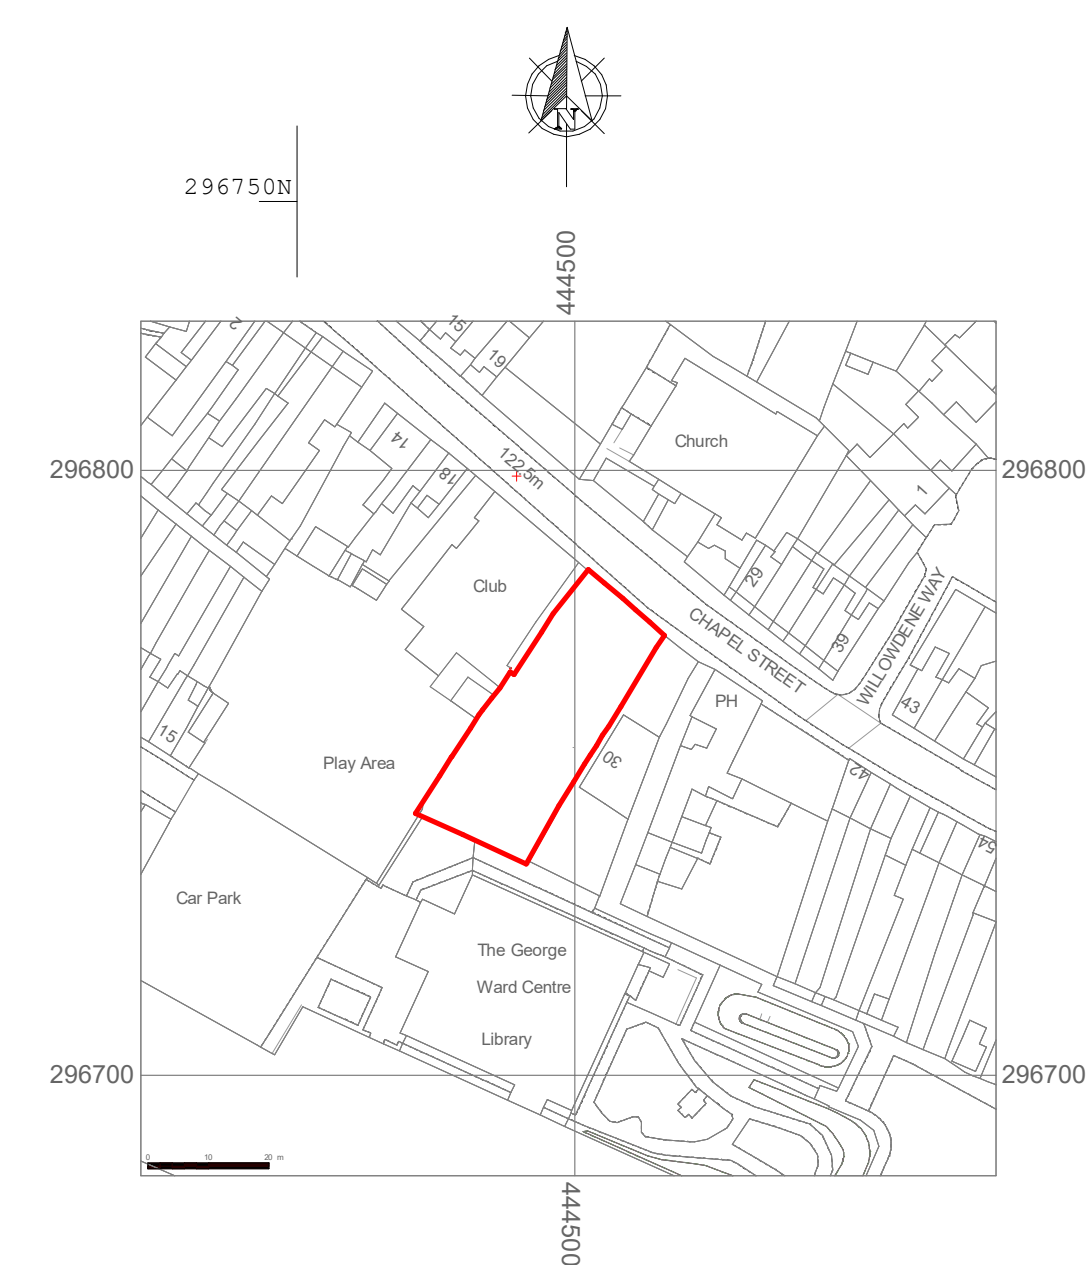

2 Location Plan

Notes:

Revisions:-

STATUS: For Approval



PROJECT:
Proposed residential
development, Chapel St,
Barwell
Richardson & Hall Luxury
Developments

SITE
Barwell Constitutional Club, Chapel Street,
Barwell

TITLE:
Proposed Block & Location Plans

SCALE AT A1: As indicated	DATE: July 2023	DRAWN: AC	CHECKED: DC
PROJECT NO: RAH02	DRAWING NO: FP002		REVISION: A