



P:\5100 Series\5171 - Aston Flamville Solar\ACAD\Current\794-PLN-LAN-5171-500 Detail Design-P02.dwg

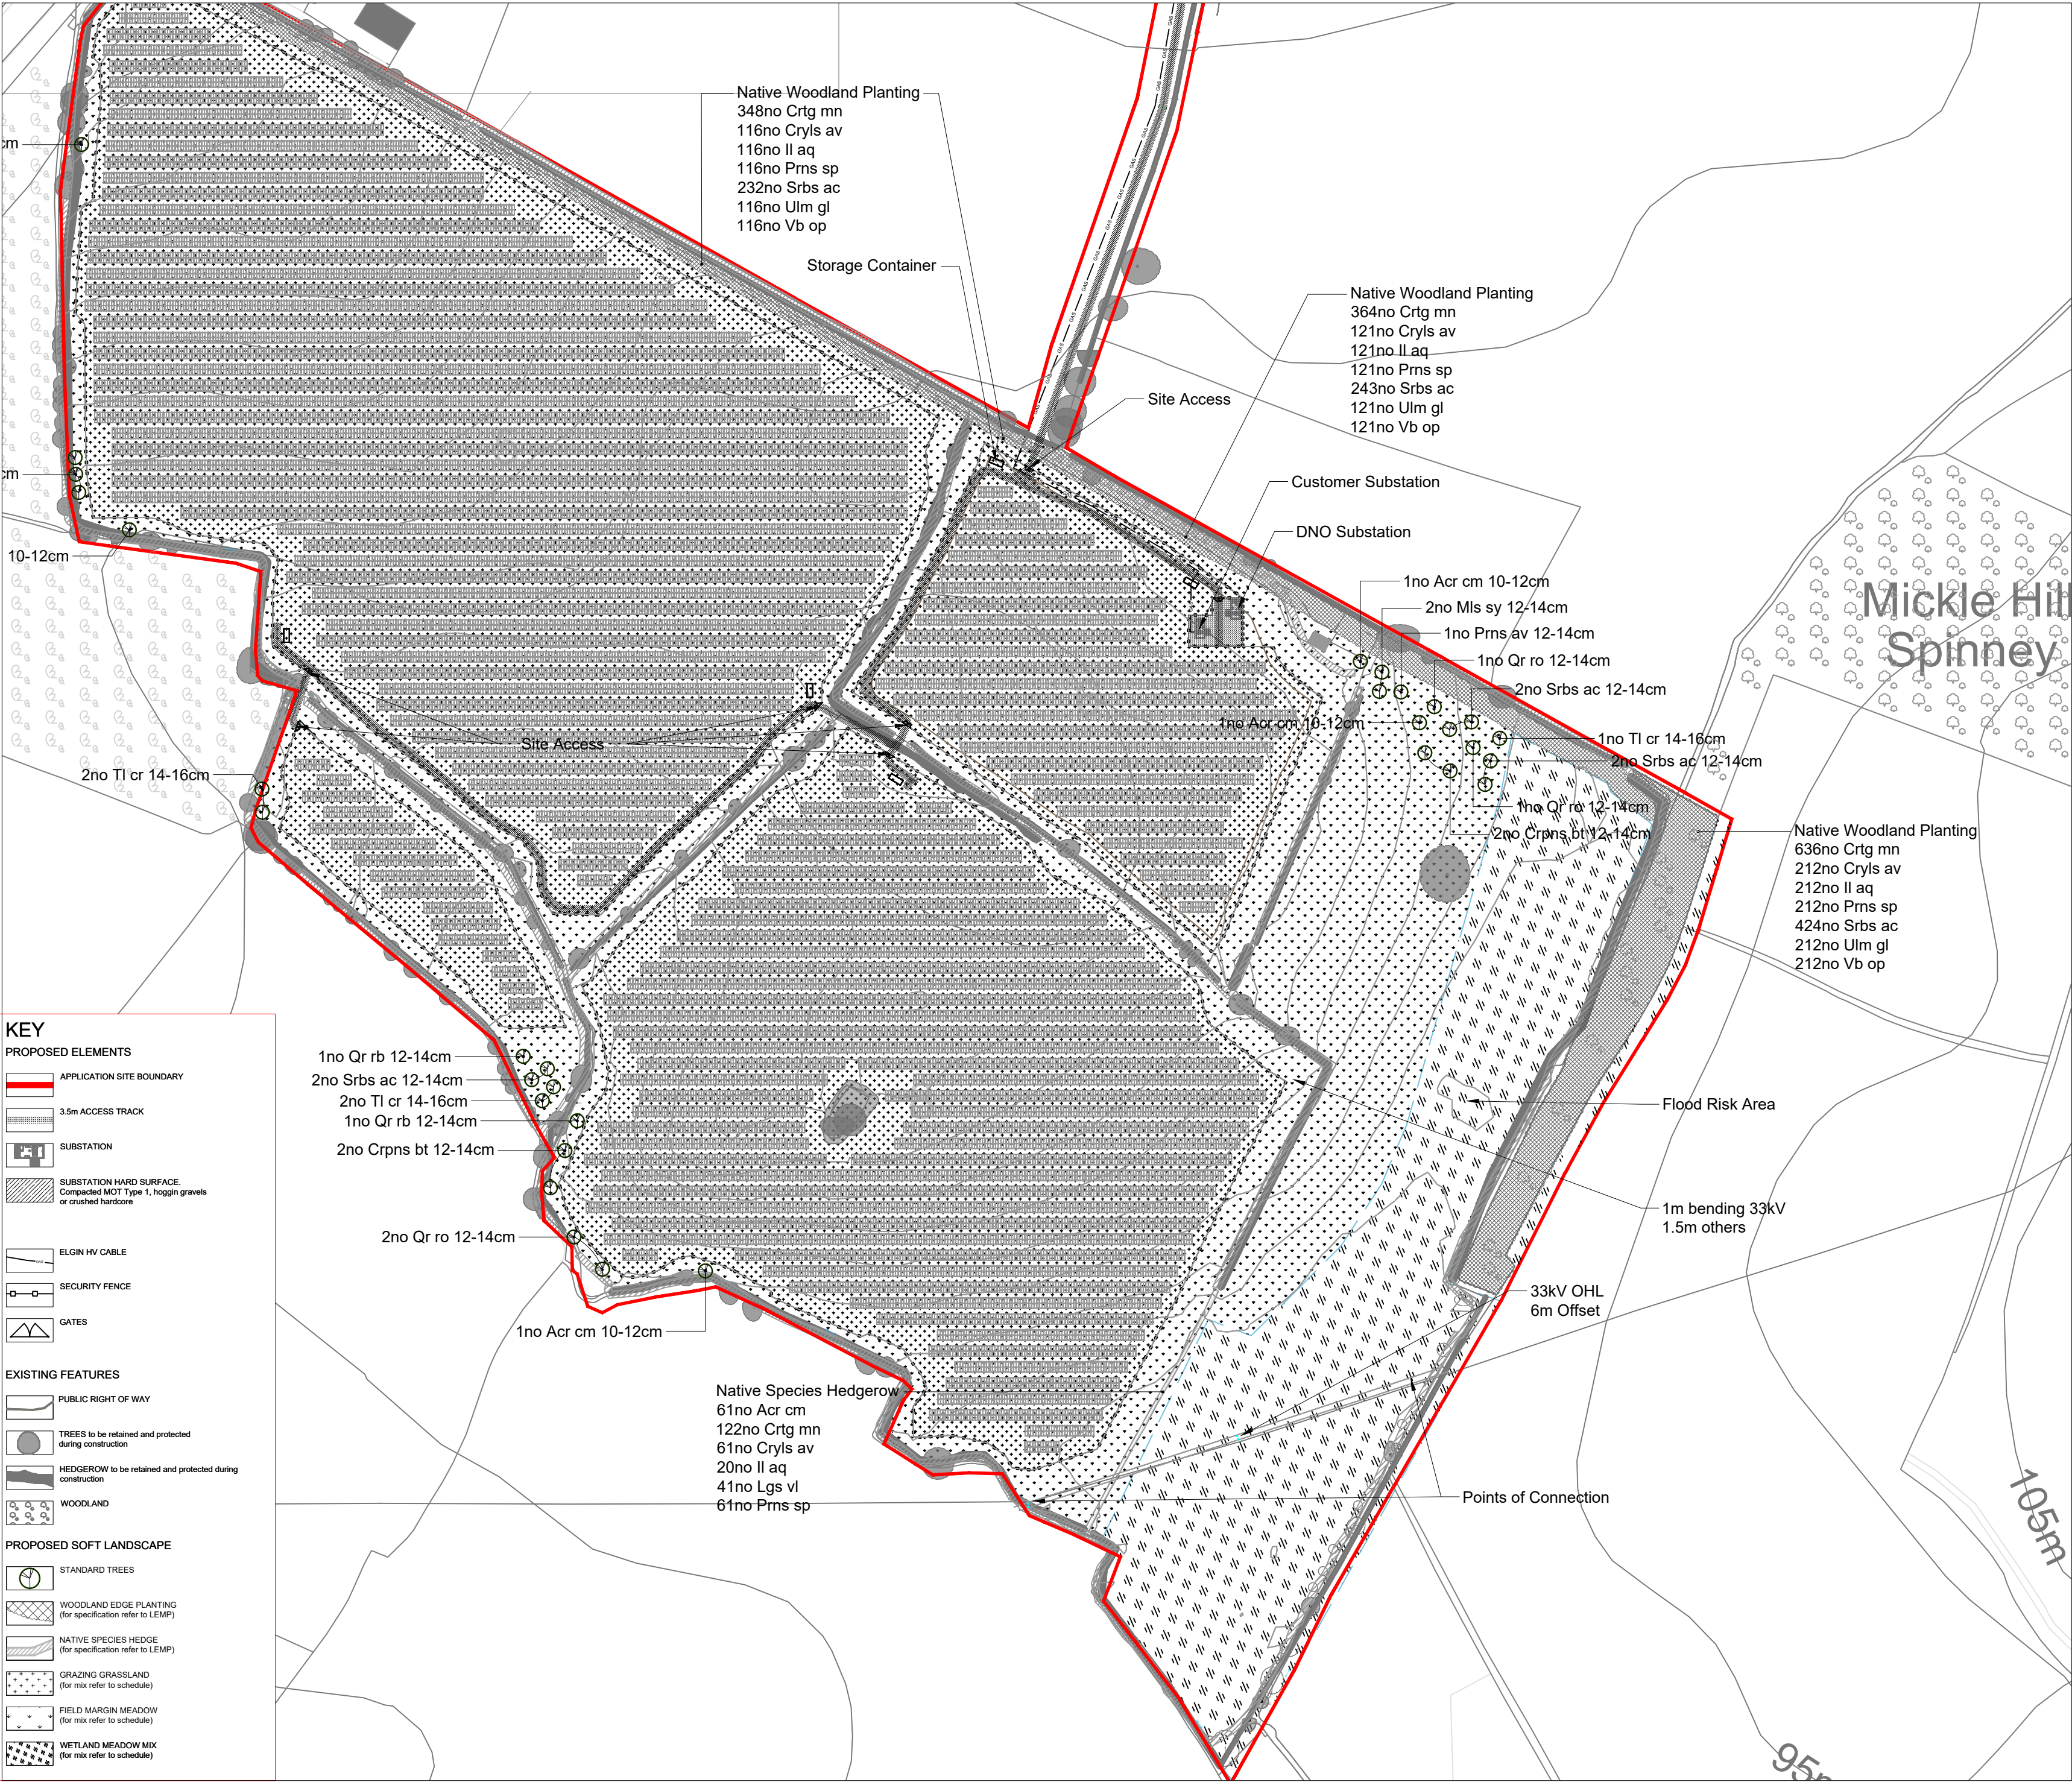

KEY
PROPOSED ELEMENTS
[Symbol] APPLICATION SITE BOUNDARY
[Symbol] 3.5m ACCESS TRACK
[Symbol] SUBSTATION
[Symbol] SUBSTATION HARD SURFACE
Compacted MOT Type 1, hoggin gravels
or crushed hardcore
[Symbol] ELGIN HV CABLE
[Symbol] SECURITY FENCE
[Symbol] GATES
EXISTING FEATURES
[Symbol] PUBLIC RIGHT OF WAY
[Symbol] TREES to be retained and protected
during construction
[Symbol] HEDGEROW to be retained and protected during
construction
[Symbol] WOODLAND
PROPOSED SOFT LANDSCAPE
[Symbol] STANDARD TREES
[Symbol] WOODLAND EDGE PLANTING
(for specification refer to LEMP)
[Symbol] NATIVE SPECIES HEDGE
(for specification refer to LEMP)
[Symbol] GRAZING GRASSLAND
(for mix refer to schedule)
[Symbol] FIELD MARGIN MEADOW
(for mix refer to schedule)
[Symbol] WETLAND MEADOW MIX
(for mix refer to schedule)

- © 2025 RPS Group
- Notes
- This drawing has been prepared in accordance with the scope of RPS's appointment with its client and is subject to the terms and conditions of that appointment. RPS accepts no liability for any use of this document other than by its client and only for the purposes for which it was prepared and provided.
 - If received electronically it is the recipients responsibility to print to correct scale. Only written dimensions should be used.
 - This drawing should be read in conjunction with all other relevant drawings and specifications.
 - Where applicable Ordnance Survey (c) Crown Copyright 2025
All rights reserved. Licence number AC0000808122

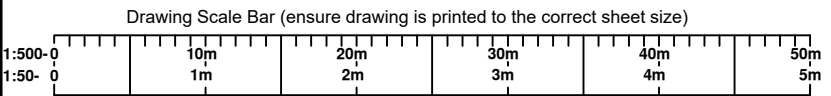

Safety, Health & Environment Information

In addition to the hazards / risks normally associated with the types of work detailed on this drawing take note below. It is assumed that all works on this drawing will be carried out by a competent contractor, working, where appropriate, to an appropriate method statement.

Construction risks	Maintenance/Cleaning risks	Demolition/Adaption risks

P02	Updated following client comments	KW	GL	16.06.2025	
P01	Cable Easement Removed	KW	GL	25.04.2025	
Rev	Description	By	Ckd	Date	



Lakesbury House, Hittingbury Road, Chandlers Ford,
Hampshire SO53 5SS
United Kingdom
T: +44 2380 810 440 E: rpsso@rpsgroup.com

Client **Elgin Energy EsCo**

Project **Aston Flamville Solar Farm**

Title **Detail Design
Sheet 2 of 2**

Status **Planning** Scale **1:500 @A2** Date Created **15.04.2025**

Task Team Manager **GL** Information Author **KW** Task Information Manager **GL**

Document Number
5171-RPS-XX-XX-DR-L-9104

Project Code - Originator - Zone - Level - Type - Role - Drawing Number

RPS Project Number **794-PLN-LAN-5171** Suitability **S2** Revision **P02**

rpsgroup.com