


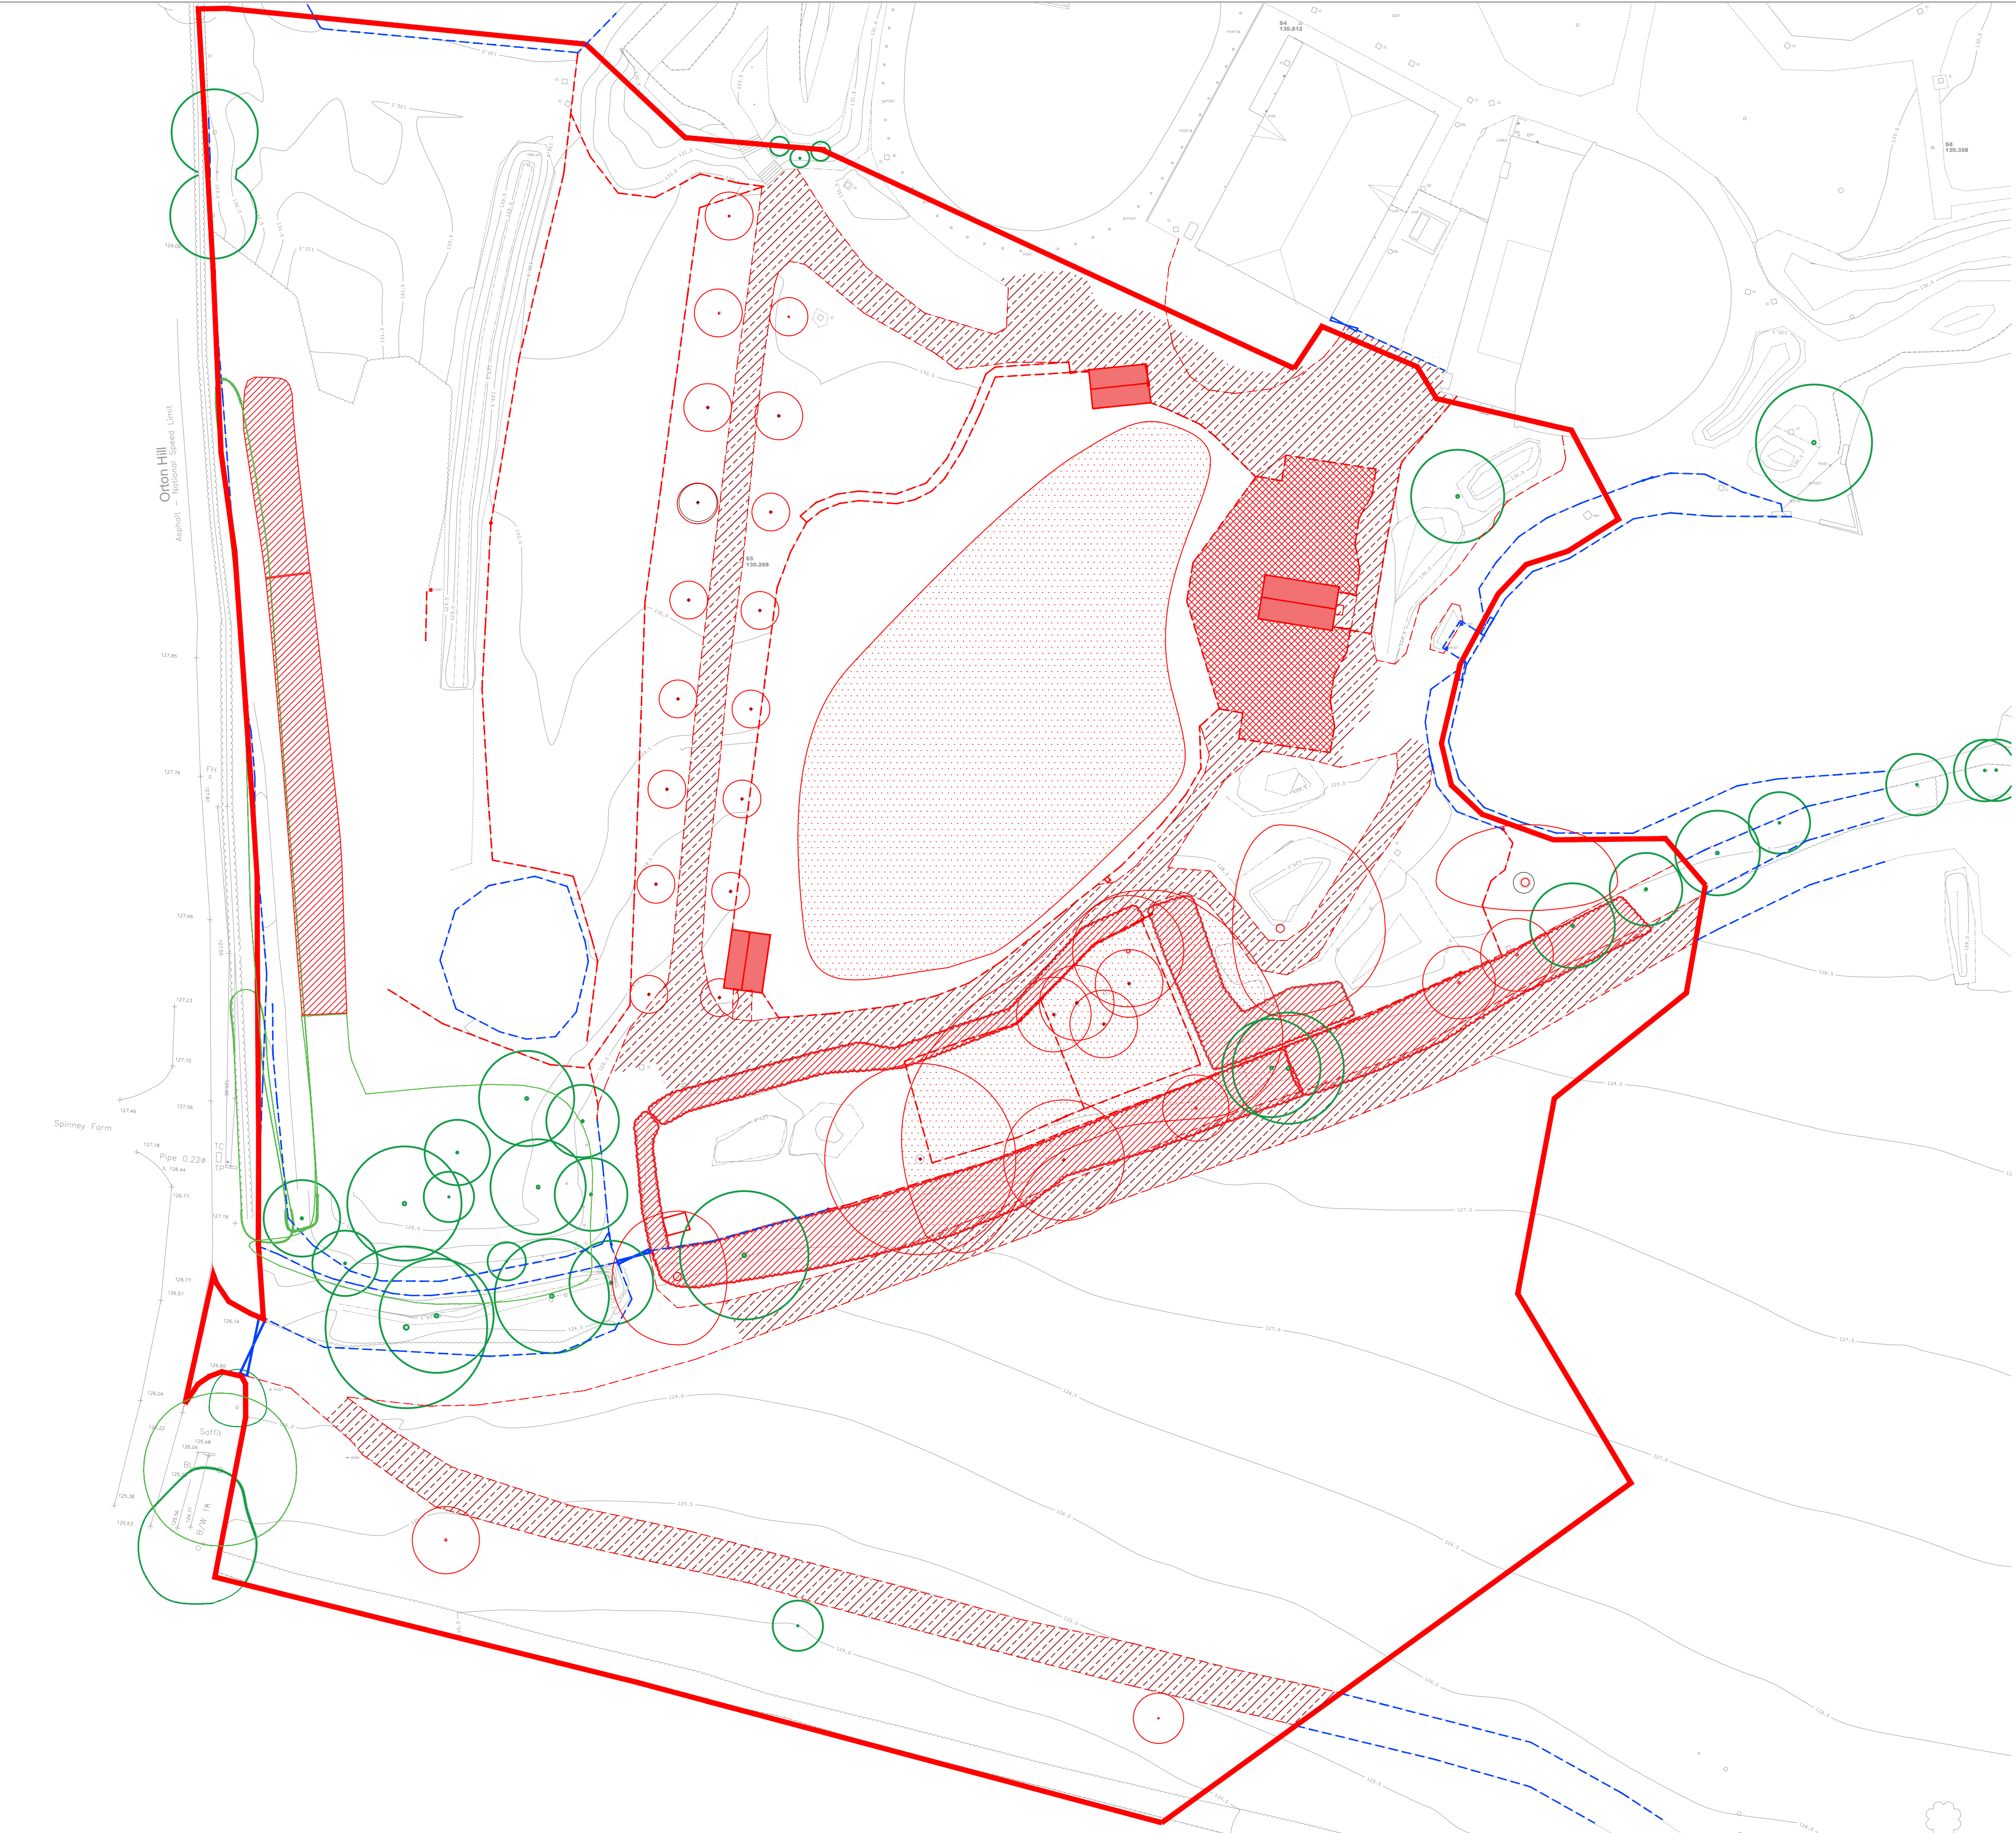

LEGEND

- REDLINE BOUNDARY
- TO BE REMOVED
Existing Features to be demolished
- TO BE RETAINED
Existing Features to be Retained
- BUILDING TO BE REMOVED
Existing Building to be removed
- ENCLOSURE TO BE REMOVED
Existing Covered enclosure to be removed
- REMOVAL OF SURFACES
Existing Surfaces to be removed
- TREES TO BE REMOVED
Existing Trees to be removed as part of the development
- TREES TO BE RETAINED
Existing Trees to be retained as part of the development
- TREE GROUP TO BE REMOVED
Existing Tree group to be removed and where possible relocated. Trees that cannot be retained or relocated to be used for deadwood for climbing structures and habitat enrichment
- EXISTING PLANTING TO BE REMOVED
Existing shrub / hedgerow to be removed and relocated if possible


FOR TREE INFORMATION REFER TO:

- PRELIMINARY ARBORICULTURAL ASSESSMENT PRODUCED BY MIDDLE MARCH (NOVEMBER 2022)
Report Number: RT-MME-159277-01
- TREE REMOVAL AND RETENTION DRAWING:
P22009-00-001-DZ-0103

rev	details	by	date	rev	details	by	date
00	FIRST ISSUE FOR COMMENT	JM	17.11.2022				
01	ISSUE FOR PLANNING	JM	24.09.2023				
02	FINAL ISSUE FOR PLANNING	JM	29.09.2023				

Notes

- All dimensions to be checked onsite.
- This drawing to be read in conjunction with all other drawings and specifications.

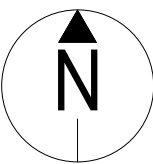

1:375 0m 18.75m 37.5m

Project title
NSCC ORANGUTAN FACILITY

Drawing title
DEMOLITION PLAN

Drawing number
P22009-00-001-DZ-0102-02

Revision

Drawing Status
FOR PLANNING

Date	Scale	Drawn	Checked
31.08.2023	1:250 @ A1	ZW	JM

tz Twycross Zoo
IN THE HEART OF CONSERVATION

