


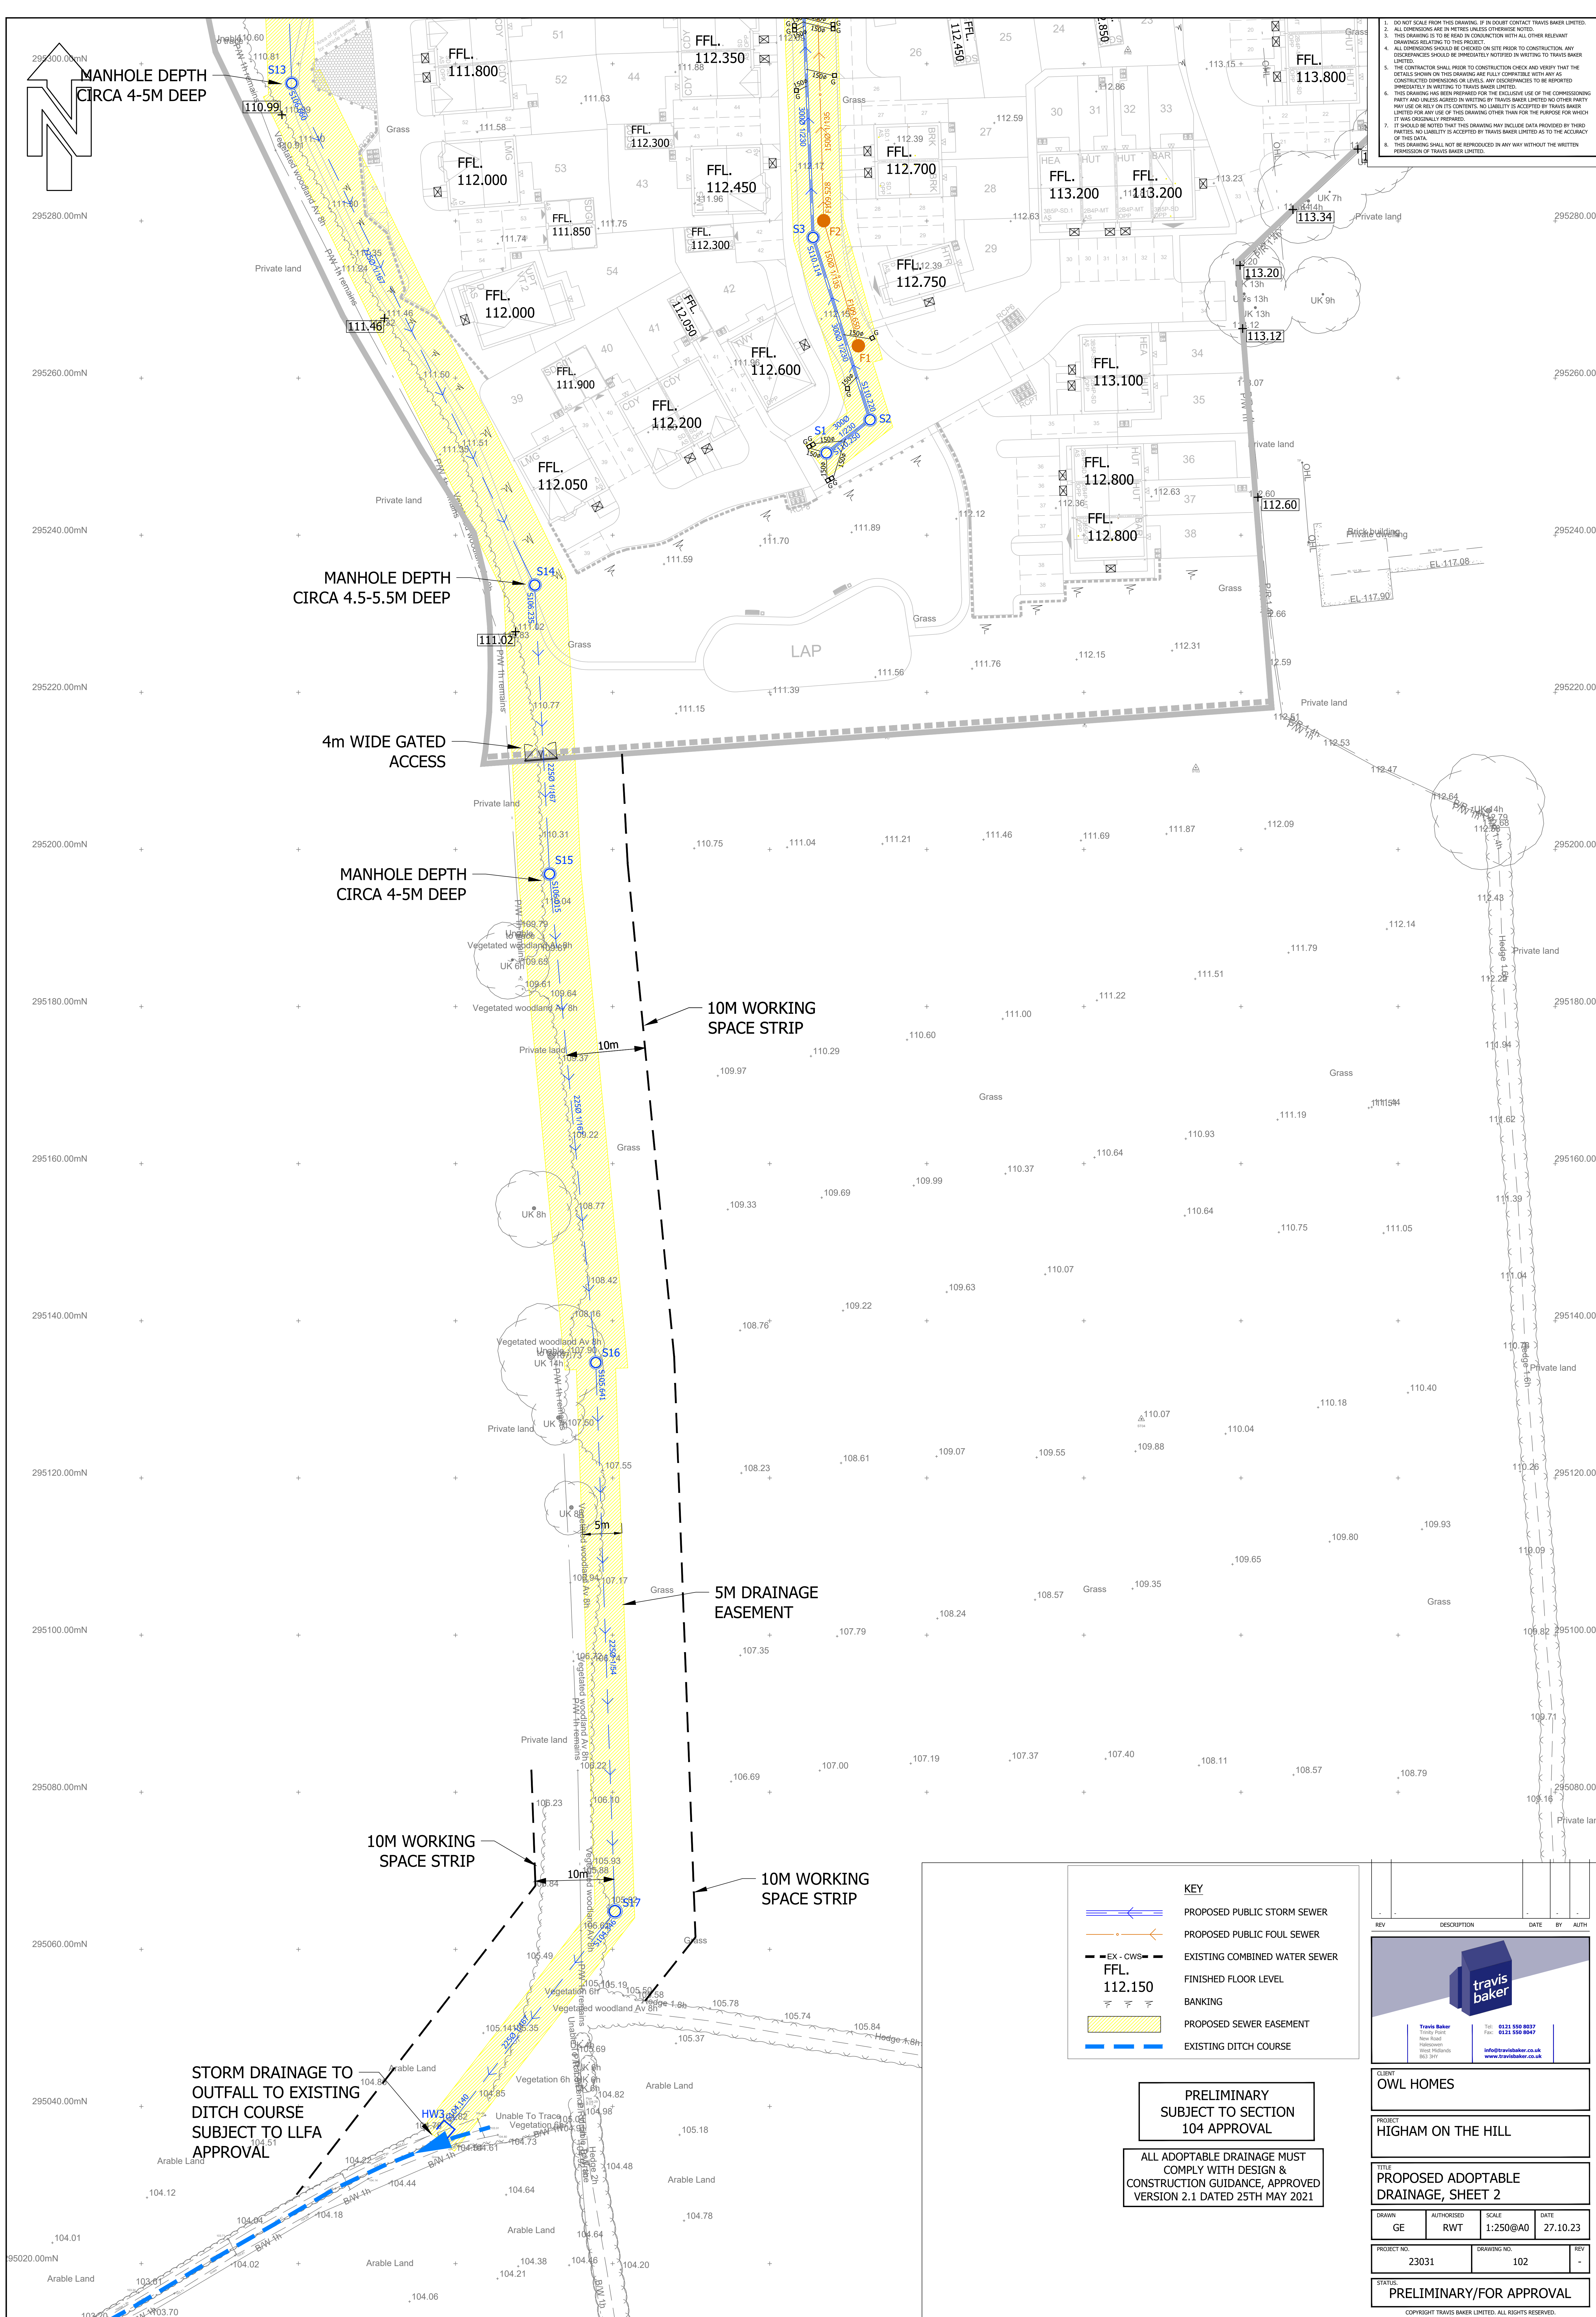

REV	DESCRIPTION	DATE	BY	AUTH
				
Travis Baker Trinity Point New Road Walsingham West Midlands NG3 3HT		Tel: 0121 550 8037 Fax: 0121 550 8047 info@travisbaker.co.uk www.travisbaker.co.uk		

CLIENT OWL HOMES			
PROJECT HIGHAM ON THE HILL			
TITLE PROPOSED ADOPTABLE DRAINAGE, SHEET 2			
DRAWN GE	AUTHORISED RWT	SCALE 1:250@A0	DATE 27.10.23
PROJECT NO. 23031		DRAWING NO. 102	REV -
STATUS PRELIMINARY/FOR APPROVAL			