
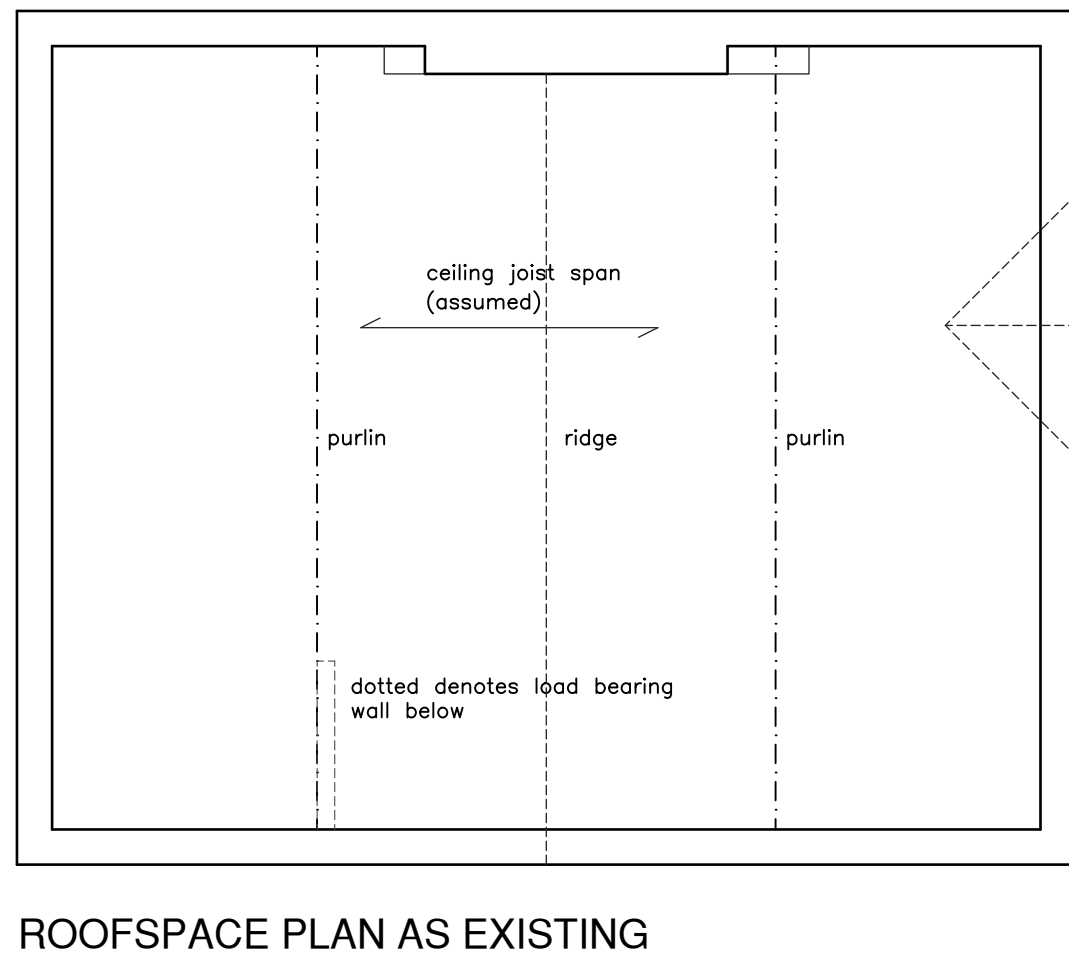
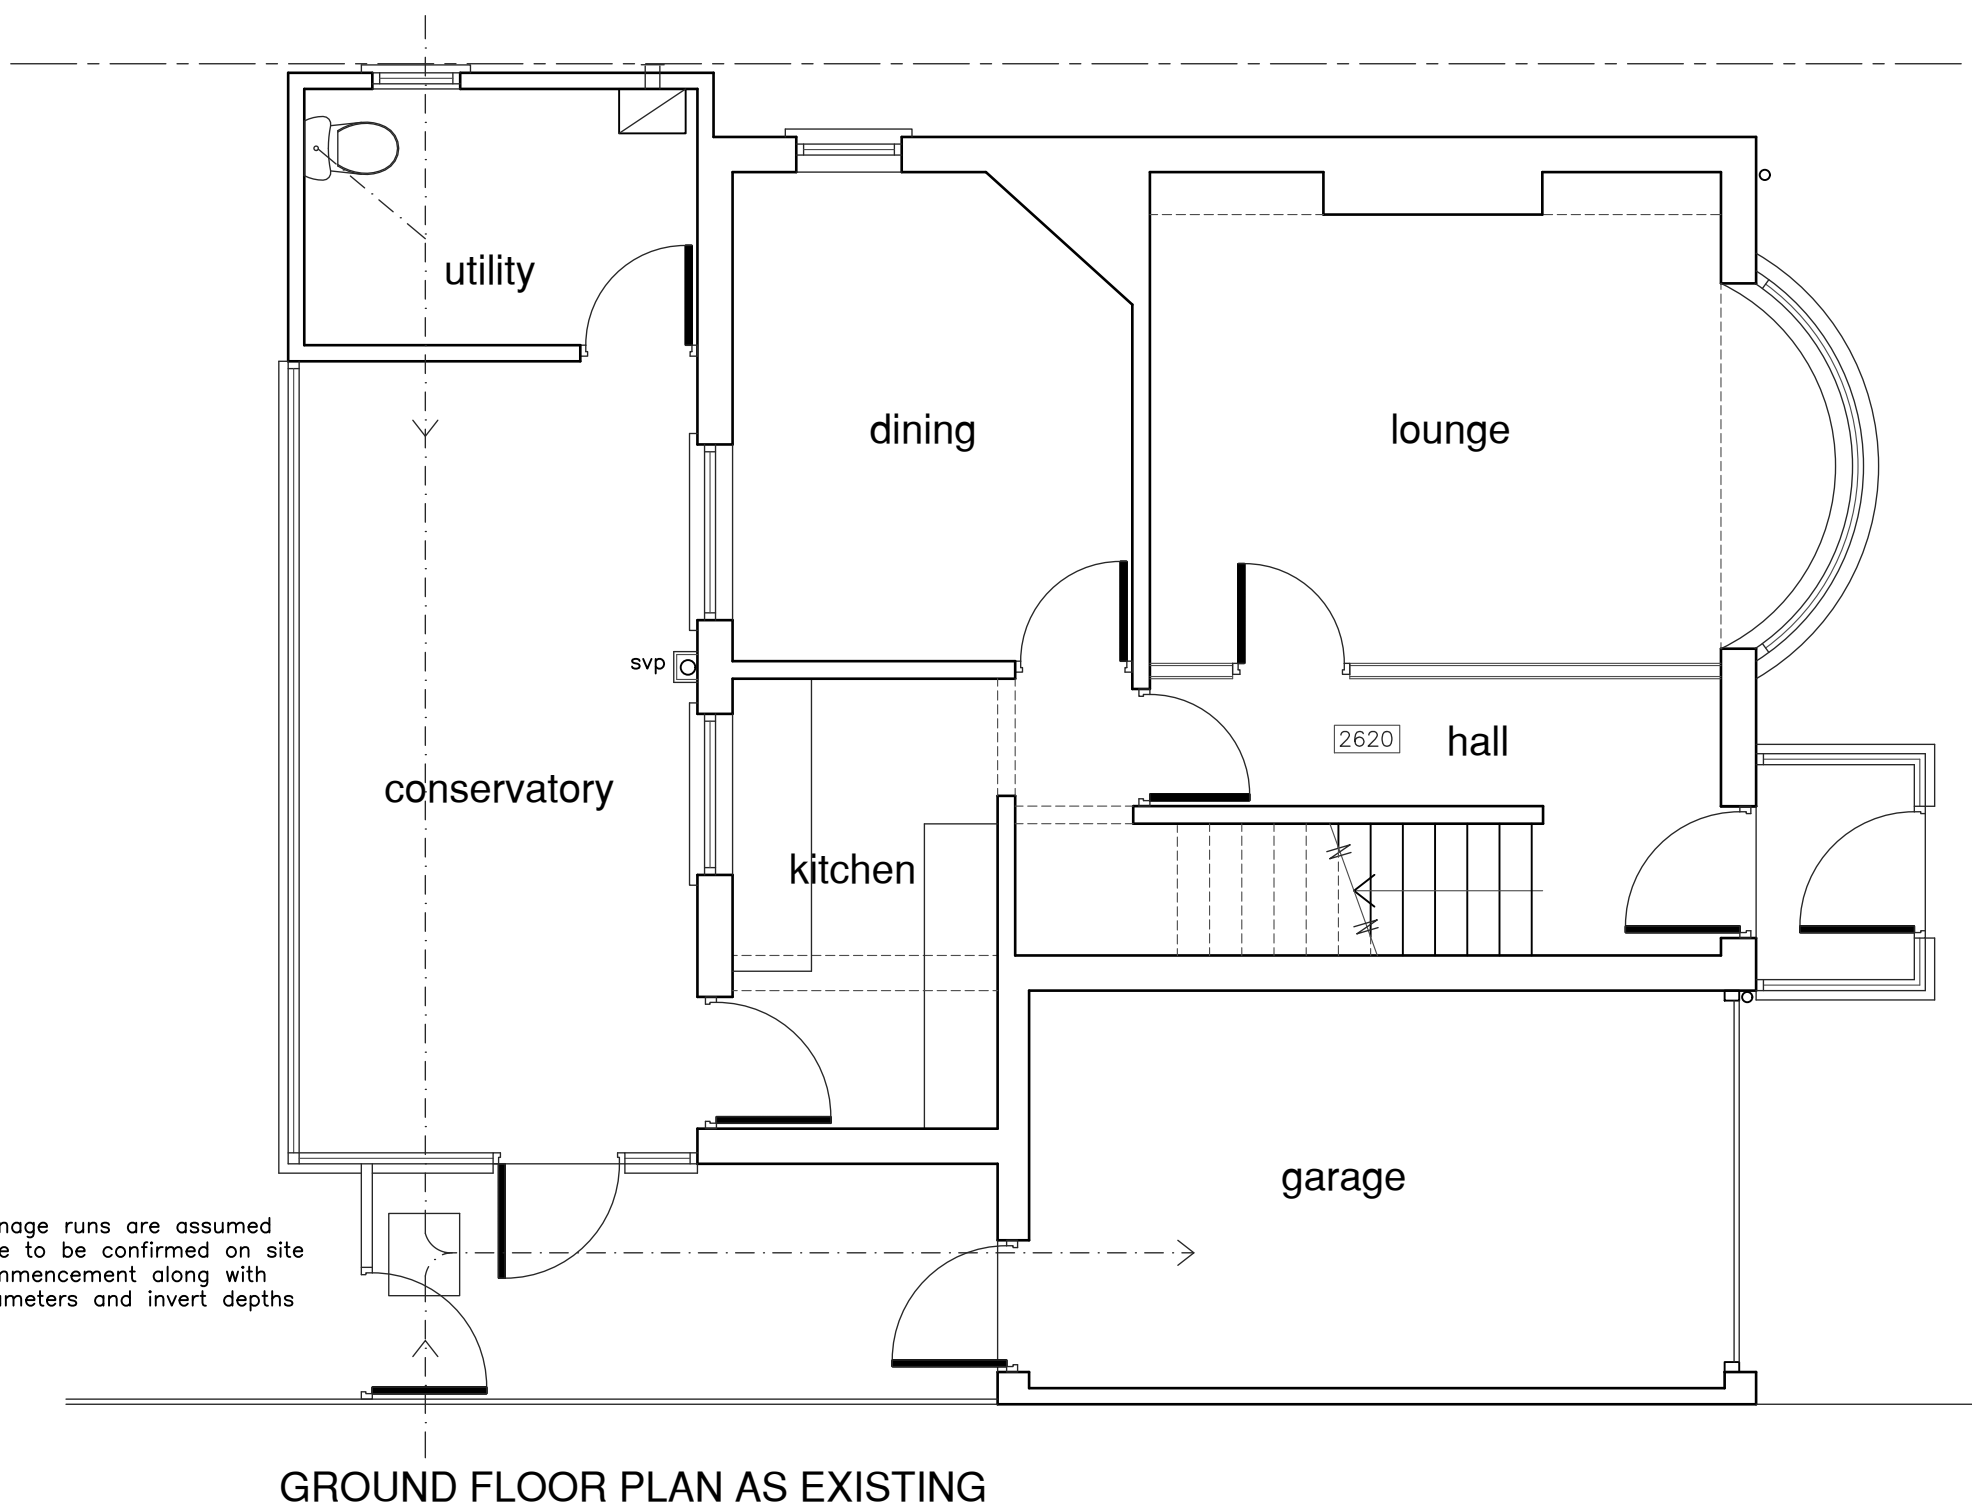
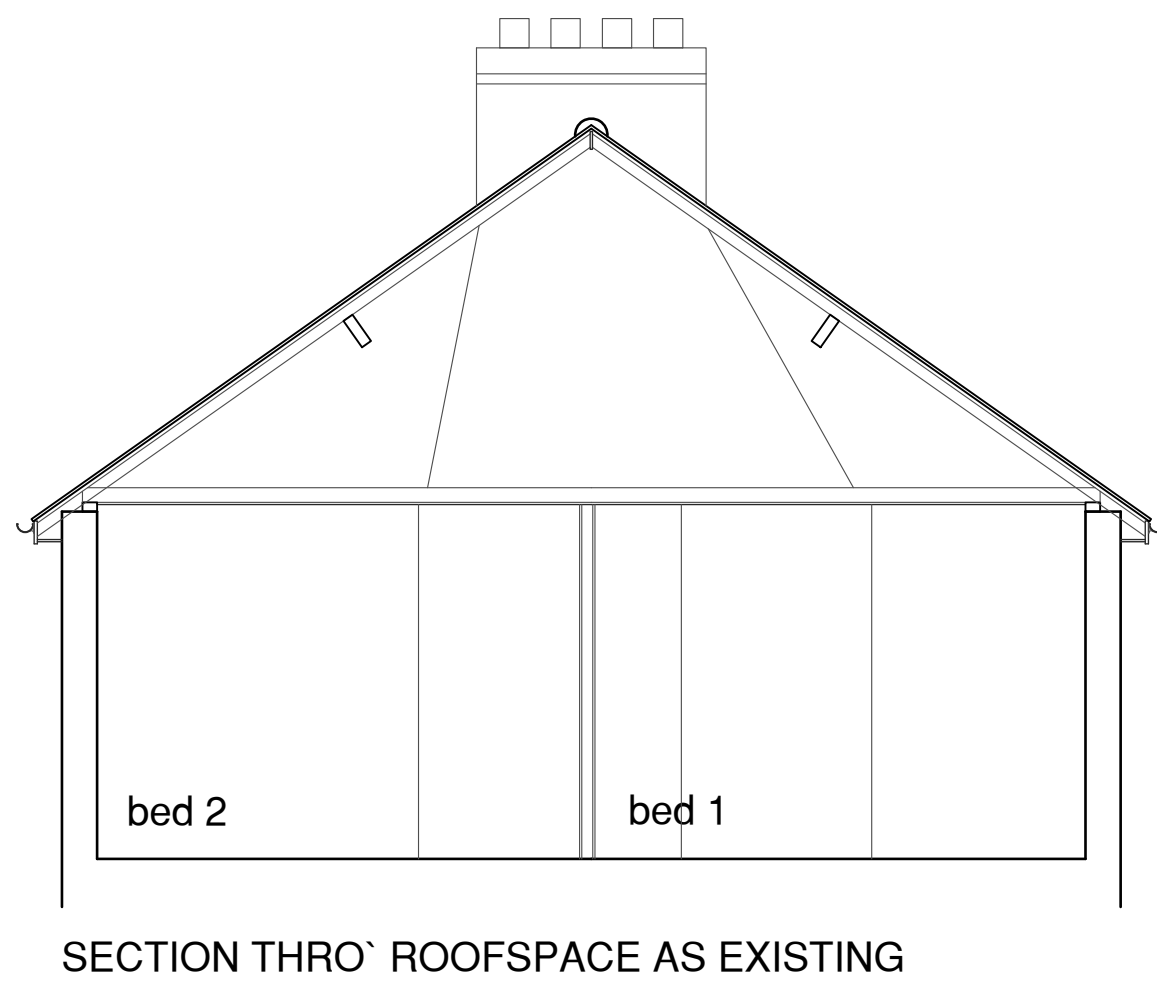


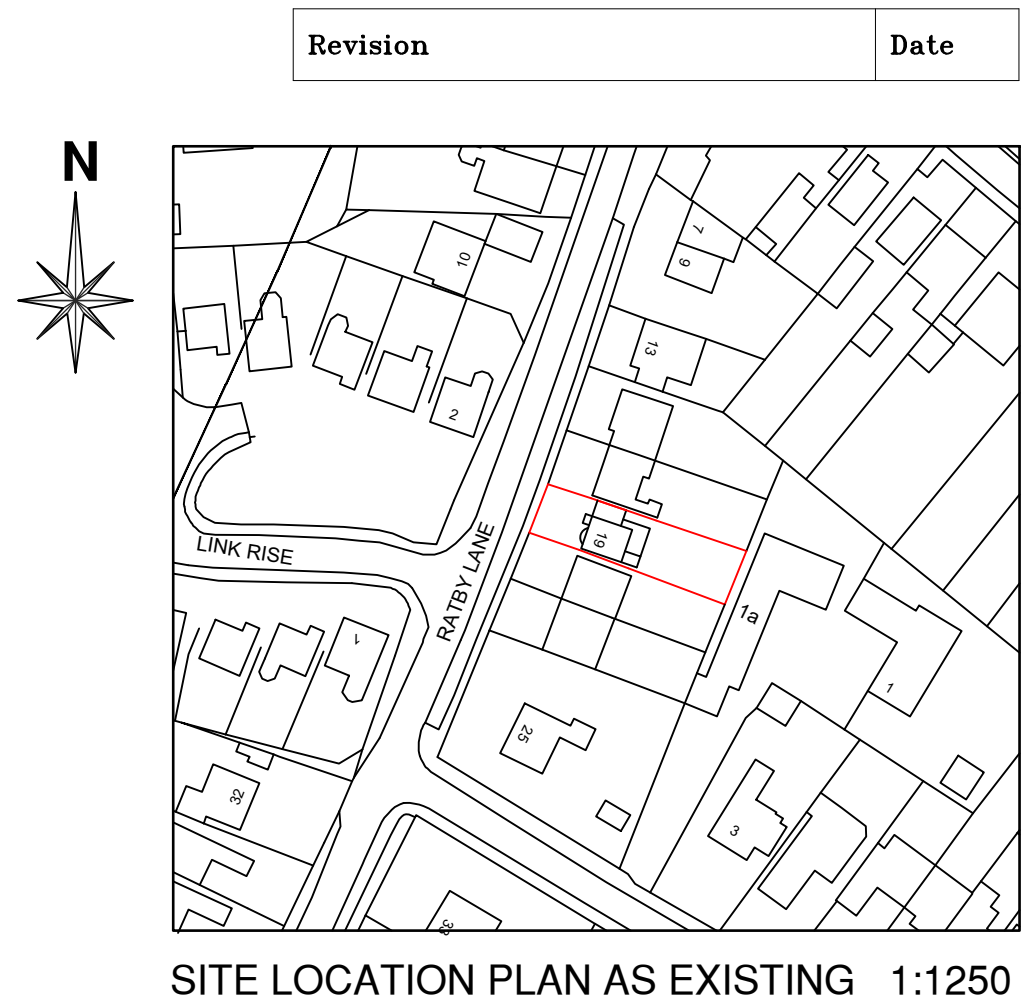

A.J.S ARCHITECTURAL SERVICES	
Please reply to: 156A Fosse rd nth Leicester LE3 5ES Mobile: 07974 263607 Email: andyaskeds@aol.com	
Project	PROPOSED EXTENSIONS AND ALTERATIONS AT: 19 RATBY LANE, MARKFIELD, LEICS.
Sheet Title PLANS, SECTIONS AND ELEVATIONS AS EXISTING (SHEET 1)	
Scale 1:50, 1:100	Ref 2024/9441/01
Date APRIL 2024	Drawn AJA
ALL DIMENSIONS TO BE CHECKED ON SITE. DO NOT SCALE OFF DRAWING. THIS DRAWING IS THE COPYRIGHT OF THE ARCHITECT AND NOT TO BE REPRODUCED WITHOUT THEIR PERMISSION. ORIGINATOR'S IDENTITY AND INFORMATION REPRODUCED WITH PERMISSION OF THEIR CLIENT FOR THE PURPOSE OF THE PROJECT.	