

WINDOW
SECTION

FRAME HEAD AND SIDE
SECTION 63mm x 57mm

NO TRICKLE VENT

DRAUGHT
PROOFING.

CASEMENT
SECTION
x 56mm

14mm SLIM
LINE UNITS

LARGE
FLAT FOR
CAST
MONKEY-
TAIL
FITTINGS

GLAZING BARS
36mm x 56mm

BEADS WITH DEEP
ANGLE TO LOOK
LIKE PUTTY.

BOTTOM RAIL
SECTION

75mm x 56mm

TRADITIONAL
OVOL MOULDS
CASEMENTS SET
IN TRADITIONALLY


LARGE SECTIONS

SILL SECTION 99mm x 69mm

SILL SECTION TO SUIT
CANT BRICKS

THE SAME
SECTION AS
USED AT 23
STATION ROAD

21 STATION ROAD, MARKET BOSWORTH.

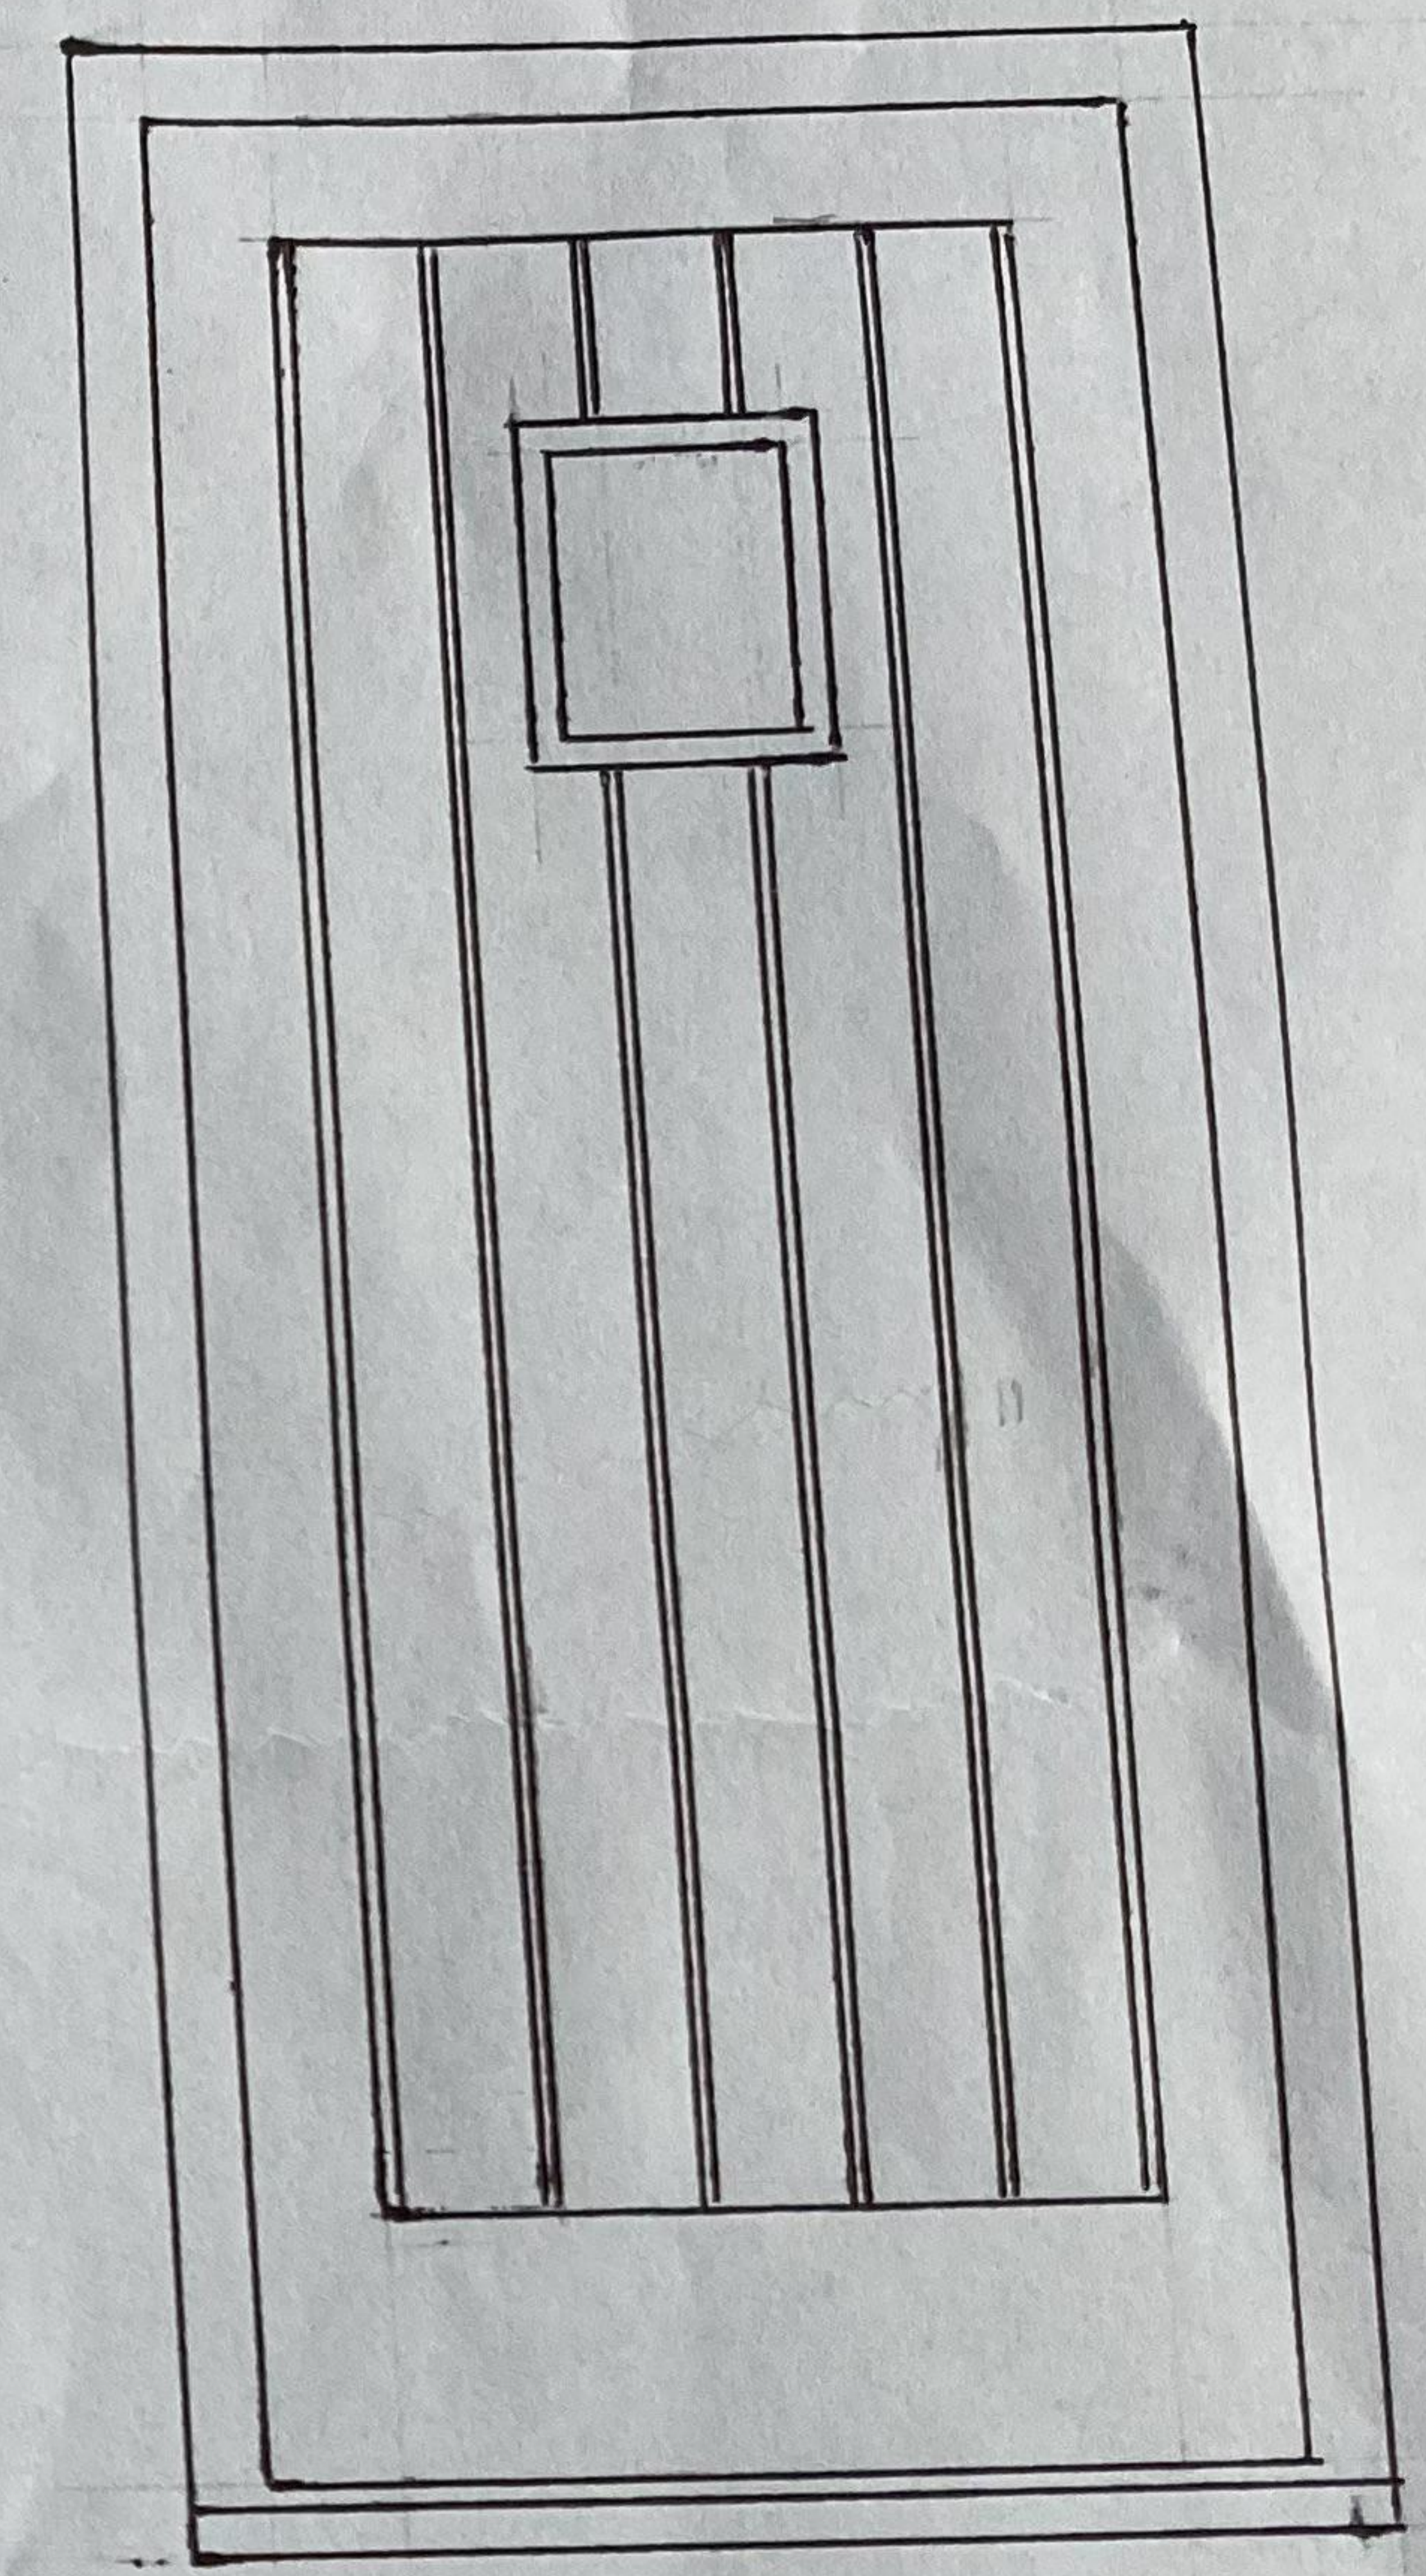

FRONT DOOR.