

GENERAL NOTES

- THIS DRAWING IS COPYRIGHT AND THE PROPERTY OF WATERMAN STRUCTURES AND IS NOT TO BE COPIED IN WHOLE IN PART EXCEPT UNDER A WRITTEN AGREEMENT.
- DO NOT SCALE FROM THIS DRAWING. ANY DISCREPANCY IS TO BE REPORTED TO THE ENGINEER IMMEDIATELY.
- THIS DRAWING IS TO BE READ IN CONJUNCTION WITH ALL ENGINEER'S, ARCHITECT'S AND OTHER RELEVANT DRAWINGS AND SPECIFICATIONS.
- ALL DIMENSIONS AND LEVELS ARE TO BE CHECKED ON SITE BY THE CONTRACTOR PRIOR TO PREPARING ANY WORKING DRAWINGS OR COMMENCING ON SITE.
- THE CONTRACTOR MUST ENSURE AND WILL BE HELD RESPONSIBLE FOR THE OVERALL STABILITY OF THE BUILDING/STRUCTURE/EXCAVATION AT ALL STAGES OF THE WORK.
- ALL WORK BY THE CONTRACTOR MUST BE CARRIED OUT IN SUCH A WAY THAT ALL REQUIREMENTS OF THE HEALTH AND SAFETY AT WORK ACT ARE SATISFIED.
- ALL WORK IS TO BE CARRIED OUT IN COMPLIANCE WITH THE REQUIREMENTS OF THE RELEVANT STATUTORY AUTHORITIES AND REGULATIONS.
- FOR GENERAL NOTES REFER TO DRAWING 18242-WSL-ZZ-XX-DR-S-000001

— COMBINED DRAINAGE
— ACO
— SURFACE WATER DRAINAGE
— FOUL DRAINAGE

— EXISTING COMBINED DRAINAGE
— EXISTING SURFACE WATER DRAINAGE
— EXISTING FOUL DRAINAGE

ALL GREYED OUT DRAINAGE WILL BE PROVIDED AND INSTALLED BY THE MODULAR BUILDING CONTRACTOR POST COMPLETION OF THE ENABLING WORKS PACKAGE.


Rev	Date	Description	By	Chk
FP	12.06.23	STAGE 2 CIVIL ISSUE		MH

Project	HINKLEY DISTRICT HOSPITAL
Title	GROUND FLOOR ENABLING WORKS
Client	NHS PROPERTY SERVICES



5th Floor | 1 Cornwall Street | Birmingham | B3 2DX
t +44 121 212 7700
mail@watermangroup.com | www.watermangroup.com

Work Stage	STAGE 2 Concept design	RIBA
Suitability	INFORMATION	S2
Designed By	MH	Director
Drawn By	FP	Date June 2023
Project	Originator Functional Spatial Form Role Number	Revision
18242-WSL-XX-ZZ-DR-S-920003		P01

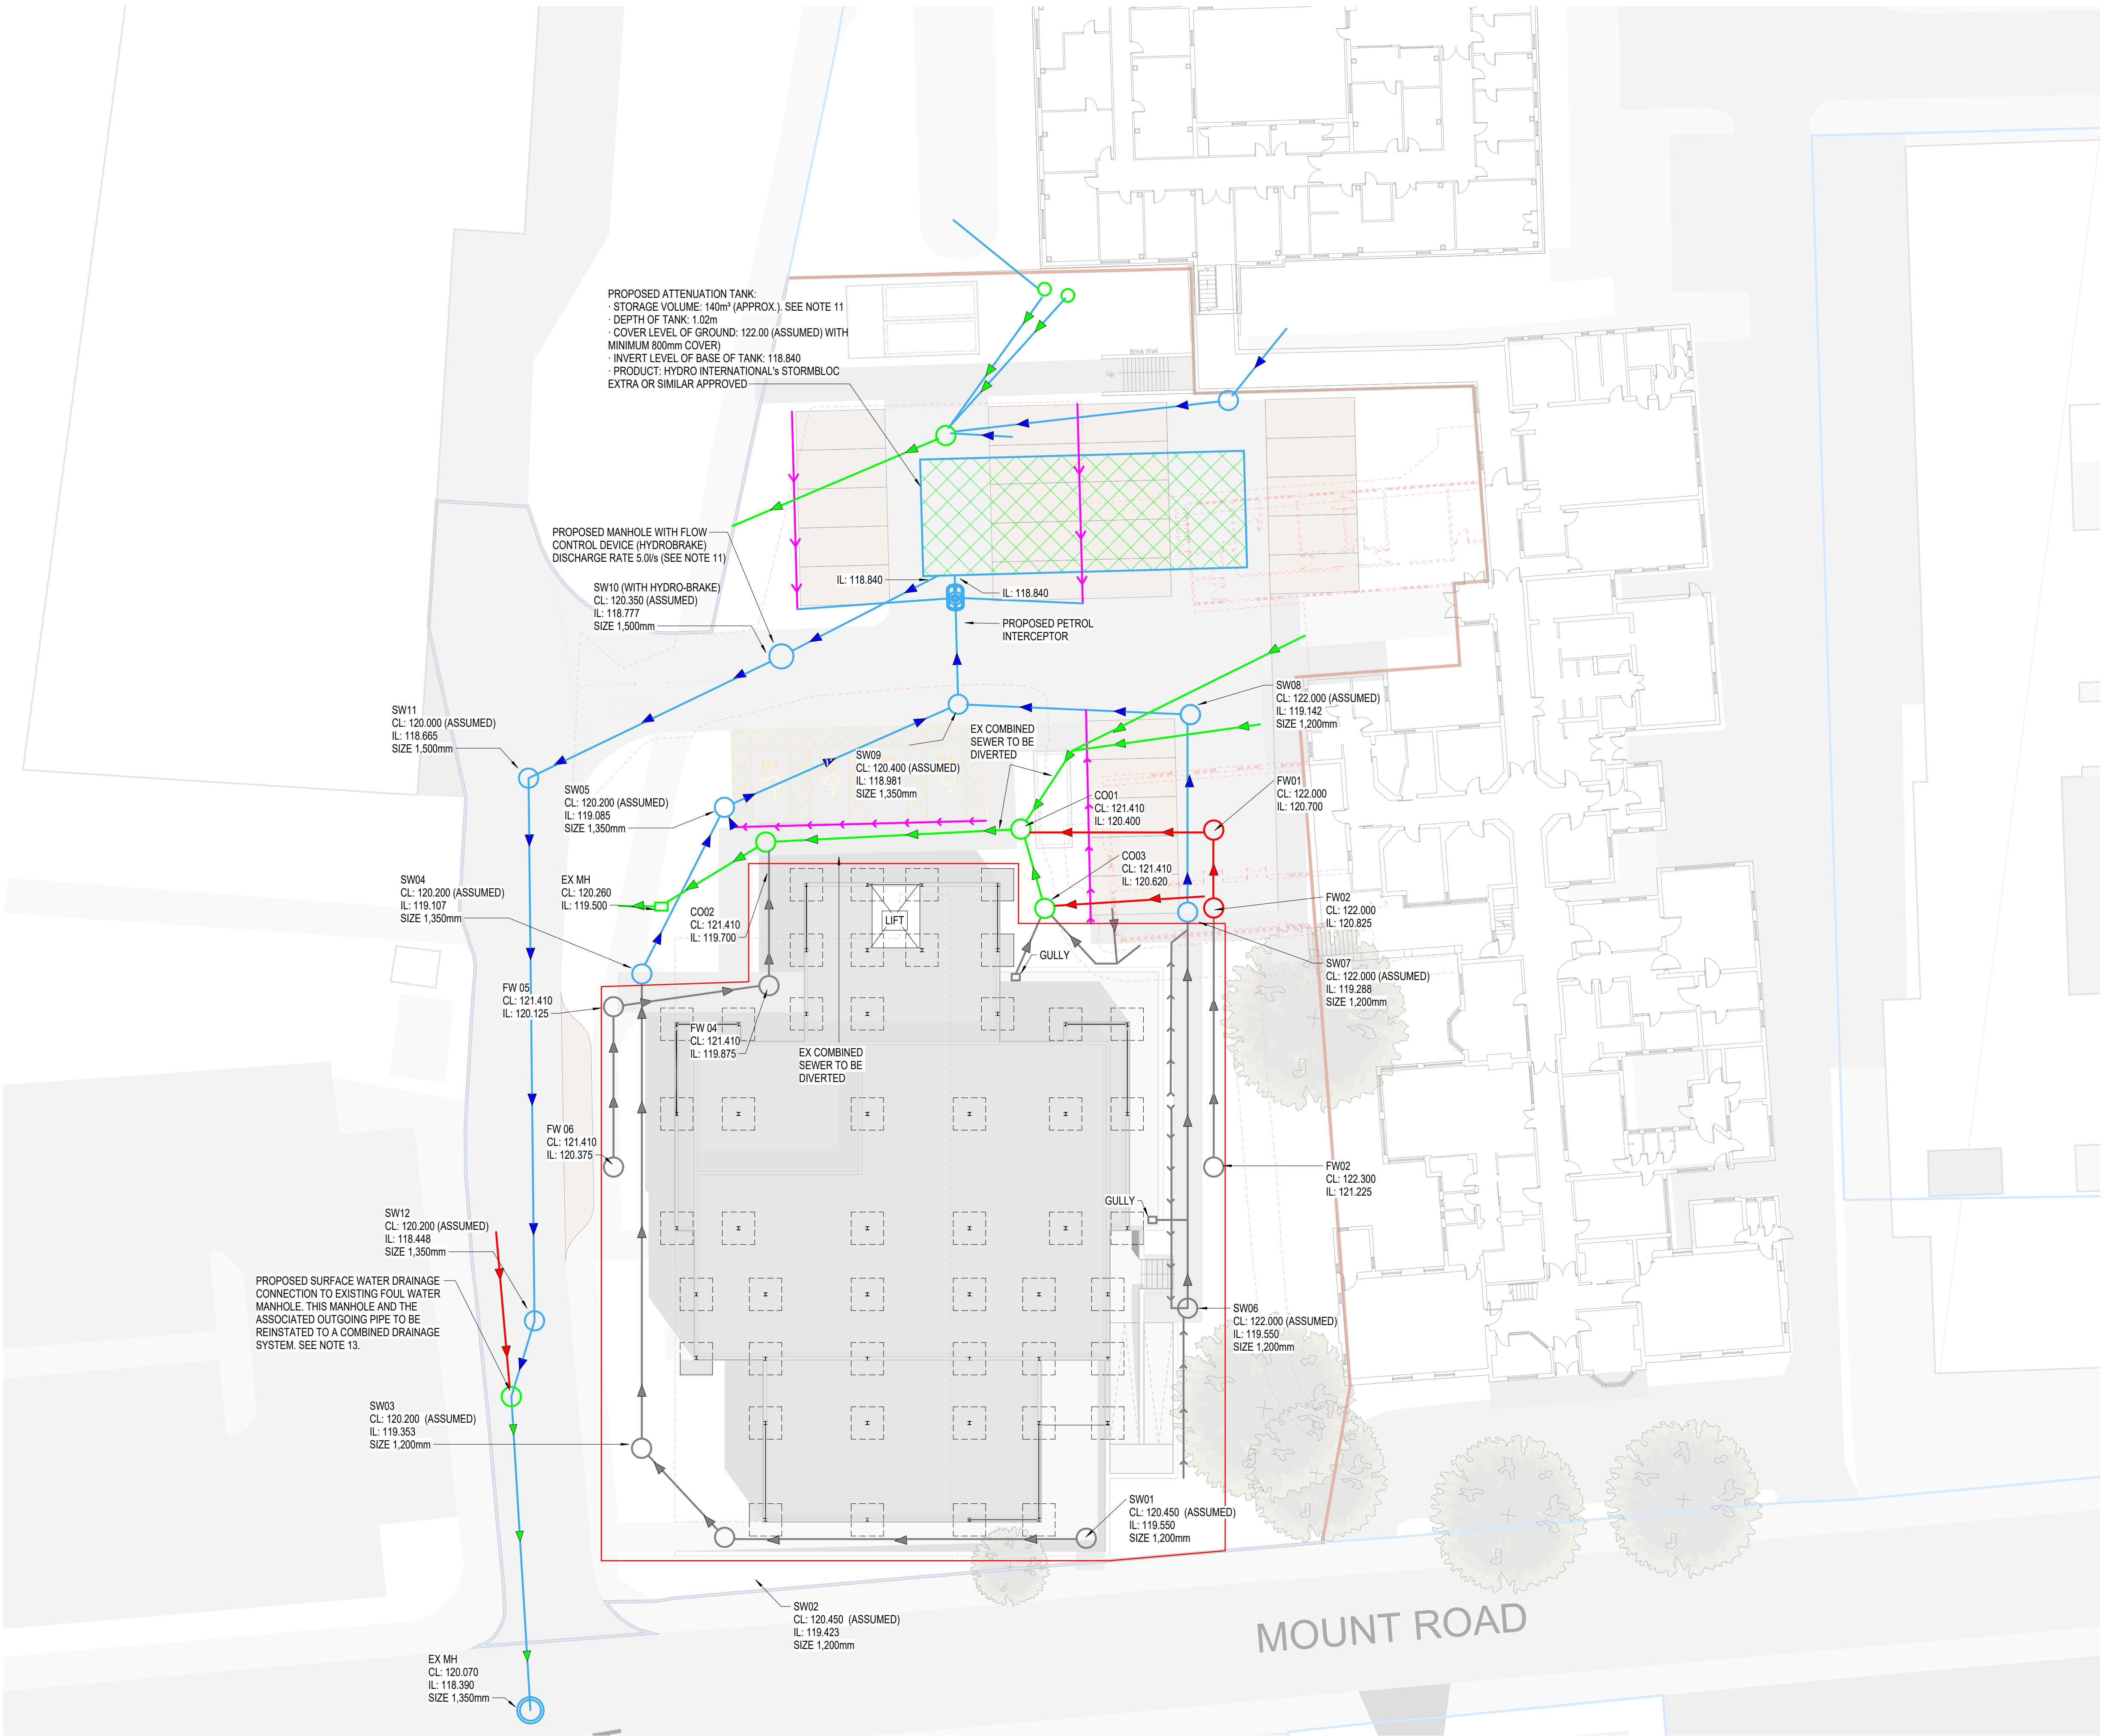

GROUND FLOOR ENABLING WORKS
(1 : 200)