


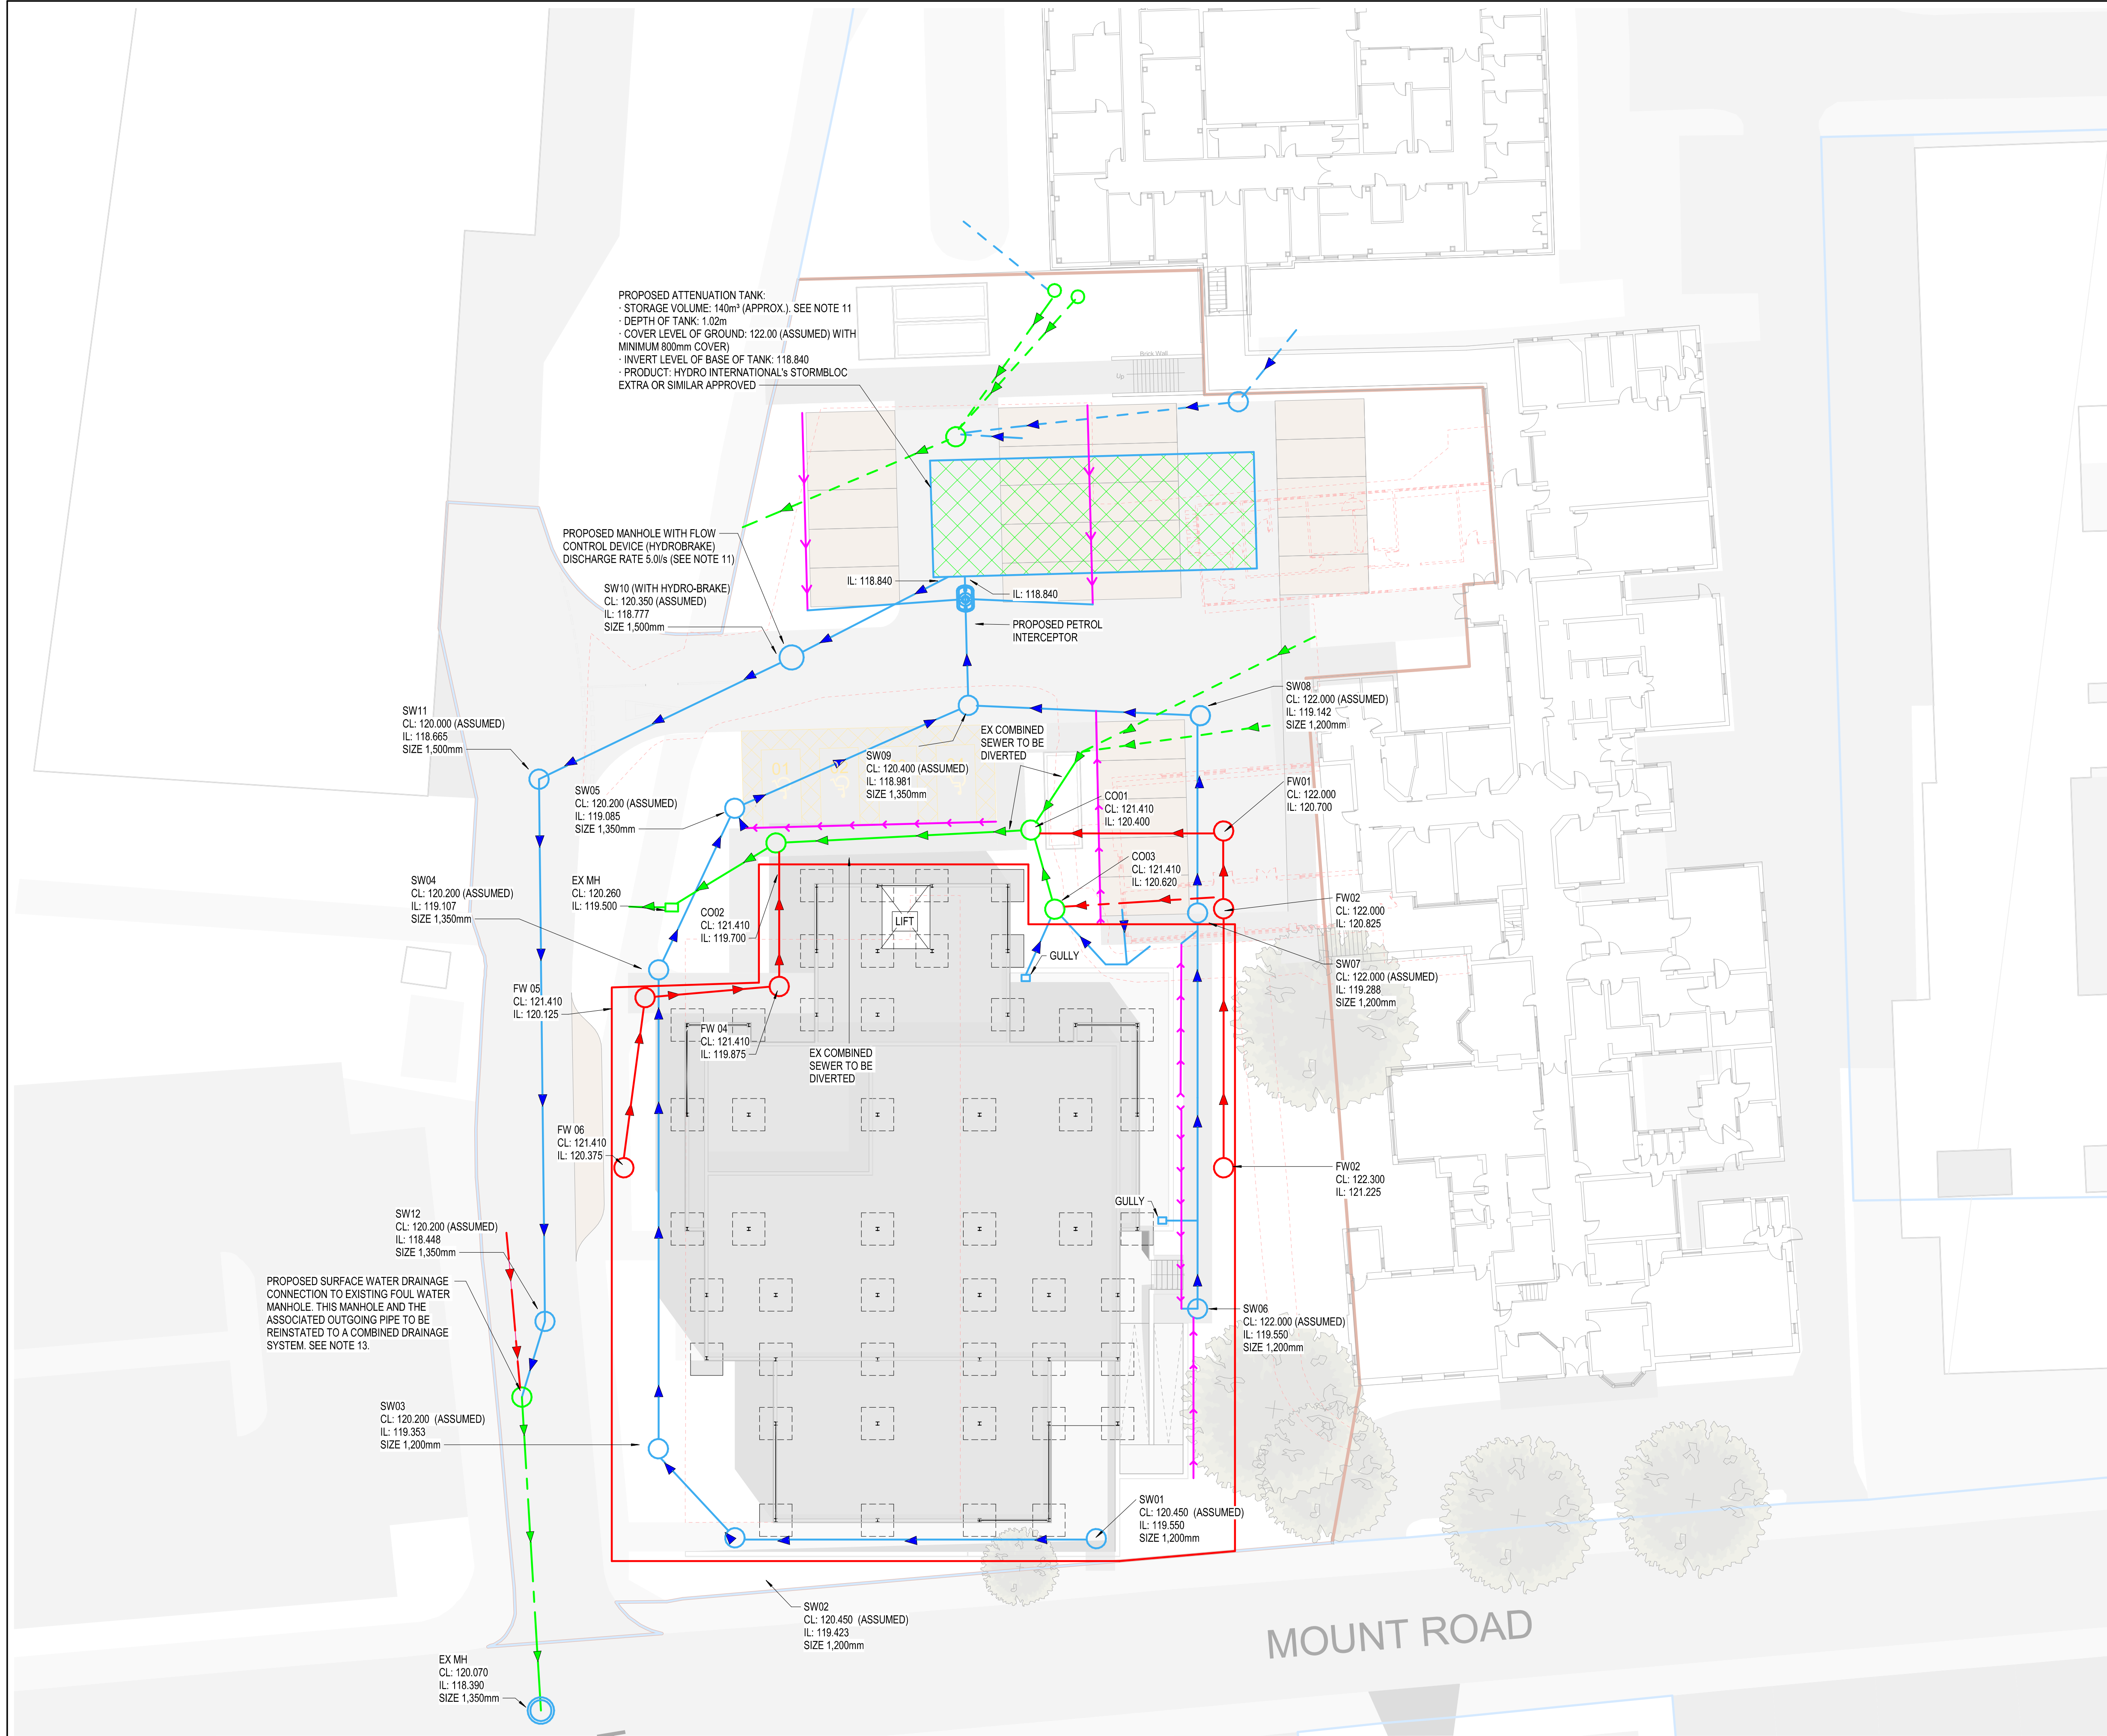

This drawing should not be scaled. Dimensions to be verified on site.
Any discrepancies should be referred to the Engineer prior to work being put in hand.
This drawing is the property of Waterman Structures Limited and is issued on the condition that it is not copied, reproduced, related or disclosed to any unauthorised person, either wholly or in part without the consent in writing of Waterman Structures Limited.
Pickfords Wharf | Clink Street | London SE1 9DG | United Kingdom
t +44 20 7528 7868

GENERAL NOTES

- THIS DRAWING IS COPYRIGHT AND THE PROPERTY OF WATERMAN STRUCTURES AND IS NOT TO BE COPIED IN WHOLE IN PART EXCEPT UNDER A WRITTEN AGREEMENT.
- DO NOT SCALE FROM THIS DRAWING. ANY DISCREPANCY IS TO BE REPORTED TO THE ENGINEER IMMEDIATELY.
- THIS DRAWING IS TO BE READ IN CONJUNCTION WITH ALL ENGINEER'S, ARCHITECTS AND OTHER RELEVANT DRAWINGS AND SPECIFICATIONS.
- ALL DIMENSIONS AND LEVELS ARE TO BE CHECKED ON SITE BY THE CONTRACTOR PRIOR TO PREPARING ANY WORKING DRAWINGS OR COMMENCING ON SITE.
- THE CONTRACTOR MUST ENSURE AND WILL BE HELD RESPONSIBLE FOR THE OVERALL STABILITY OF THE BUILDING/STRUCTURE/EXCAVATION AT ALL STAGES OF THE WORK.
- ALL WORK BY THE CONTRACTOR MUST BE CARRIED OUT IN SUCH A WAY THAT ALL REQUIREMENTS OF THE HEALTH AND SAFETY AT WORK ACT ARE SATISFIED.
- ALL WORK IS TO BE CARRIED OUT IN COMPLIANCE WITH THE REQUIREMENTS OF THE RELEVANT STATUTORY AUTHORITIES AND REGULATIONS.
- FOR GENERAL NOTES REFER TO DRAWING 18242-WSL-ZZ-XX-DR-S-000001

- COMBINED DRAINAGE
- ACO
- SURFACE WATER DRAINAGE
- FOUL DRAINAGE
- EXISTING COMBINED DRAINAGE
- EXISTING SURFACE WATER DRAINAGE
- EXISTING FOUL DRAINAGE

P02	13.06.23	STAGE 2 CIVIL ISSUE	FP	MH
P01	06.06.23	STAGE 2 CIVIL ISSUE	FP	MH

Rev	Date	Description	By	Chk
-----	------	-------------	----	-----

Amendments

Project	HINKLEY DISTRICT HOSPITAL
---------	---------------------------

Title	SITE DRAINAGE
-------	---------------

Client	NHS PROPERTY SERVICES
--------	-----------------------

Work Stage	STAGE 2	RIBA
------------	---------	------

Subsidiary	INFORMATION	S2
------------	-------------	----

Designed By	MH	Director	MH	Waterman Ref	STR18242
-------------	----	----------	----	--------------	----------

Drawn By	FP	Date	June 2023	Scales @ A1	As indicated
----------	----	------	-----------	-------------	--------------

Project	Originator	Functional	Spatial	Form	Role	Number	Revision
---------	------------	------------	---------	------	------	--------	----------

18242-WSL-CDC-ZZ-DR-S-920001	P02
------------------------------	-----

PM_40_40 - Design drawings

18242-WSL-01-ZZ-M3-S-000001