


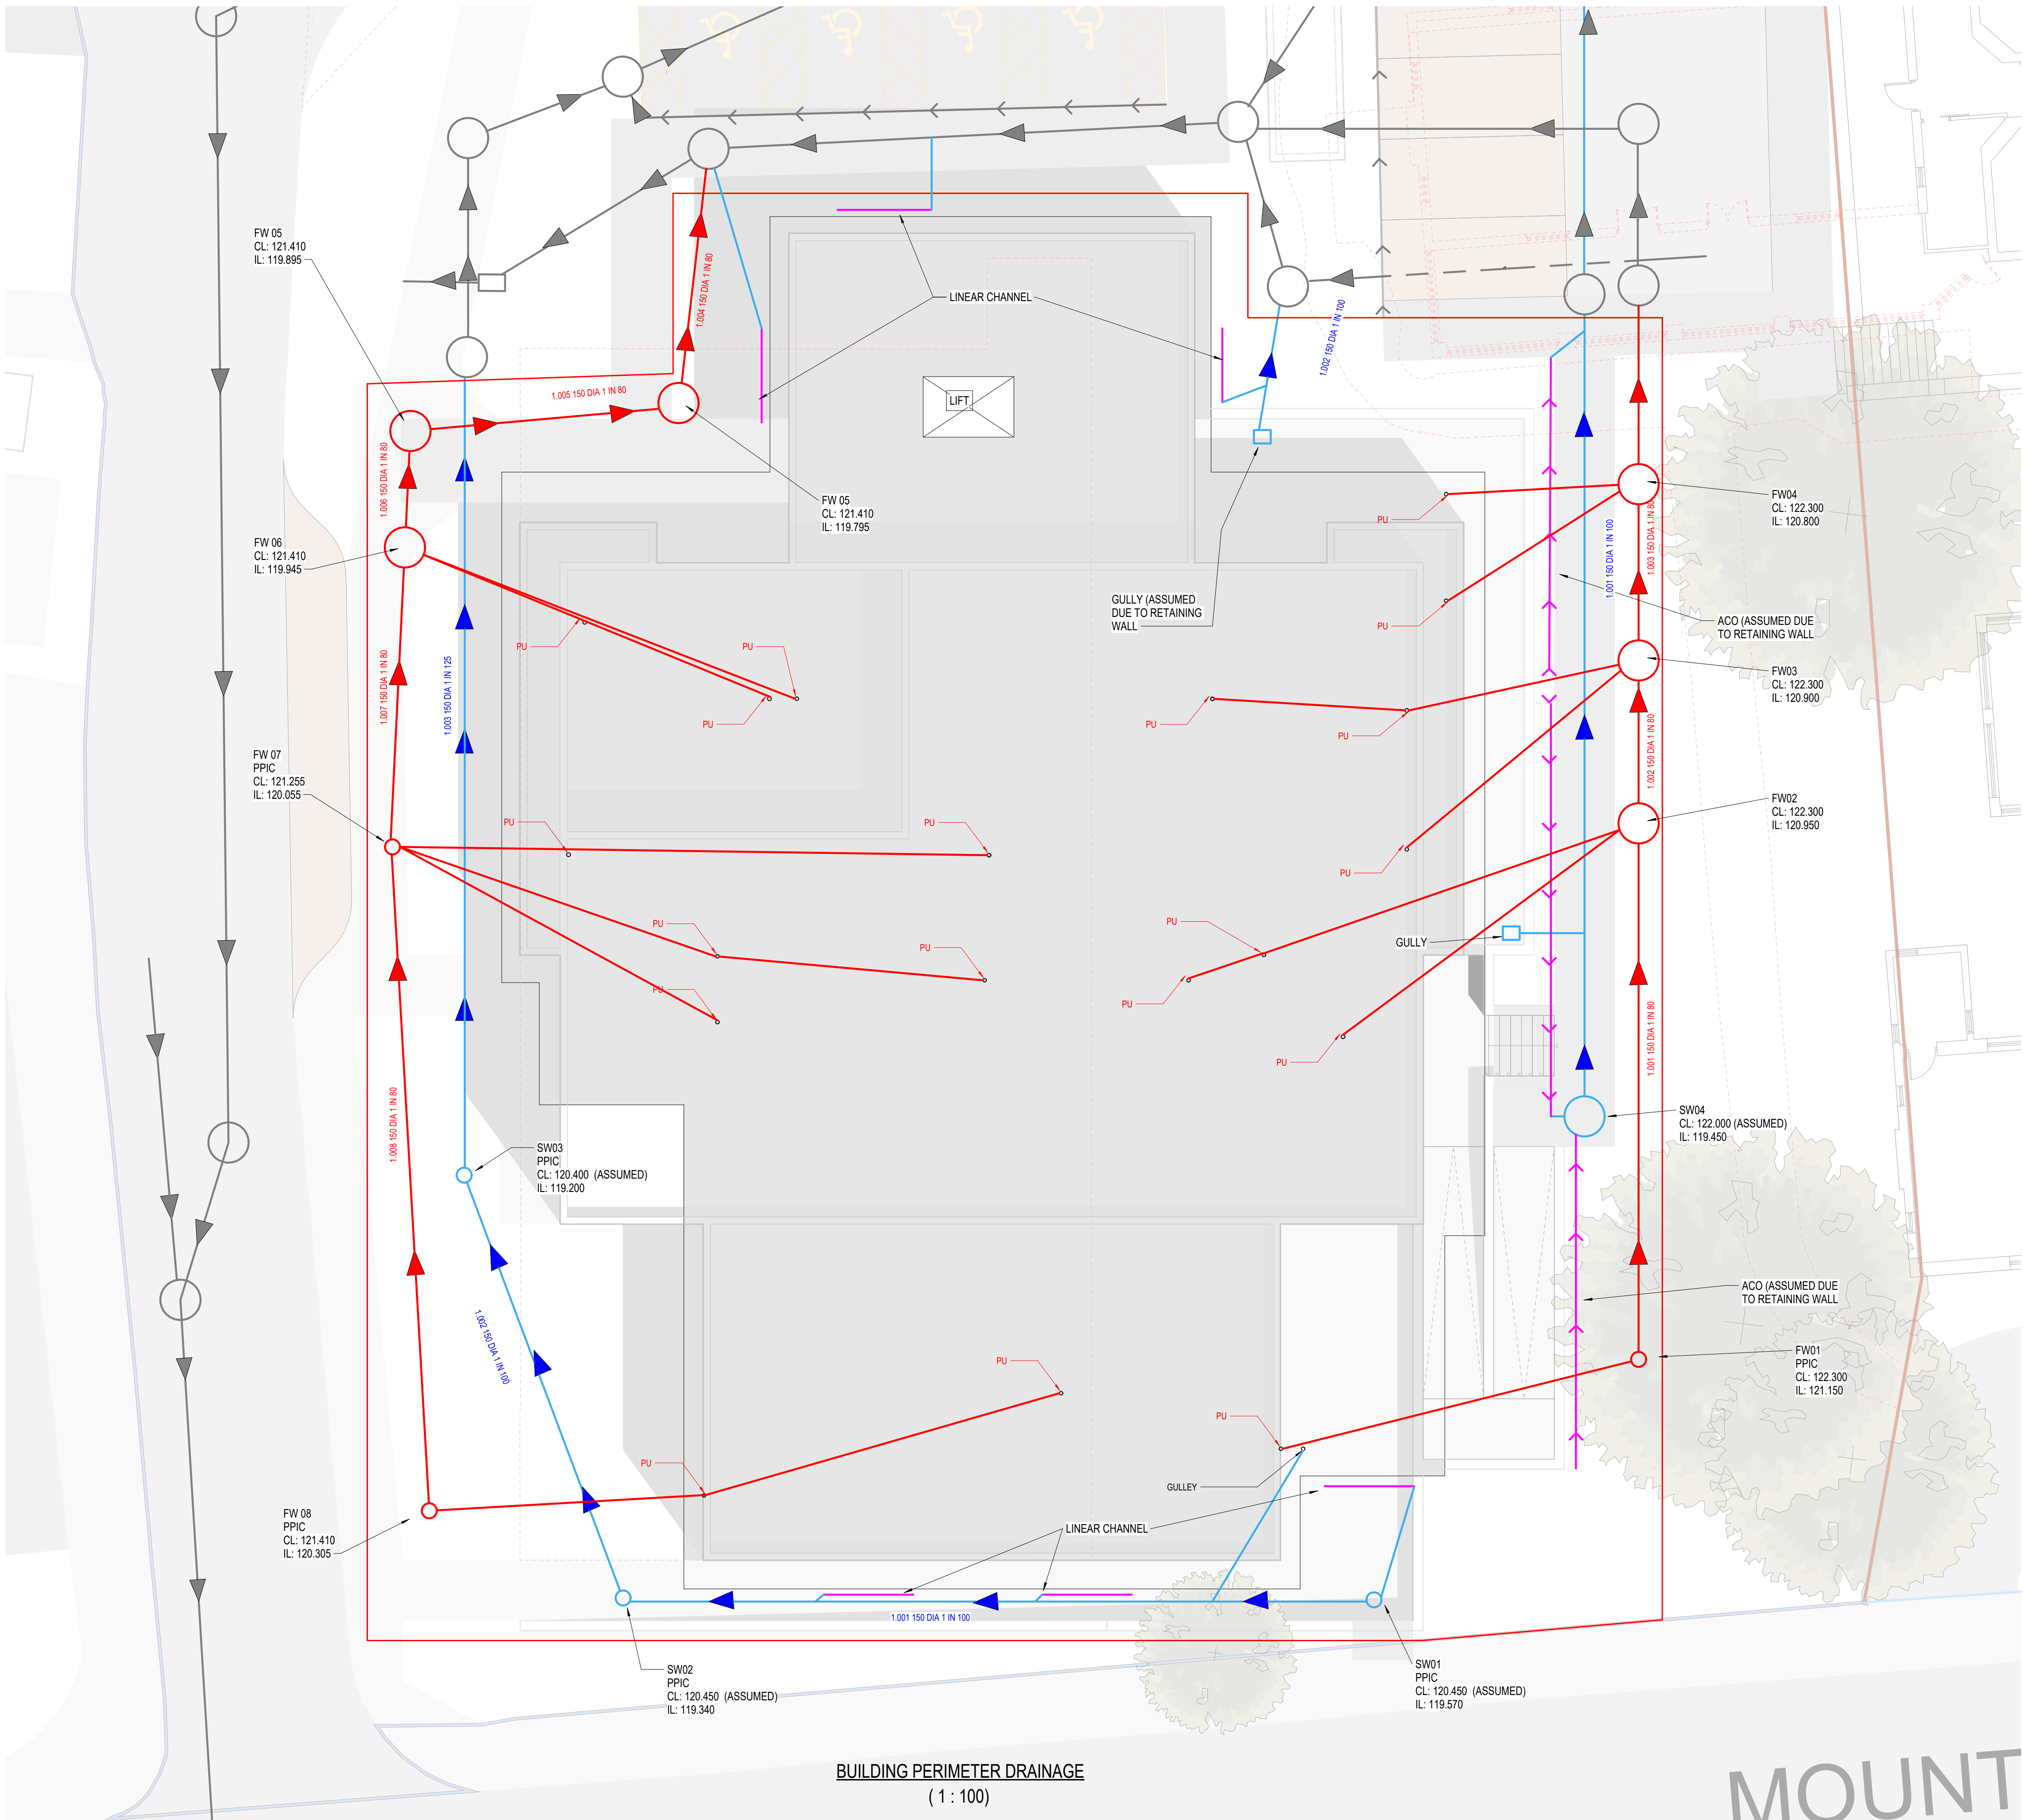

BUILDING PERIMETER DRAINAGE
(1 : 100)

MOUNT