


Orientation of site has not been checked, design subject to check before installation

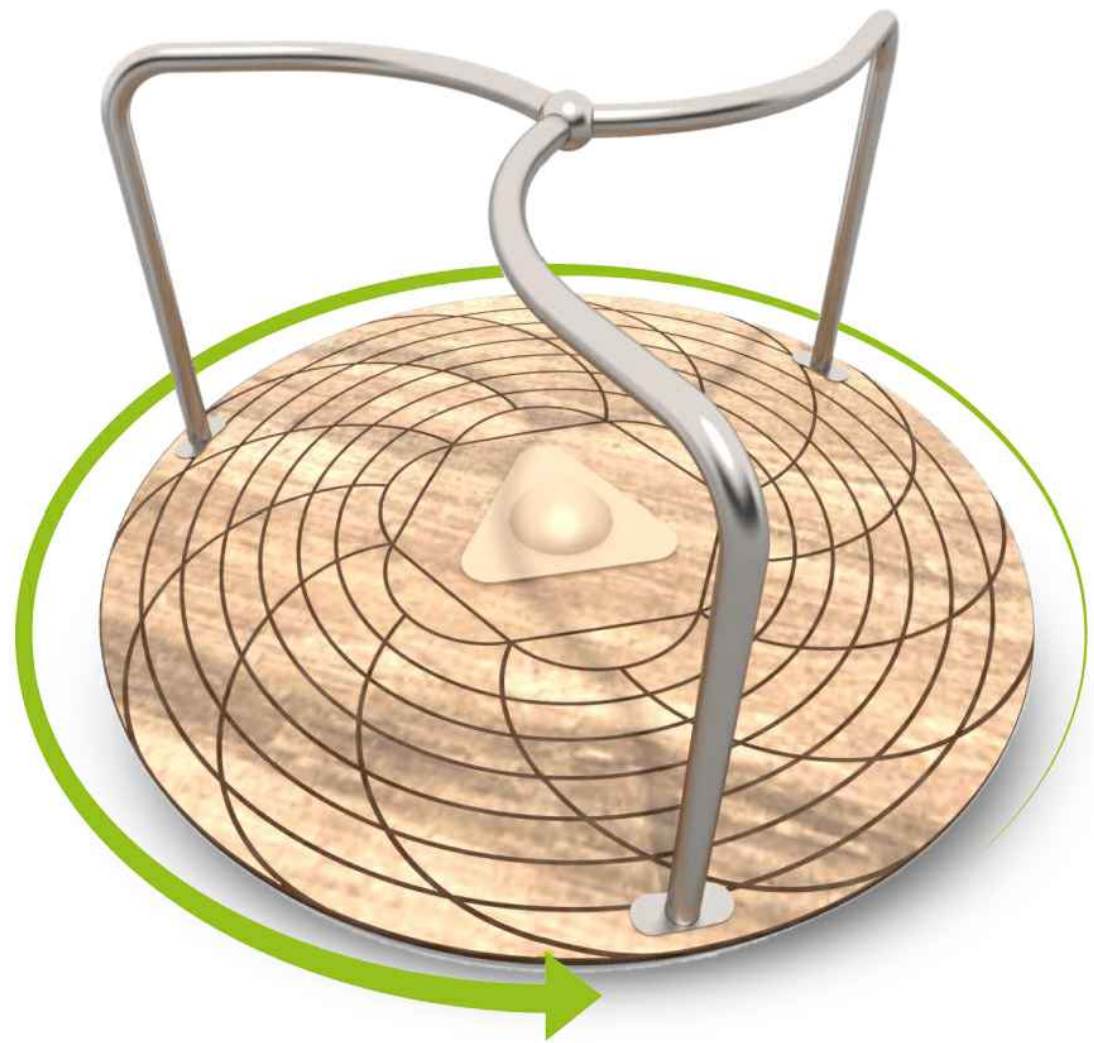


SB3034 - Roundabout



TB7034-J - Swings



SB5057 - Bench

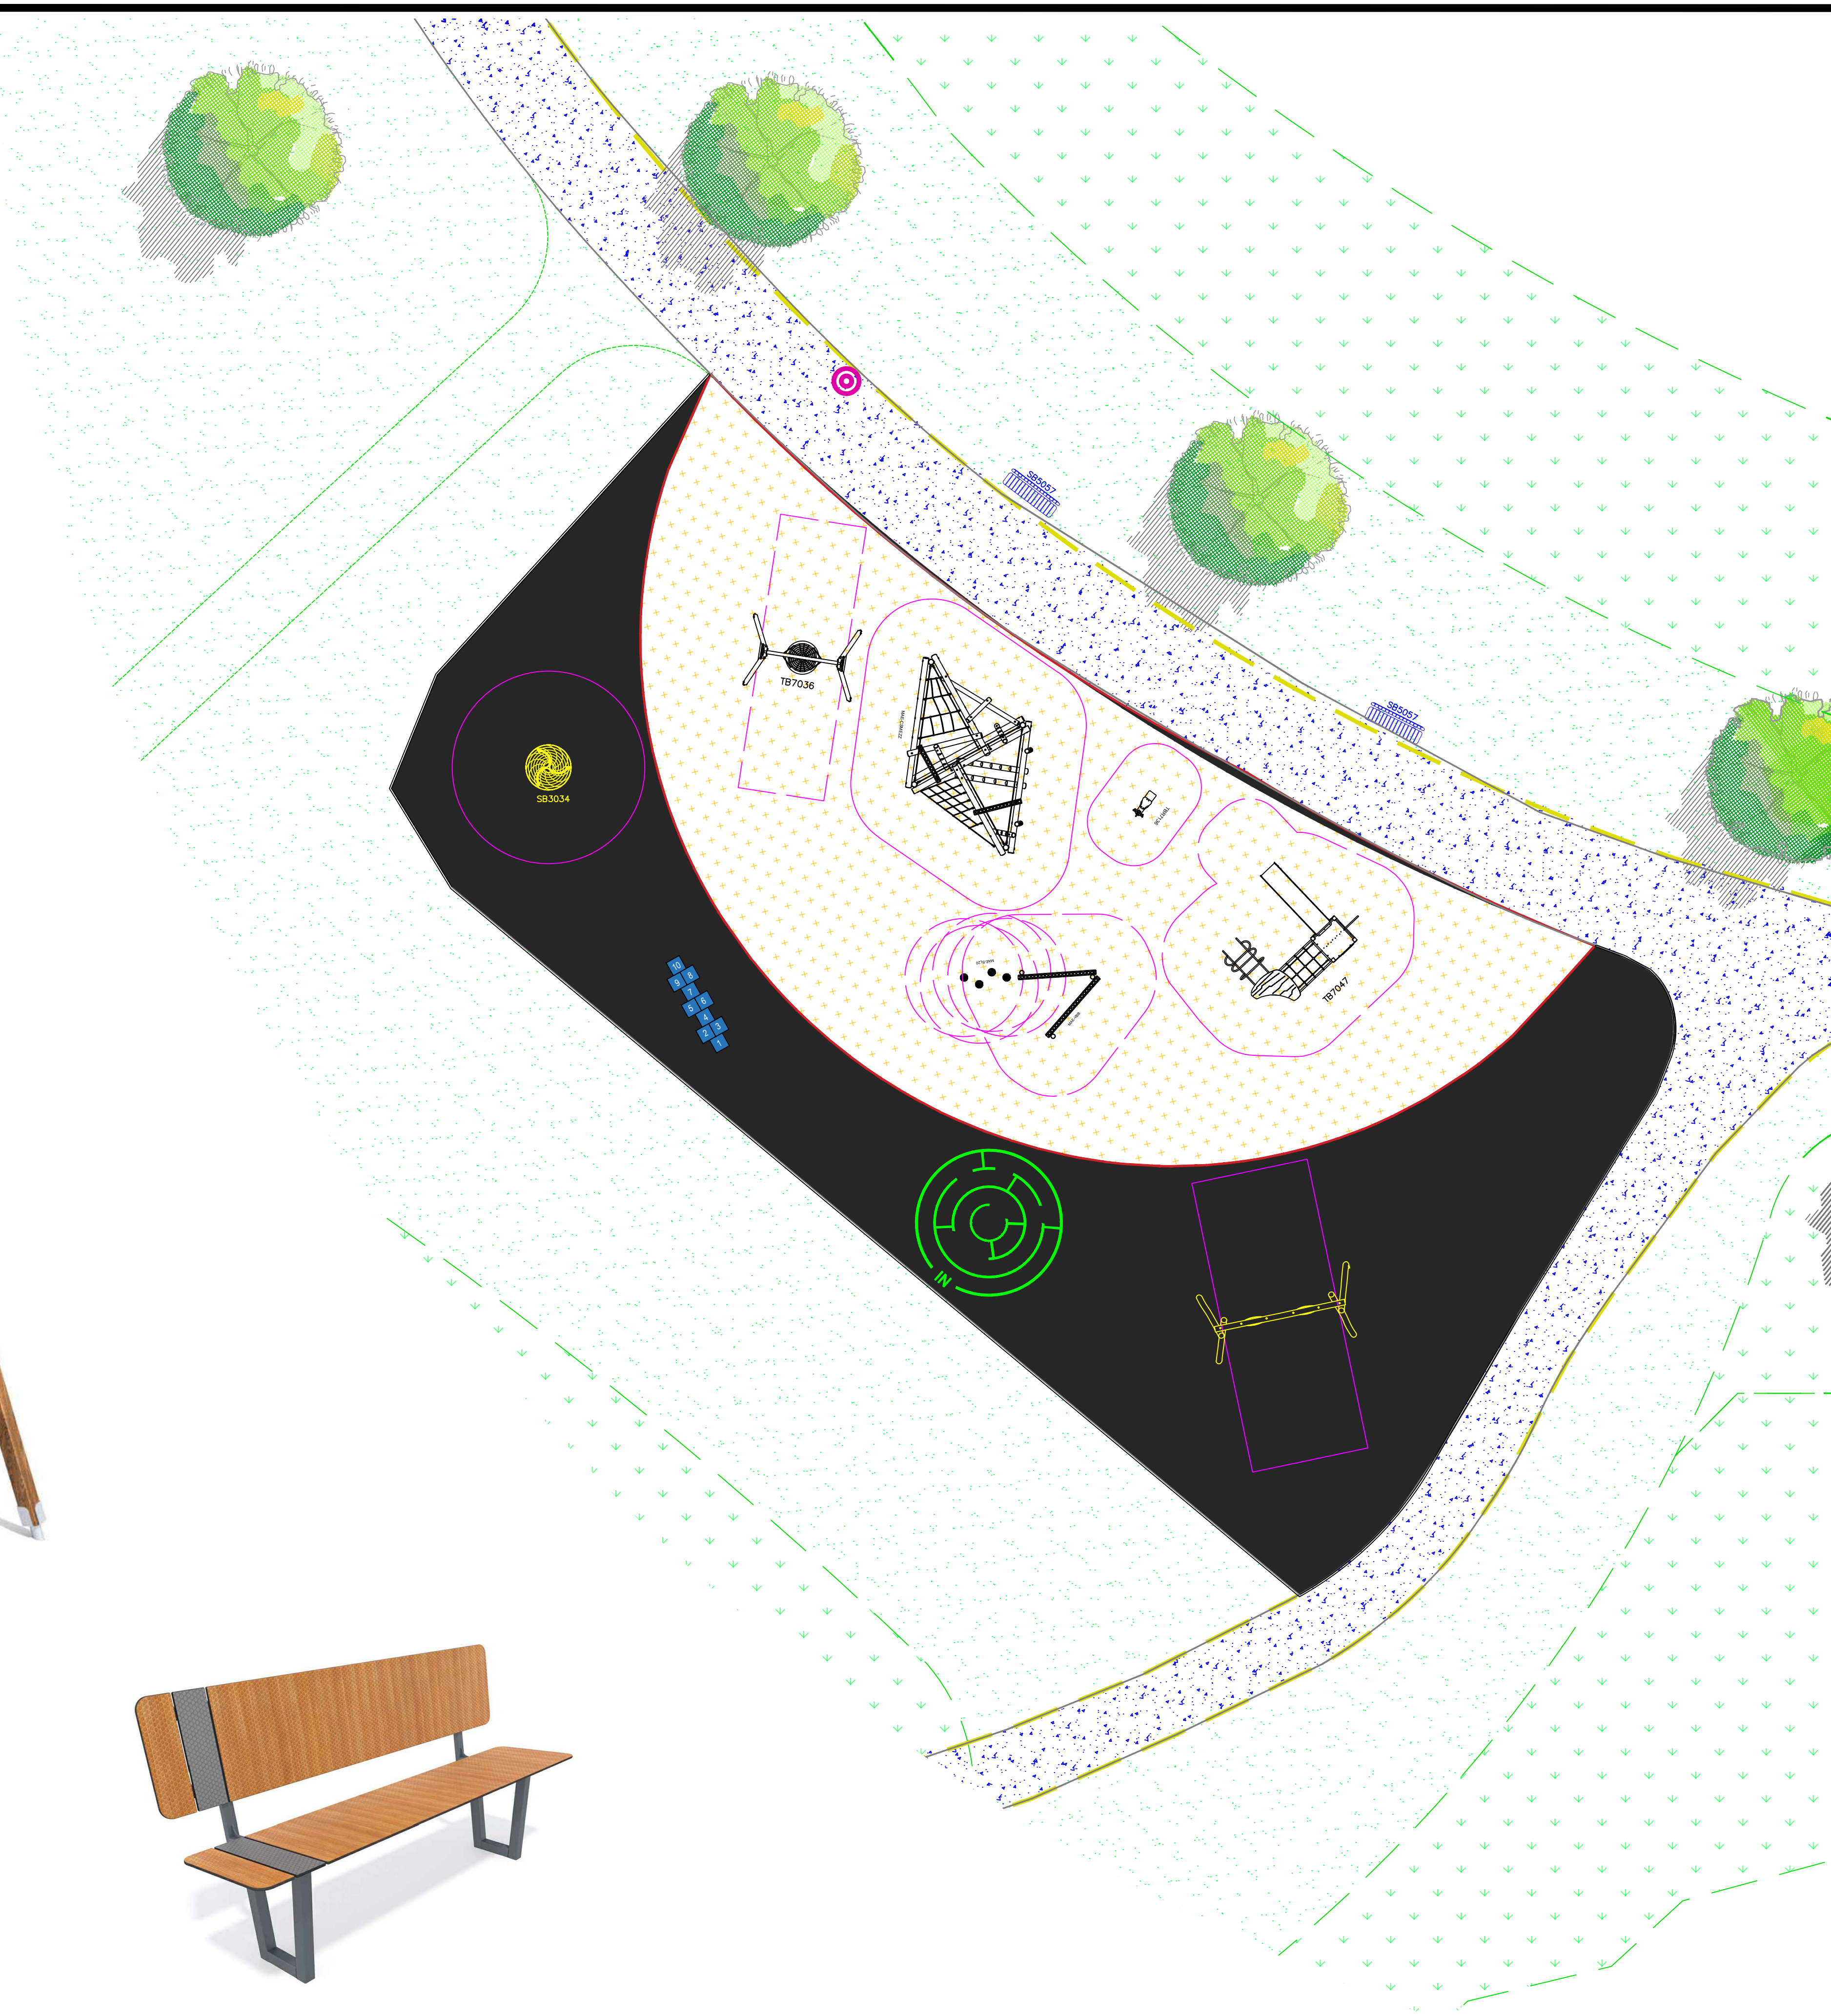

Miracle
Design & Play

TEL: ++44 (0)1604 658240
E-MAIL: sales@miracledandp.co.uk
WEB: www.miracledesignandplay.co.uk

PROJECT TITLE:
Sketchley Grange, Burbage

SHEET TITLE: **Proposed**

Key:

- Surfacing:
- Timber Edging to perimeter of Surfacing
 - Compacted Aggregate Pathway by Client
 - Grass Mounds
 - Existing Grass
 - PCC Edging to perimeter of Surfacing
 - Existing PCC Edging to perimeter of Surfacing
 - Existing Wetpour Safety Surfacing
 - Wetpour Safety Surfacing

Equipment Fall Zone (No safety surfacing required if located on well maintained turf and under 1.5m GPH)

REVISIONS		
Issue	Description	Date
-	-	-

DRAWN BY: **L.Gbebikan**

REVISED BY:

CHECKED BY: **G. Medica**


SCALE: **1:100 @A1** ISSUE:

CLIENT: **Persimmon Homes**

DRAWING NO: **Q13370**

DATE: **27/01/26**

© 2026 MIRACLE DESIGN AND PLAY LTD, "ALL RIGHTS RESERVED, THIS DRAWING MAY NOT BE REPRODUCED, TRANSMITTED OR STORED IN WHOLE OR IN PART WITHOUT OUR WRITTEN CONSENT"

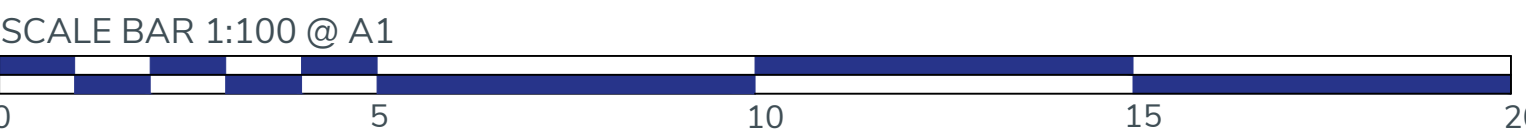

EXACT LOCATION OF EQUIPMENT TO BE AGREED ON SITE. ALL SURFACING TO BE FLAT AND LEVEL, ANY DISCREPENCIES IN LEVELS TO BE REPORTED TO MIRACLE DESIGN & PLAY IMMEDIATELY