DCPLAN - 11/00546/ADV

BLAZE NEON LTD
Units 3-4, Arden Park, Arden Rd
Frankley, Birmingham. B45 0JA
T +44 (0) 121 457 7715 F +44 (0) 121 453 9355
www.blazeneon.com

item 1

1 off externally illuminated fascia with M5 letters - Scale 1:50

Folded 2mm 14swg aluminium panels finished standard green, with '**co-operative**' letters being moulded from silver acrylic with silver edges and applied cobalt blue (Ref: Imageperfect 5750) vinyl reduced faces showing 3mm silver keyline, letters fitted flush to fascia. All other text '**The**' (preceding 'co-operative') to be stencil cut from 5mm 744 blue acrylic mounted directly to fascia and text '**food**' to be stencil cut from 5mm dense white acrylic mounted direct to fascia. Externally illuminated via a LED Lux trough light also finished green, fitted to top of sign above text area.



item 2

Digitally printed window graphics - Scale 1:50

Reverse applied digitally printed window graphic



Proposed Signage



fascia section thru - NTS

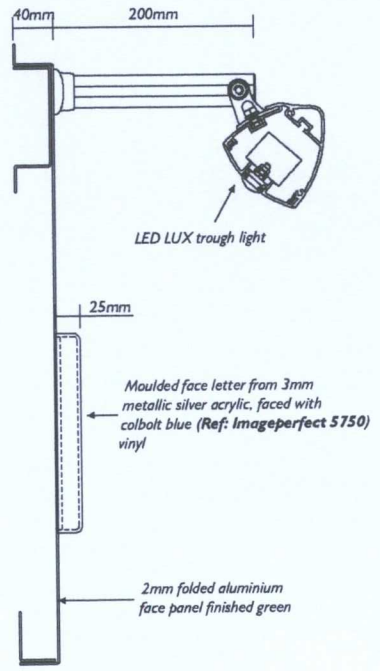

DRAWING SHOWN FOR VISUAL PURPOSES ONLY. ACTUAL SIGNAGE CONSTRUCTION (MANUFACTURE, MATERIALS & TECHNIQUES) MAY DIFFER TO THOSE SHOWN & ARE SUBJECT TO FINAL SITE CONDITIONS

Document Information

Client:
Co-op Food (Jo No. 79781)

Address:
103 Main Street, Newbold Verdon, Leicestershire, LE9 9NP

Sheet Number:	Date:	Scale:
1 / 3	17/03/11	@ A3 as shown

Drawn By:	Drawing Number:	Rev:
Christine Welch	11-4815	

Revision Notes:

Note:	Drawn:	Date:

BLAZE STANDARD PAINT FINISH IS **60% SEMI GLOSS**, CLIENT TO ADVISE PRIOR TO APPROVAL IF ANY SPECIAL FINISHES ARE REQUIRED

© THE COPYRIGHT OF THIS DRAWING IS OWNED BY BLAZE NEON LIMITED AND IS NOT TO BE DISCLOSED TO OTHER PERSONS OR TO BE USED FOR MANUFACTURING PURPOSES WITHOUT PERMISSION.