
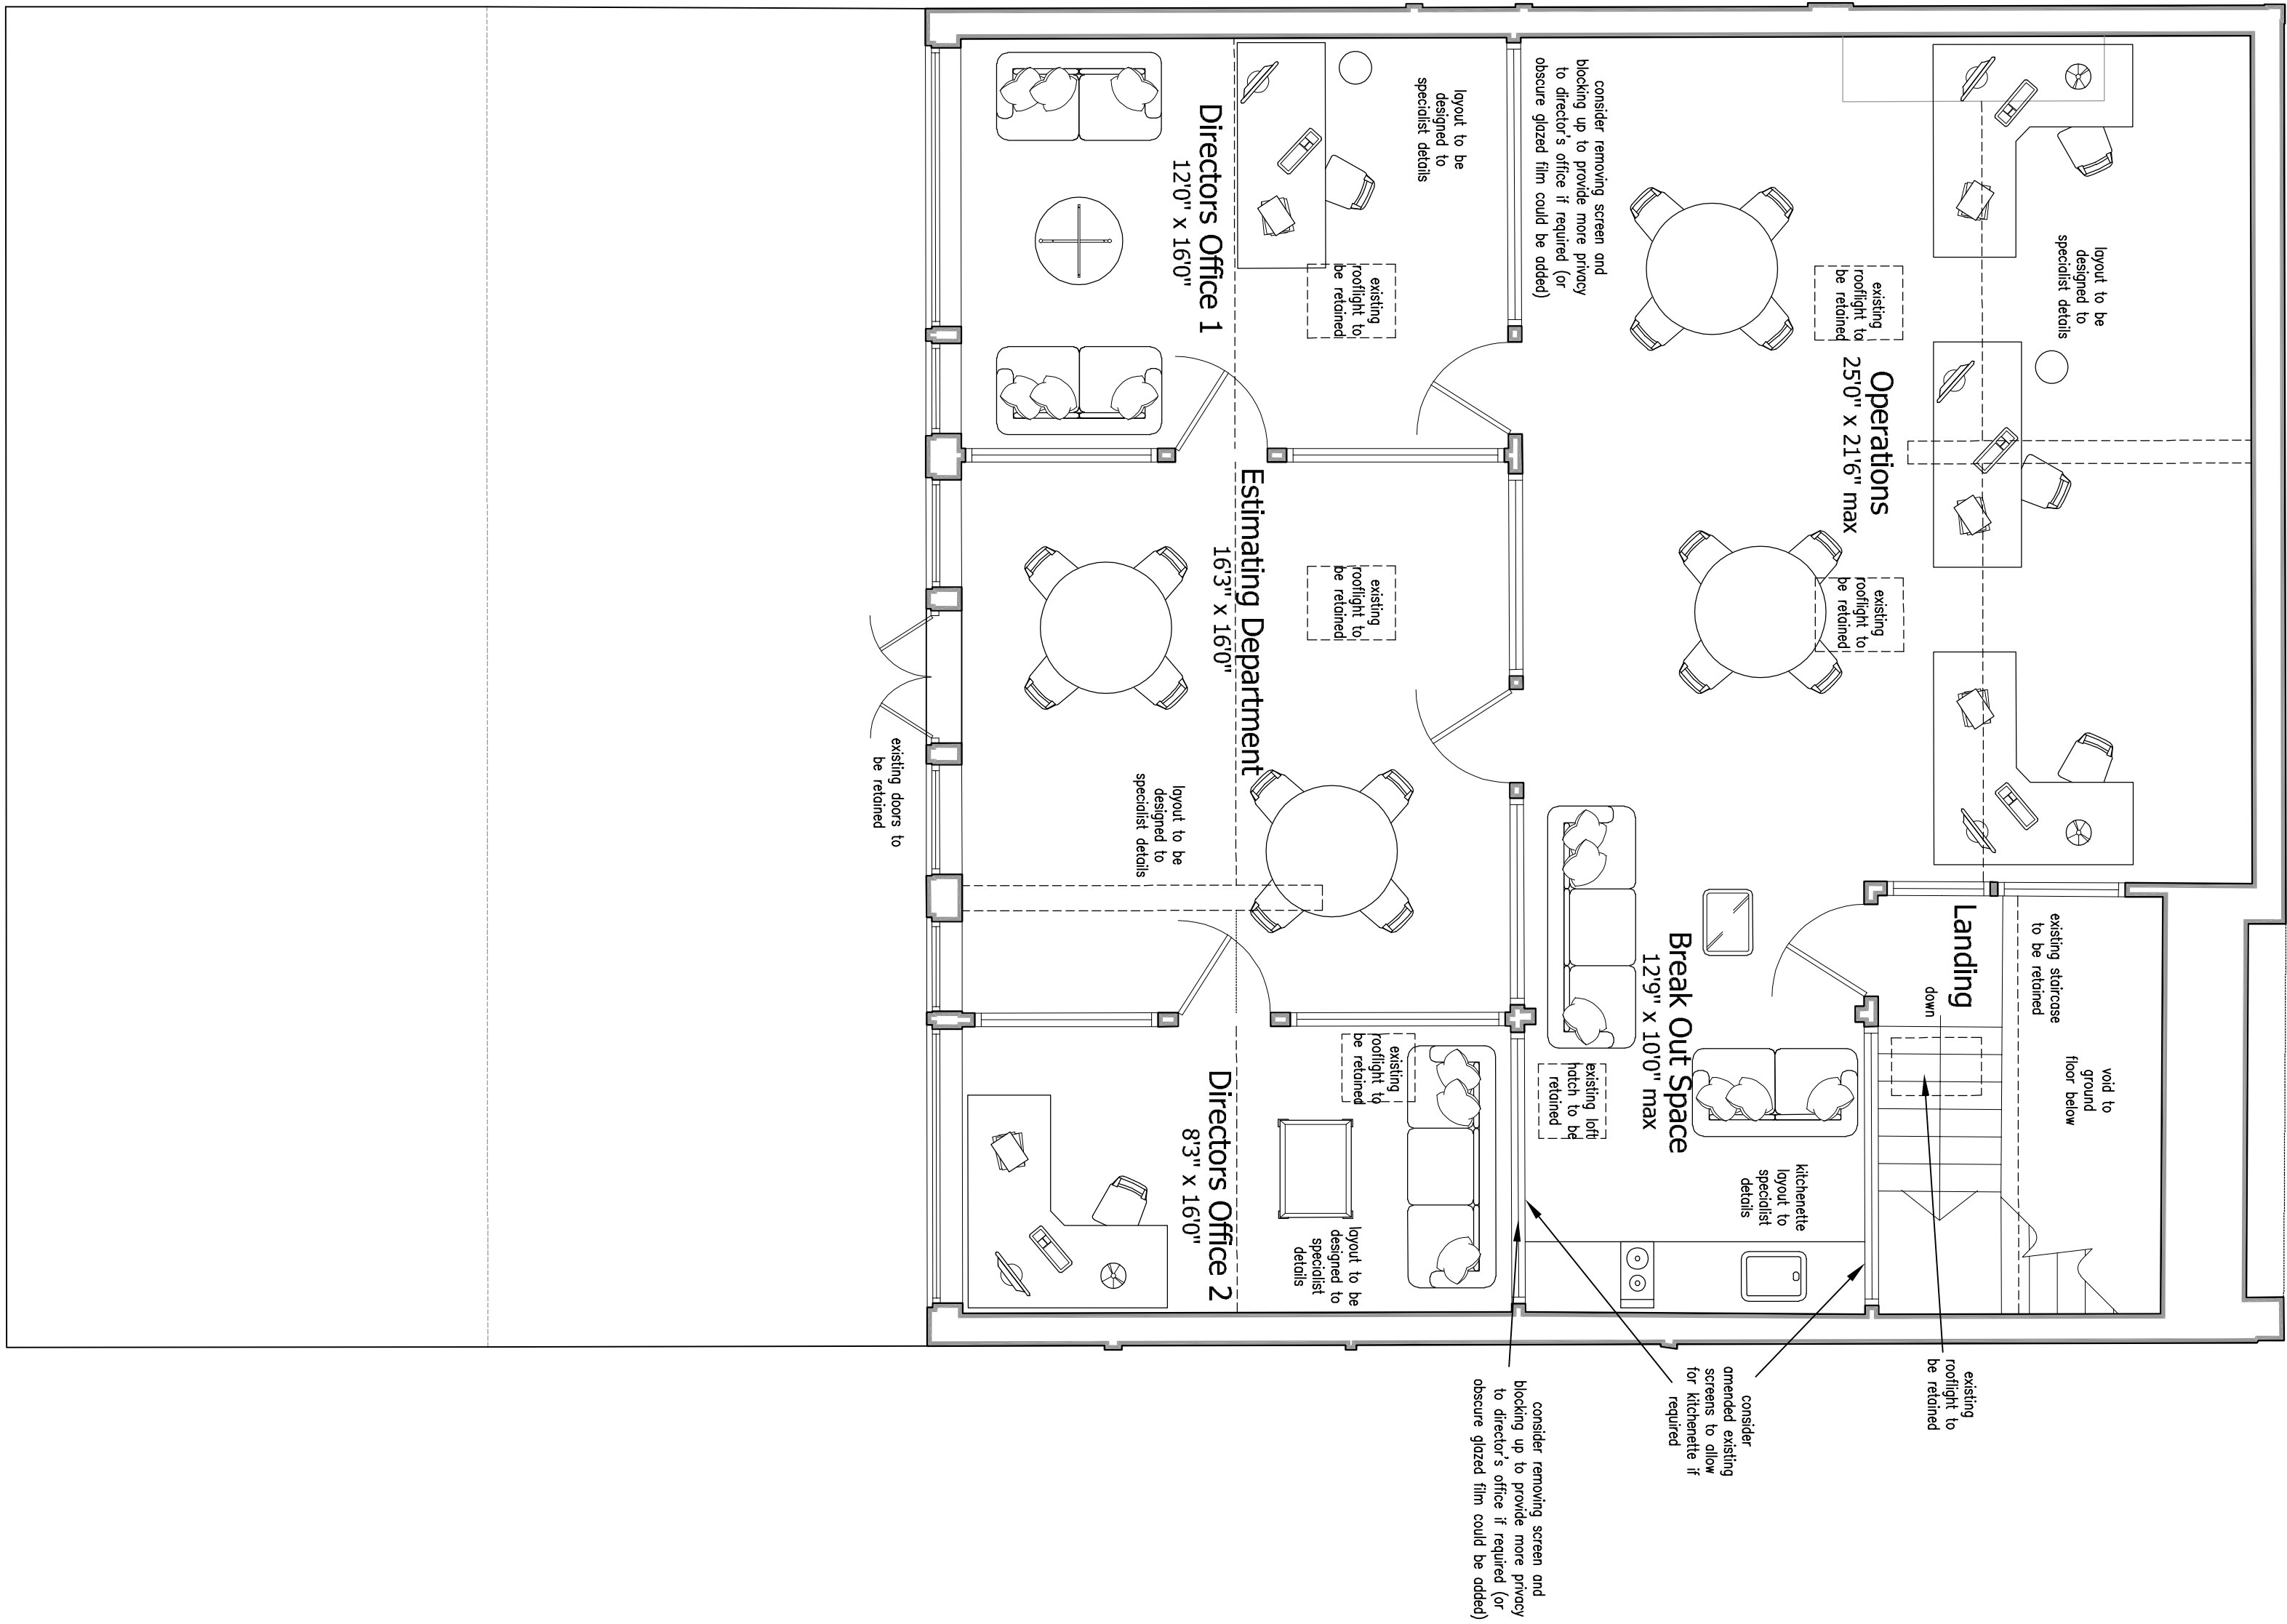


DETAILED PLANNING PROPOSALS

PROPOSED EXTENSIONS AND ALTERATIONS ~ 36 MAIN STREET ~ CARLTON ~ NUNEATON ~ WARWICKSHIRE

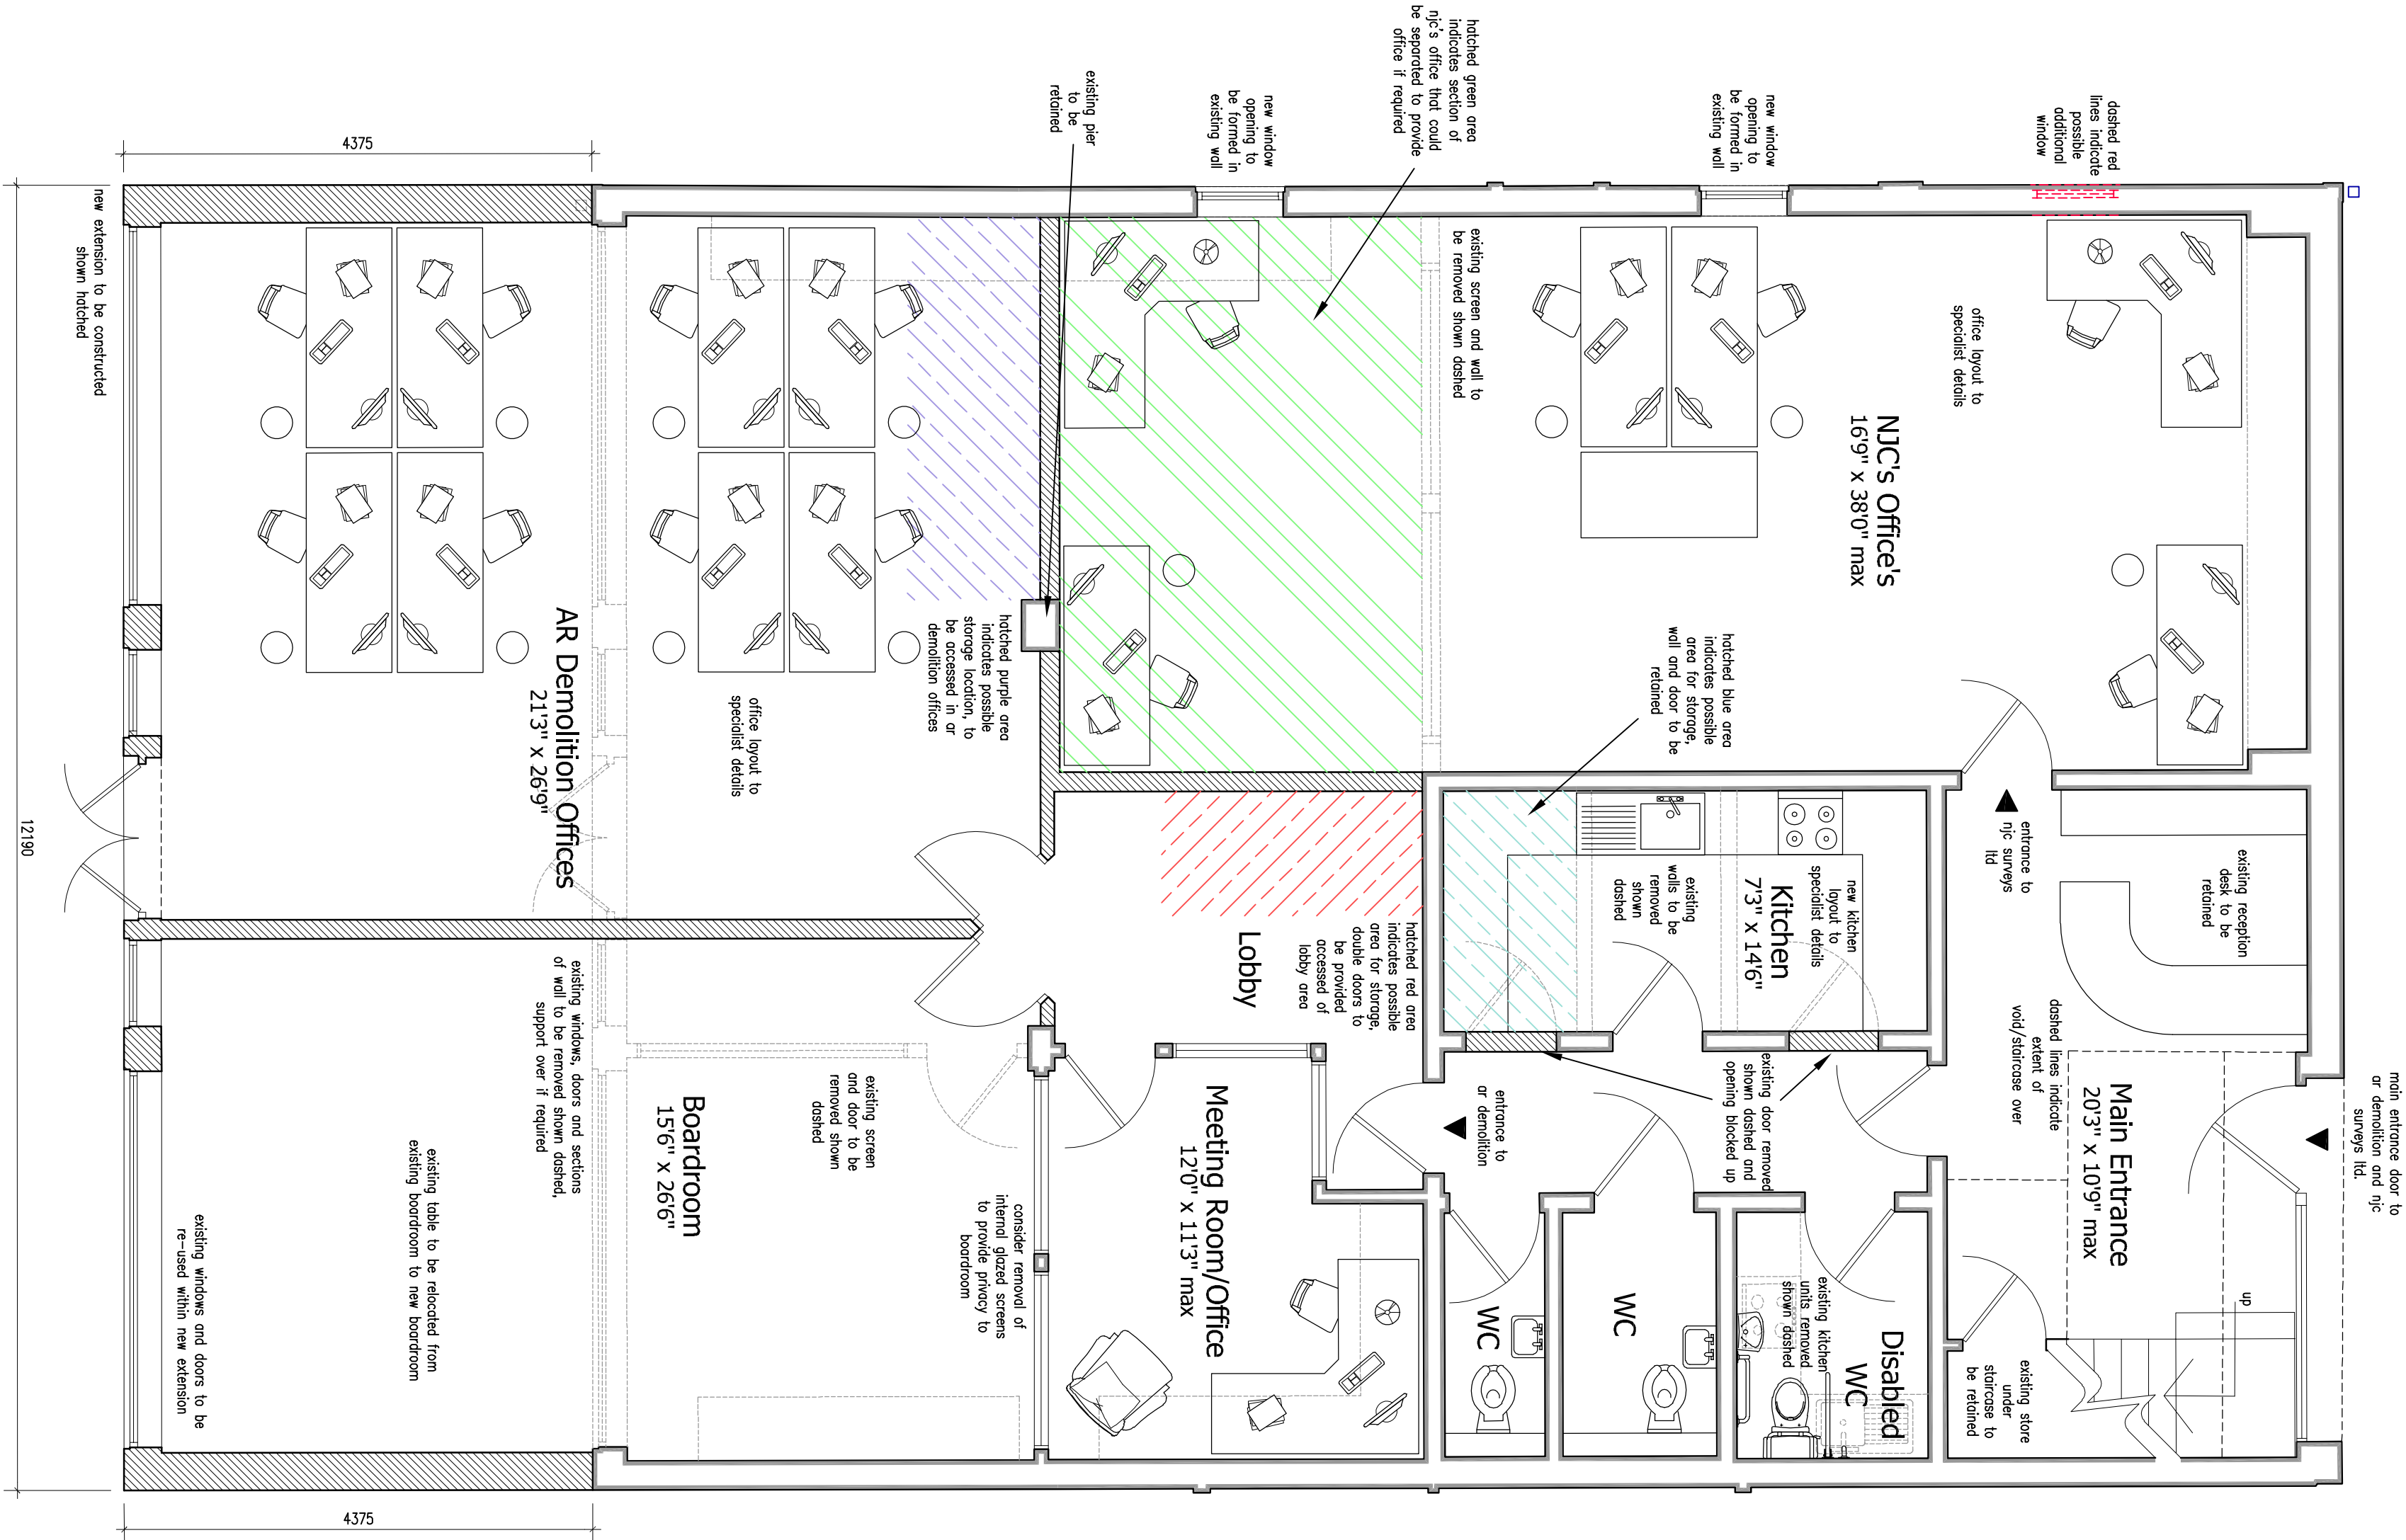

Revisions :

Figured dimensions must be taken in preference to scaled dimensions
and any discrepancies are to be referred to David Granger Architectural
and any discrepancies are to be referred to David Granger Architectural
all drawings are the property of David Granger Architectural
Architectural Design Limited. Ordnance Survey Data. © Crown
Copyright. All rights reserved. Licence No. AR100204247. Landmark
Ref: 100806

DAVID GRANGER
ARCHITECTURAL DESIGN LIMITED

Project
Proposed Extensions & Alterations
Land at rear of 38 Main Street
Carlton
Nuneaton, Warwickshire
Drawing Title
Detailed Planning Proposals
Sheet 3 of 3

Client
Mr R. Dolman
Drawing No.
21.4022.28

Date
May 2023
Drawn by
SM

Scale (A1 Size)
As Shown
Checked by
SM

The Old Cottage Hospital, Leicester Road,
Ashby-de-la-Zouch, Leicestershire, LE65 1DB

Tel: 01509 560939
www.davidgrangerdesign.com
Carlton, Nuneaton, Warwickshire