


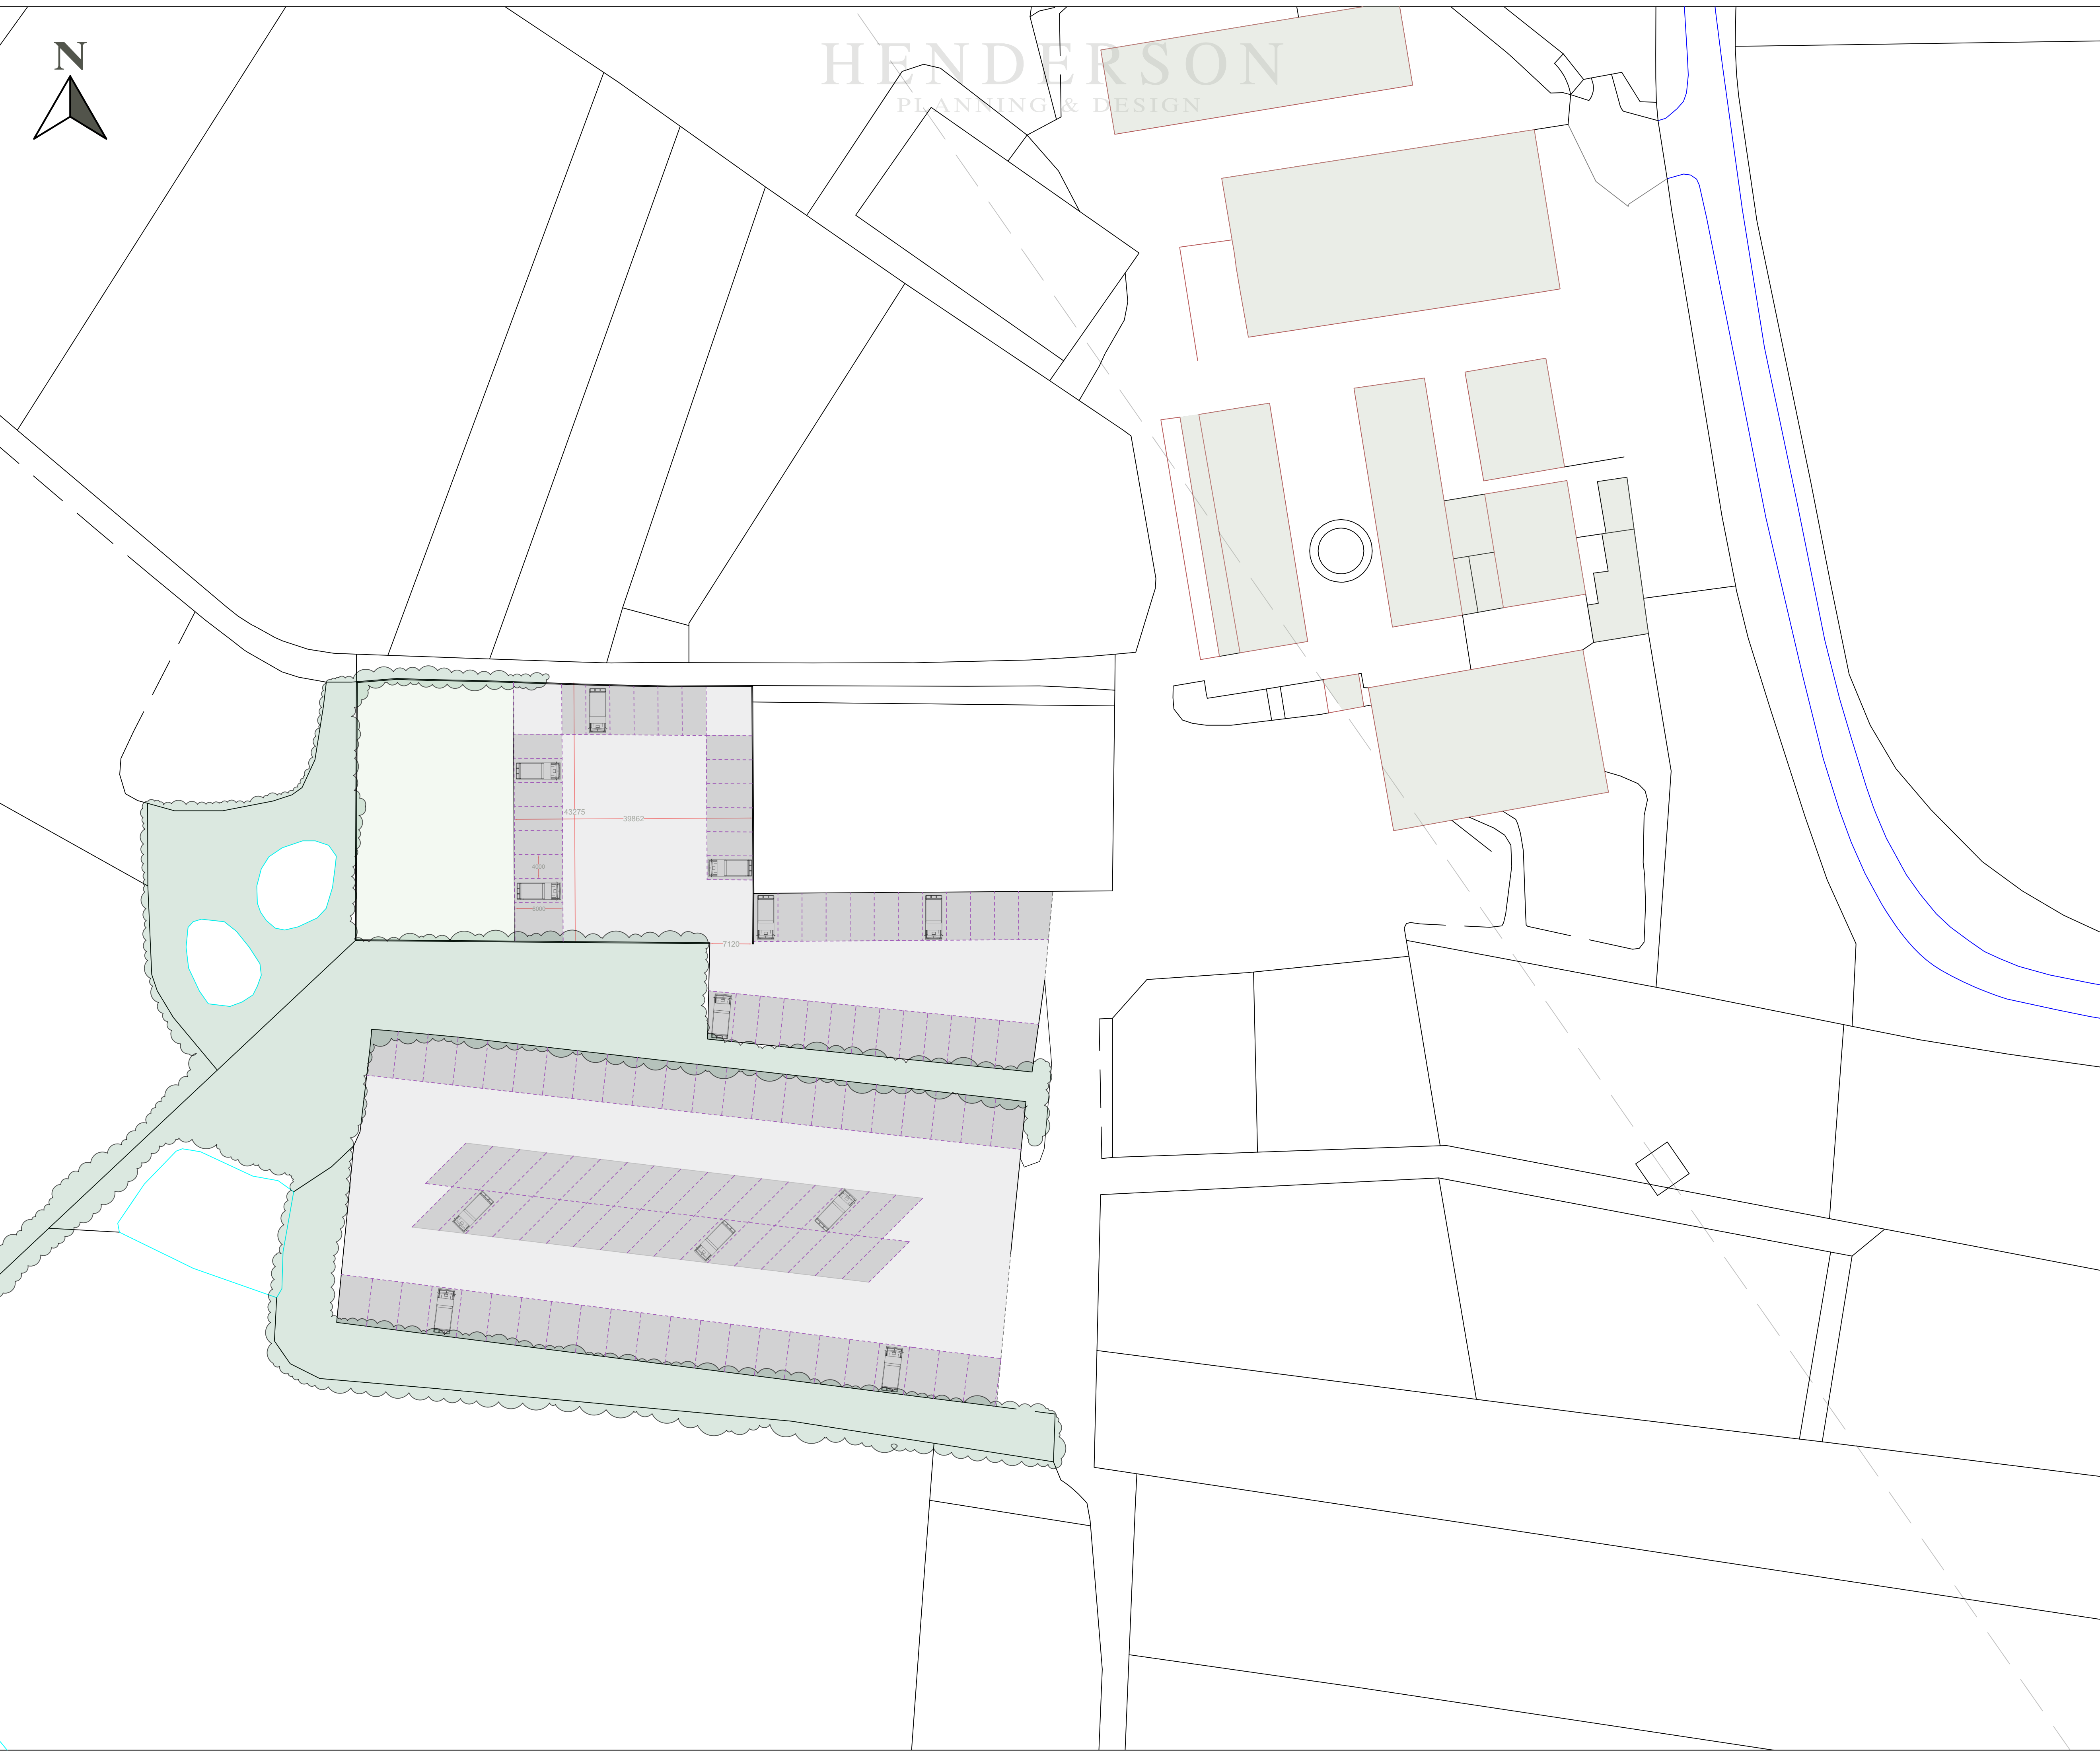

ALL PLANS PROVIDED BY
HENDERSON PLANNING & DESIGN LTD
ARE TO BE UTILISED FOR PLANNING
PURPOSES ONLY.
THESE PLANS ARE NOT TO BE USED FOR
BUILDING REGULATION APPLICATIONS
OR CONSTRUCTION.

NOTES

Proposed Extension to Caravan Storage

- Proposed 20 additional spaces
- Each space measures 8m x 4m
- Area proposed to be constructed with tarmac to match existing storage areas: 1689.35m²

CLIENT: Andrew Pickup

ADDRESS: Linton Farm, Merylees Road,
Thornton, Leicestershire LE67 1AN

SCALE: 1:500@A1

DATE: 18.03.26

PLAN: Proposed Site

REVISION:

HENDERSON
PLANNING & DESIGN