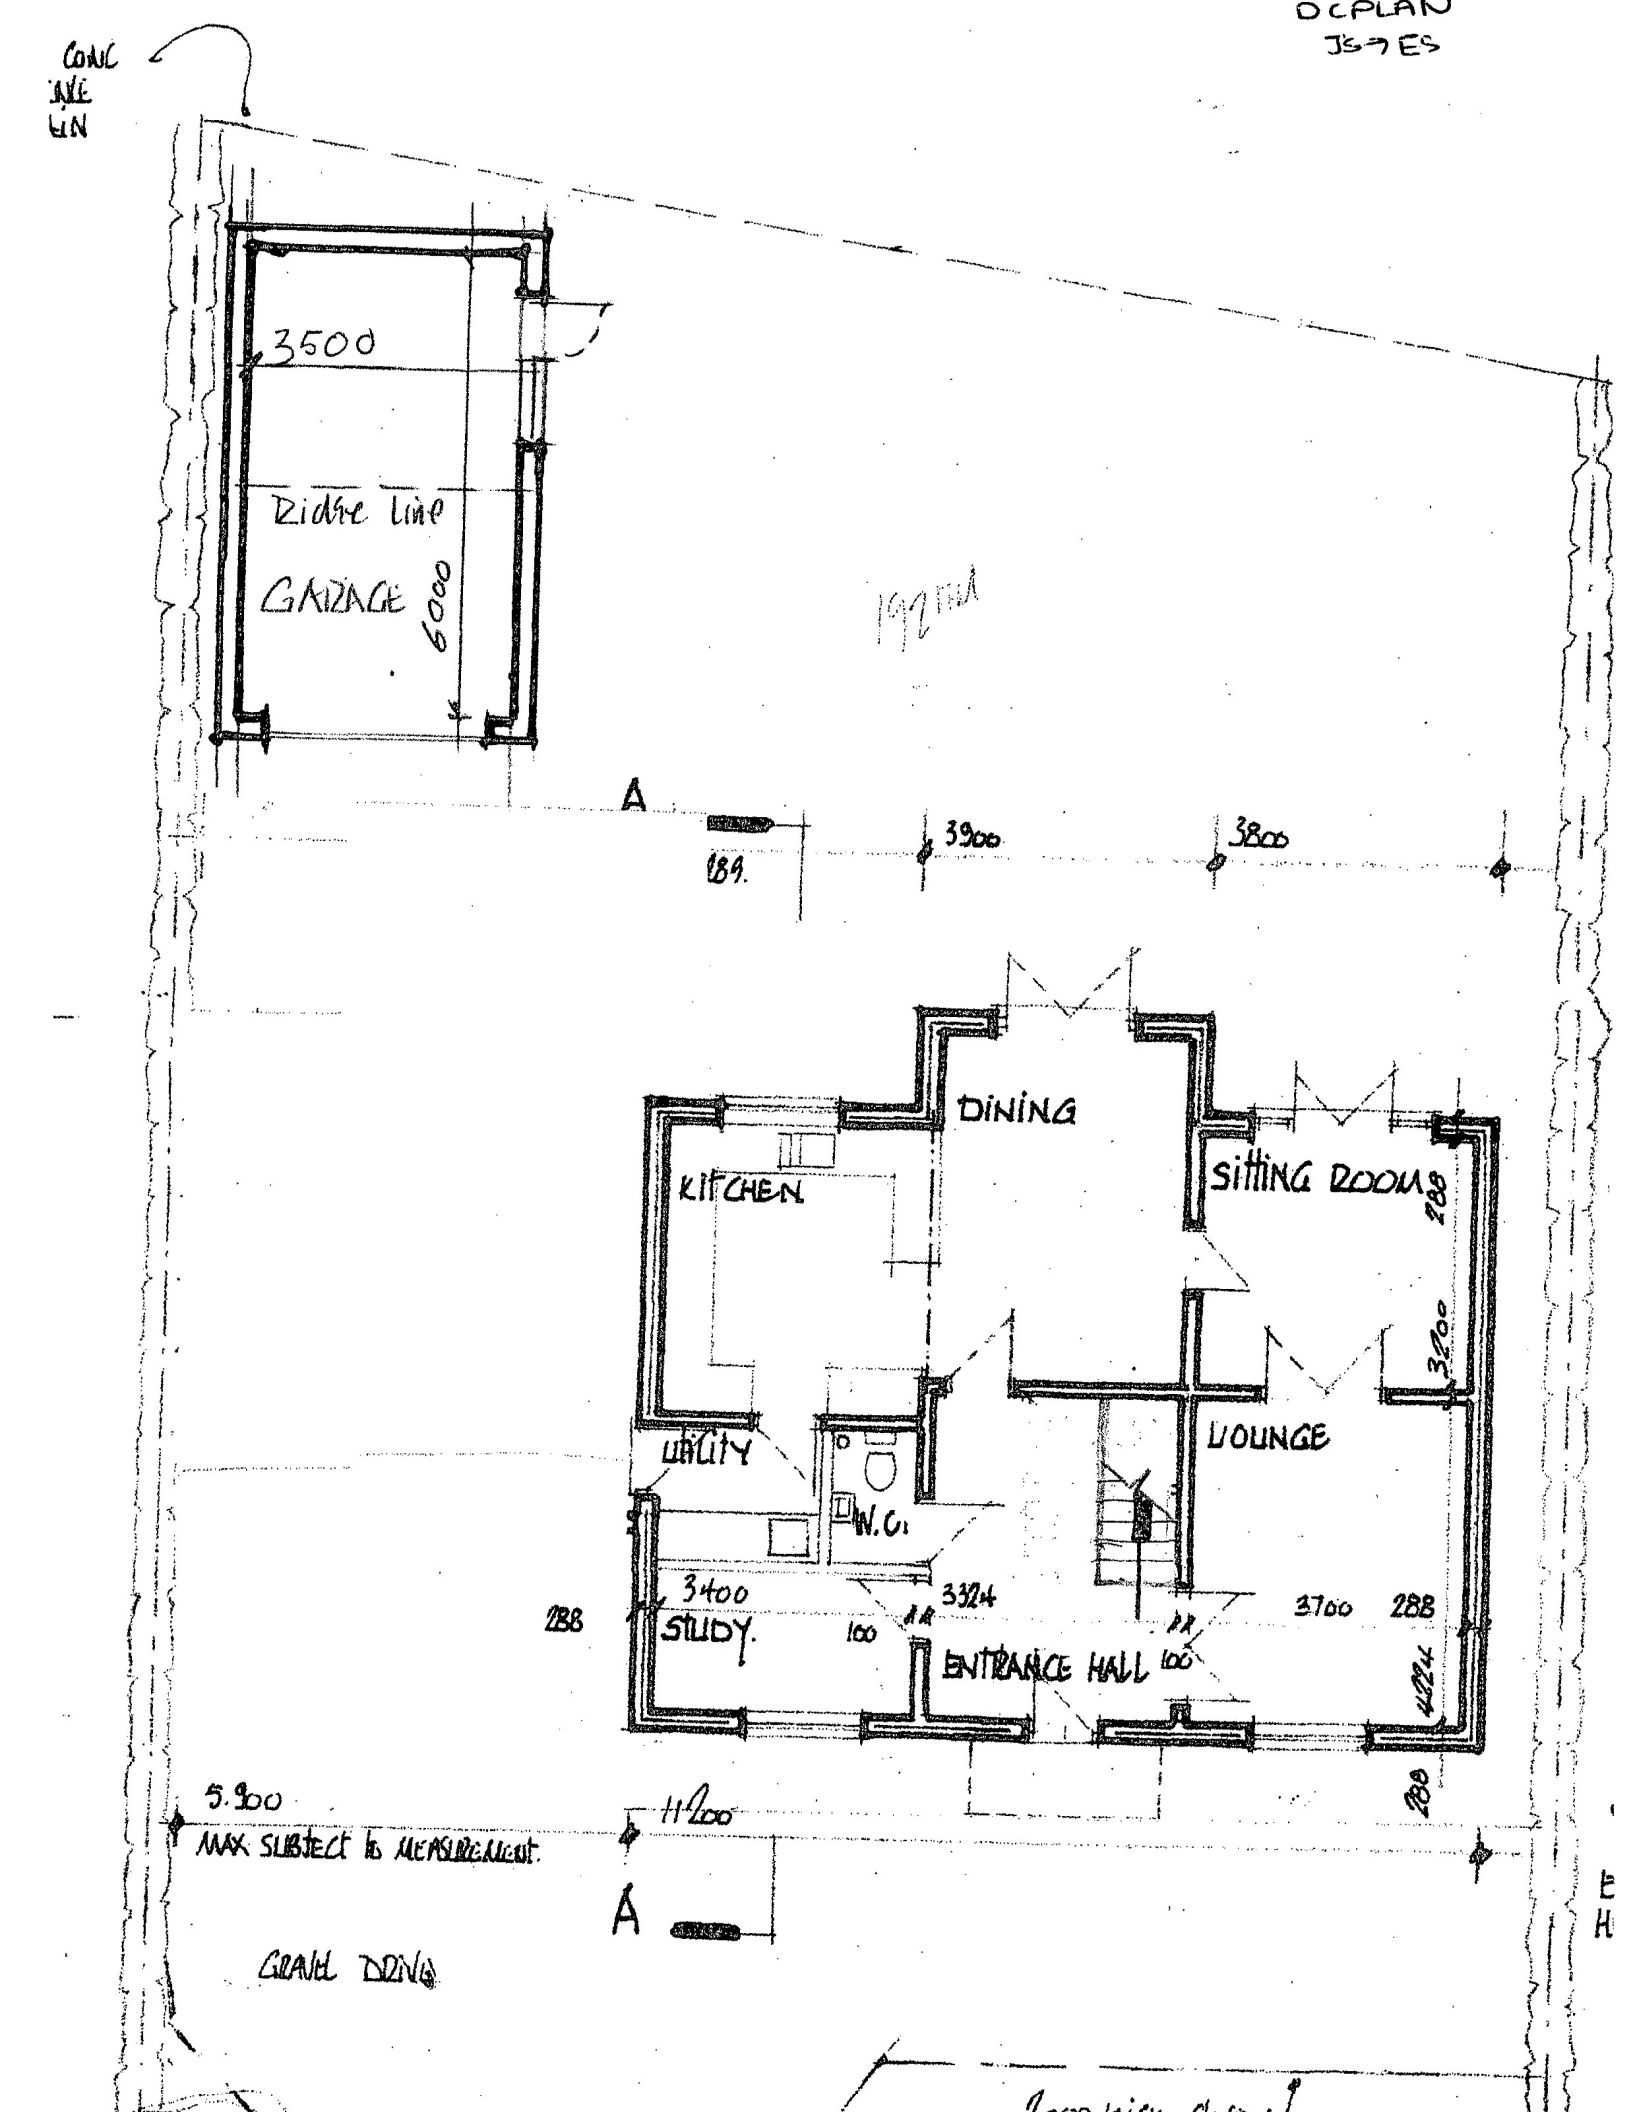

DCPLAN
JS→ES
CONC
3500
Ridge Line
GARAGE
6000
192mm
A
189.
3900
3800
DINING
KITCHEN
SITTING ROOM
288
3200
UTILITY
LOUNGE
W.C.
3400
3324
3700
288
288
STUDY.
100
ENTRANCE HALL
100
4224
288
5.900
11200
MAX SUBJECT to MEASUREMENT.
A
GRAVEL DRIVE