



Sketchley Grange, BURBAGE - RM3 units

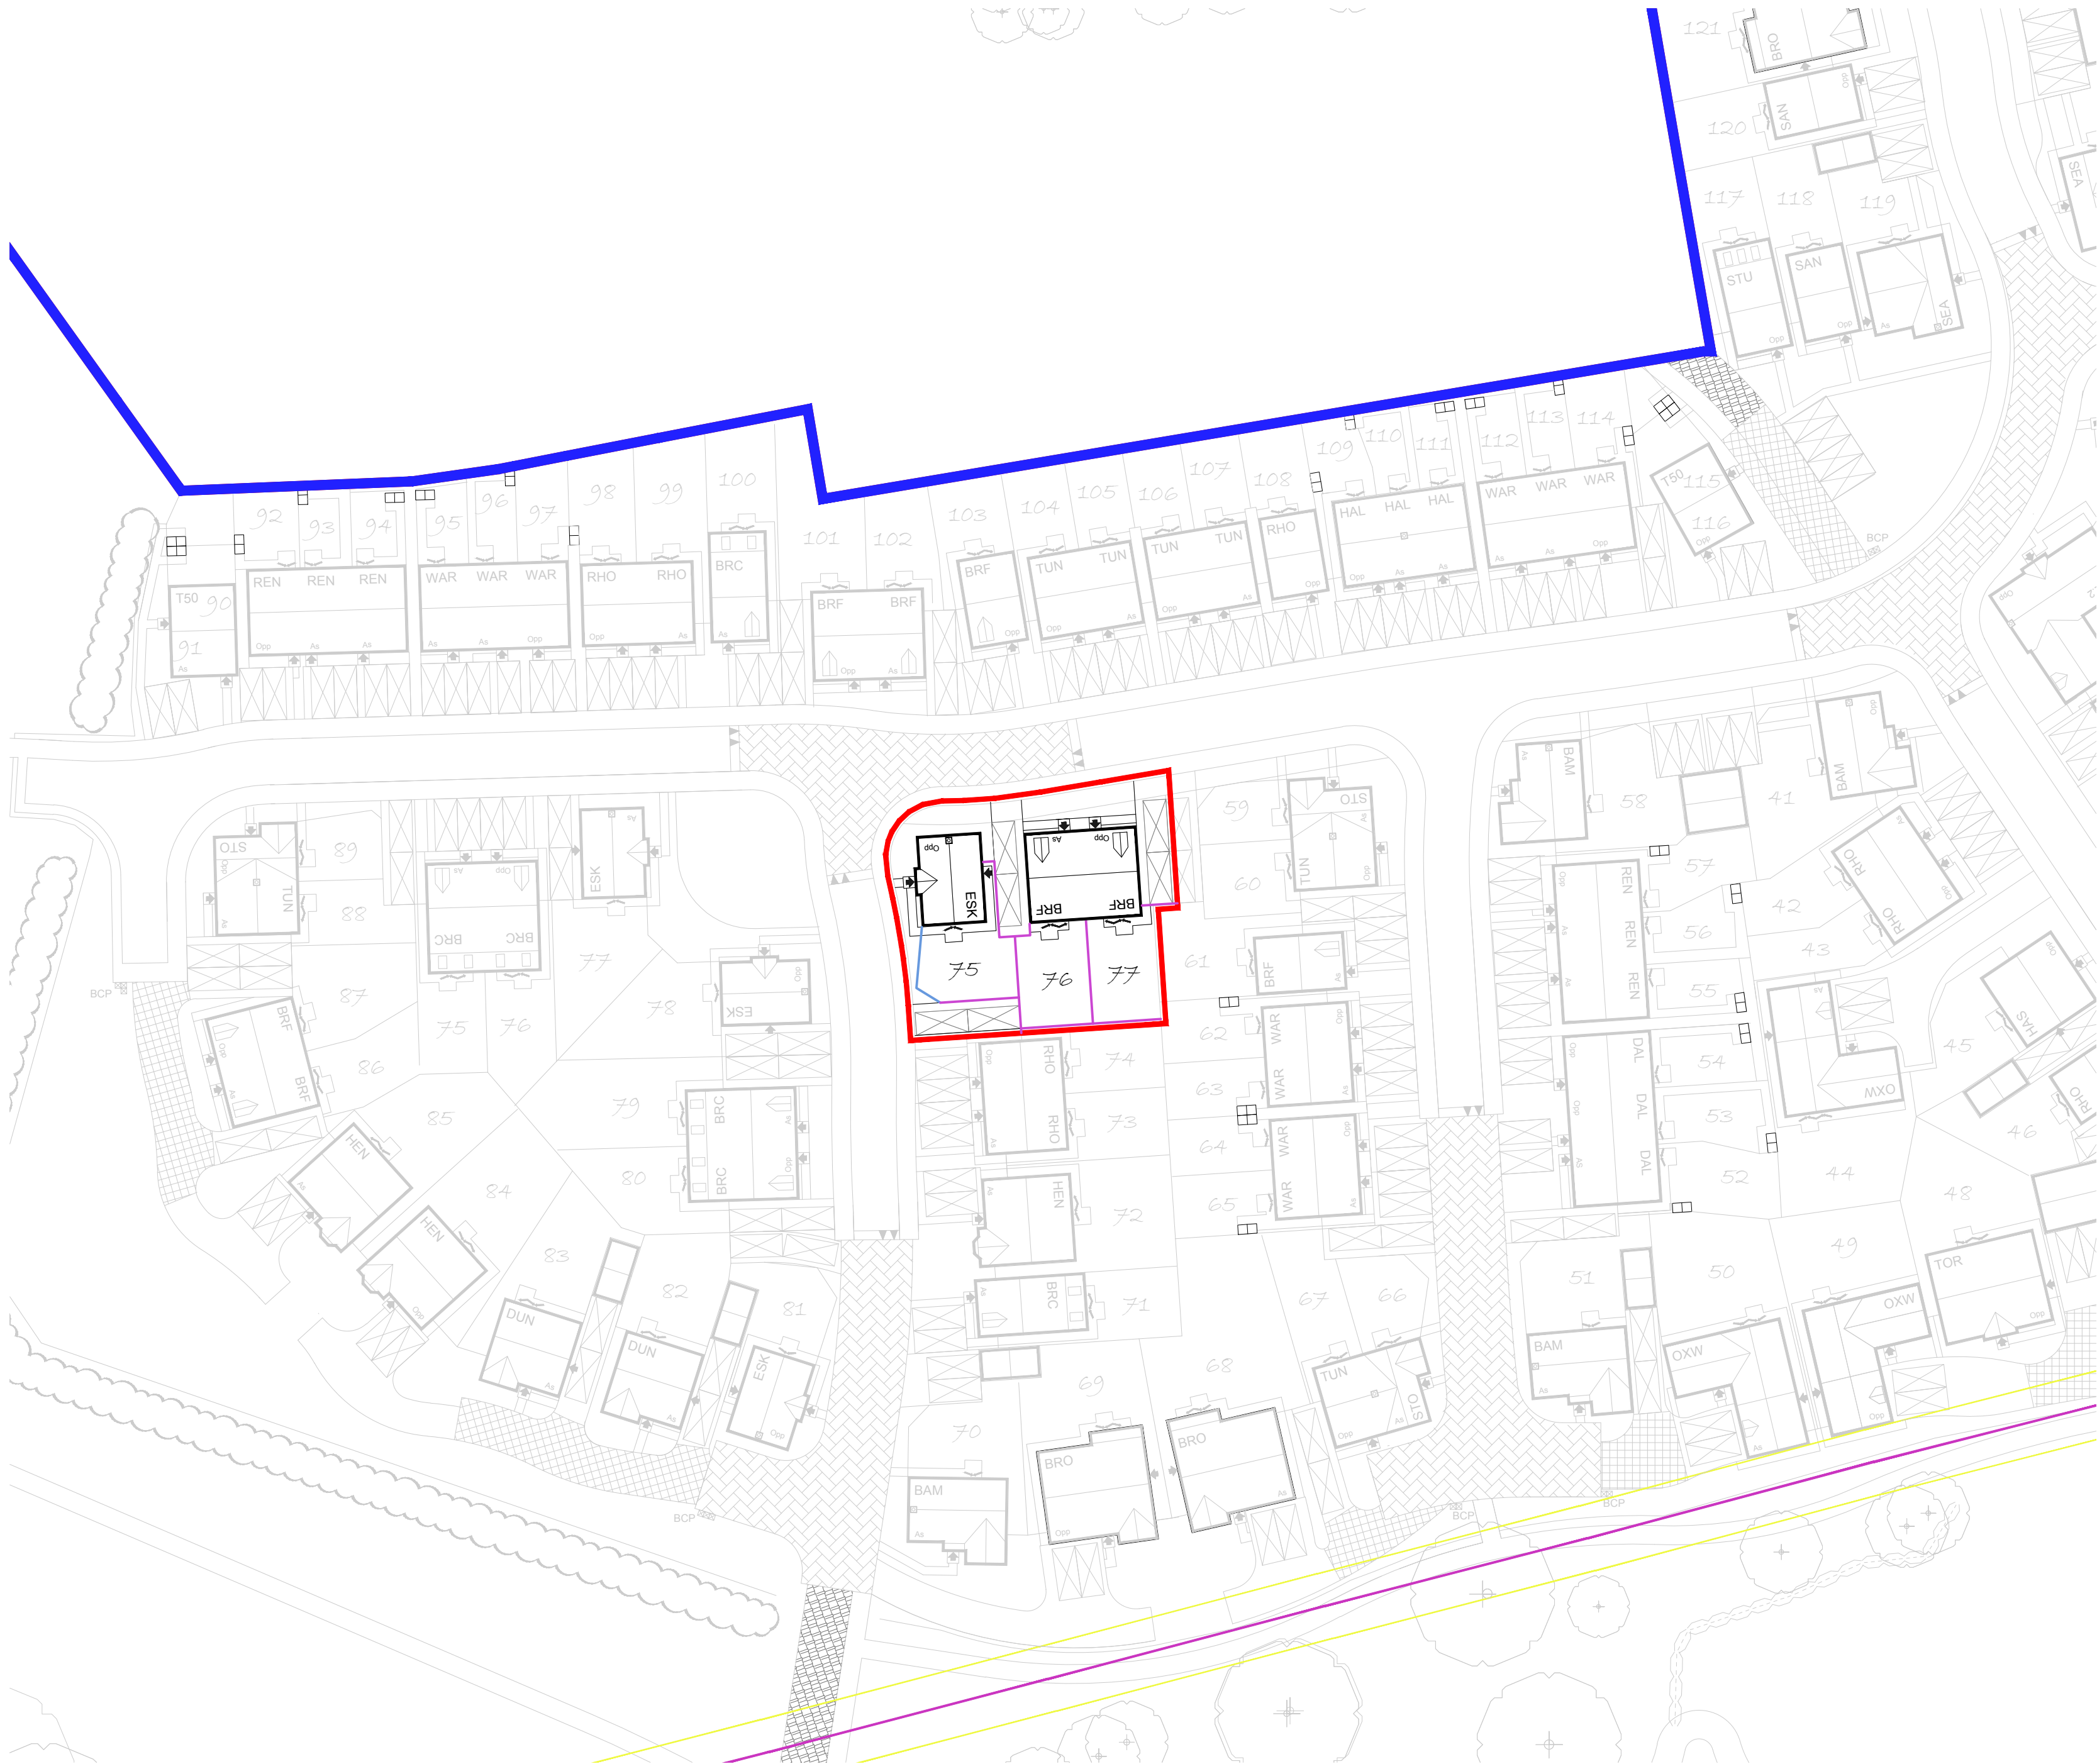

Key:

Boundary Treatments:

- 1.8m Garden Wall
- 1.8m Garden Fence
- 1.2m Estate Railing
- 1.2m Post and 3 Rail Fence
- 0.45m Knee Rail Fence

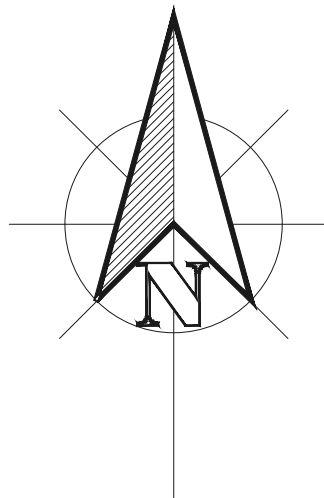

Revisions:	Development:	Drawing Title:	Scale @ A2:	Drawn By:
	Sketchley Grange	Boundary Treatments		
	Location:	Drawing Number:	Revision:	Date Started:
	Burbage, HINCKLEY	TQDP/SQ-BH-RM3/BT-1		