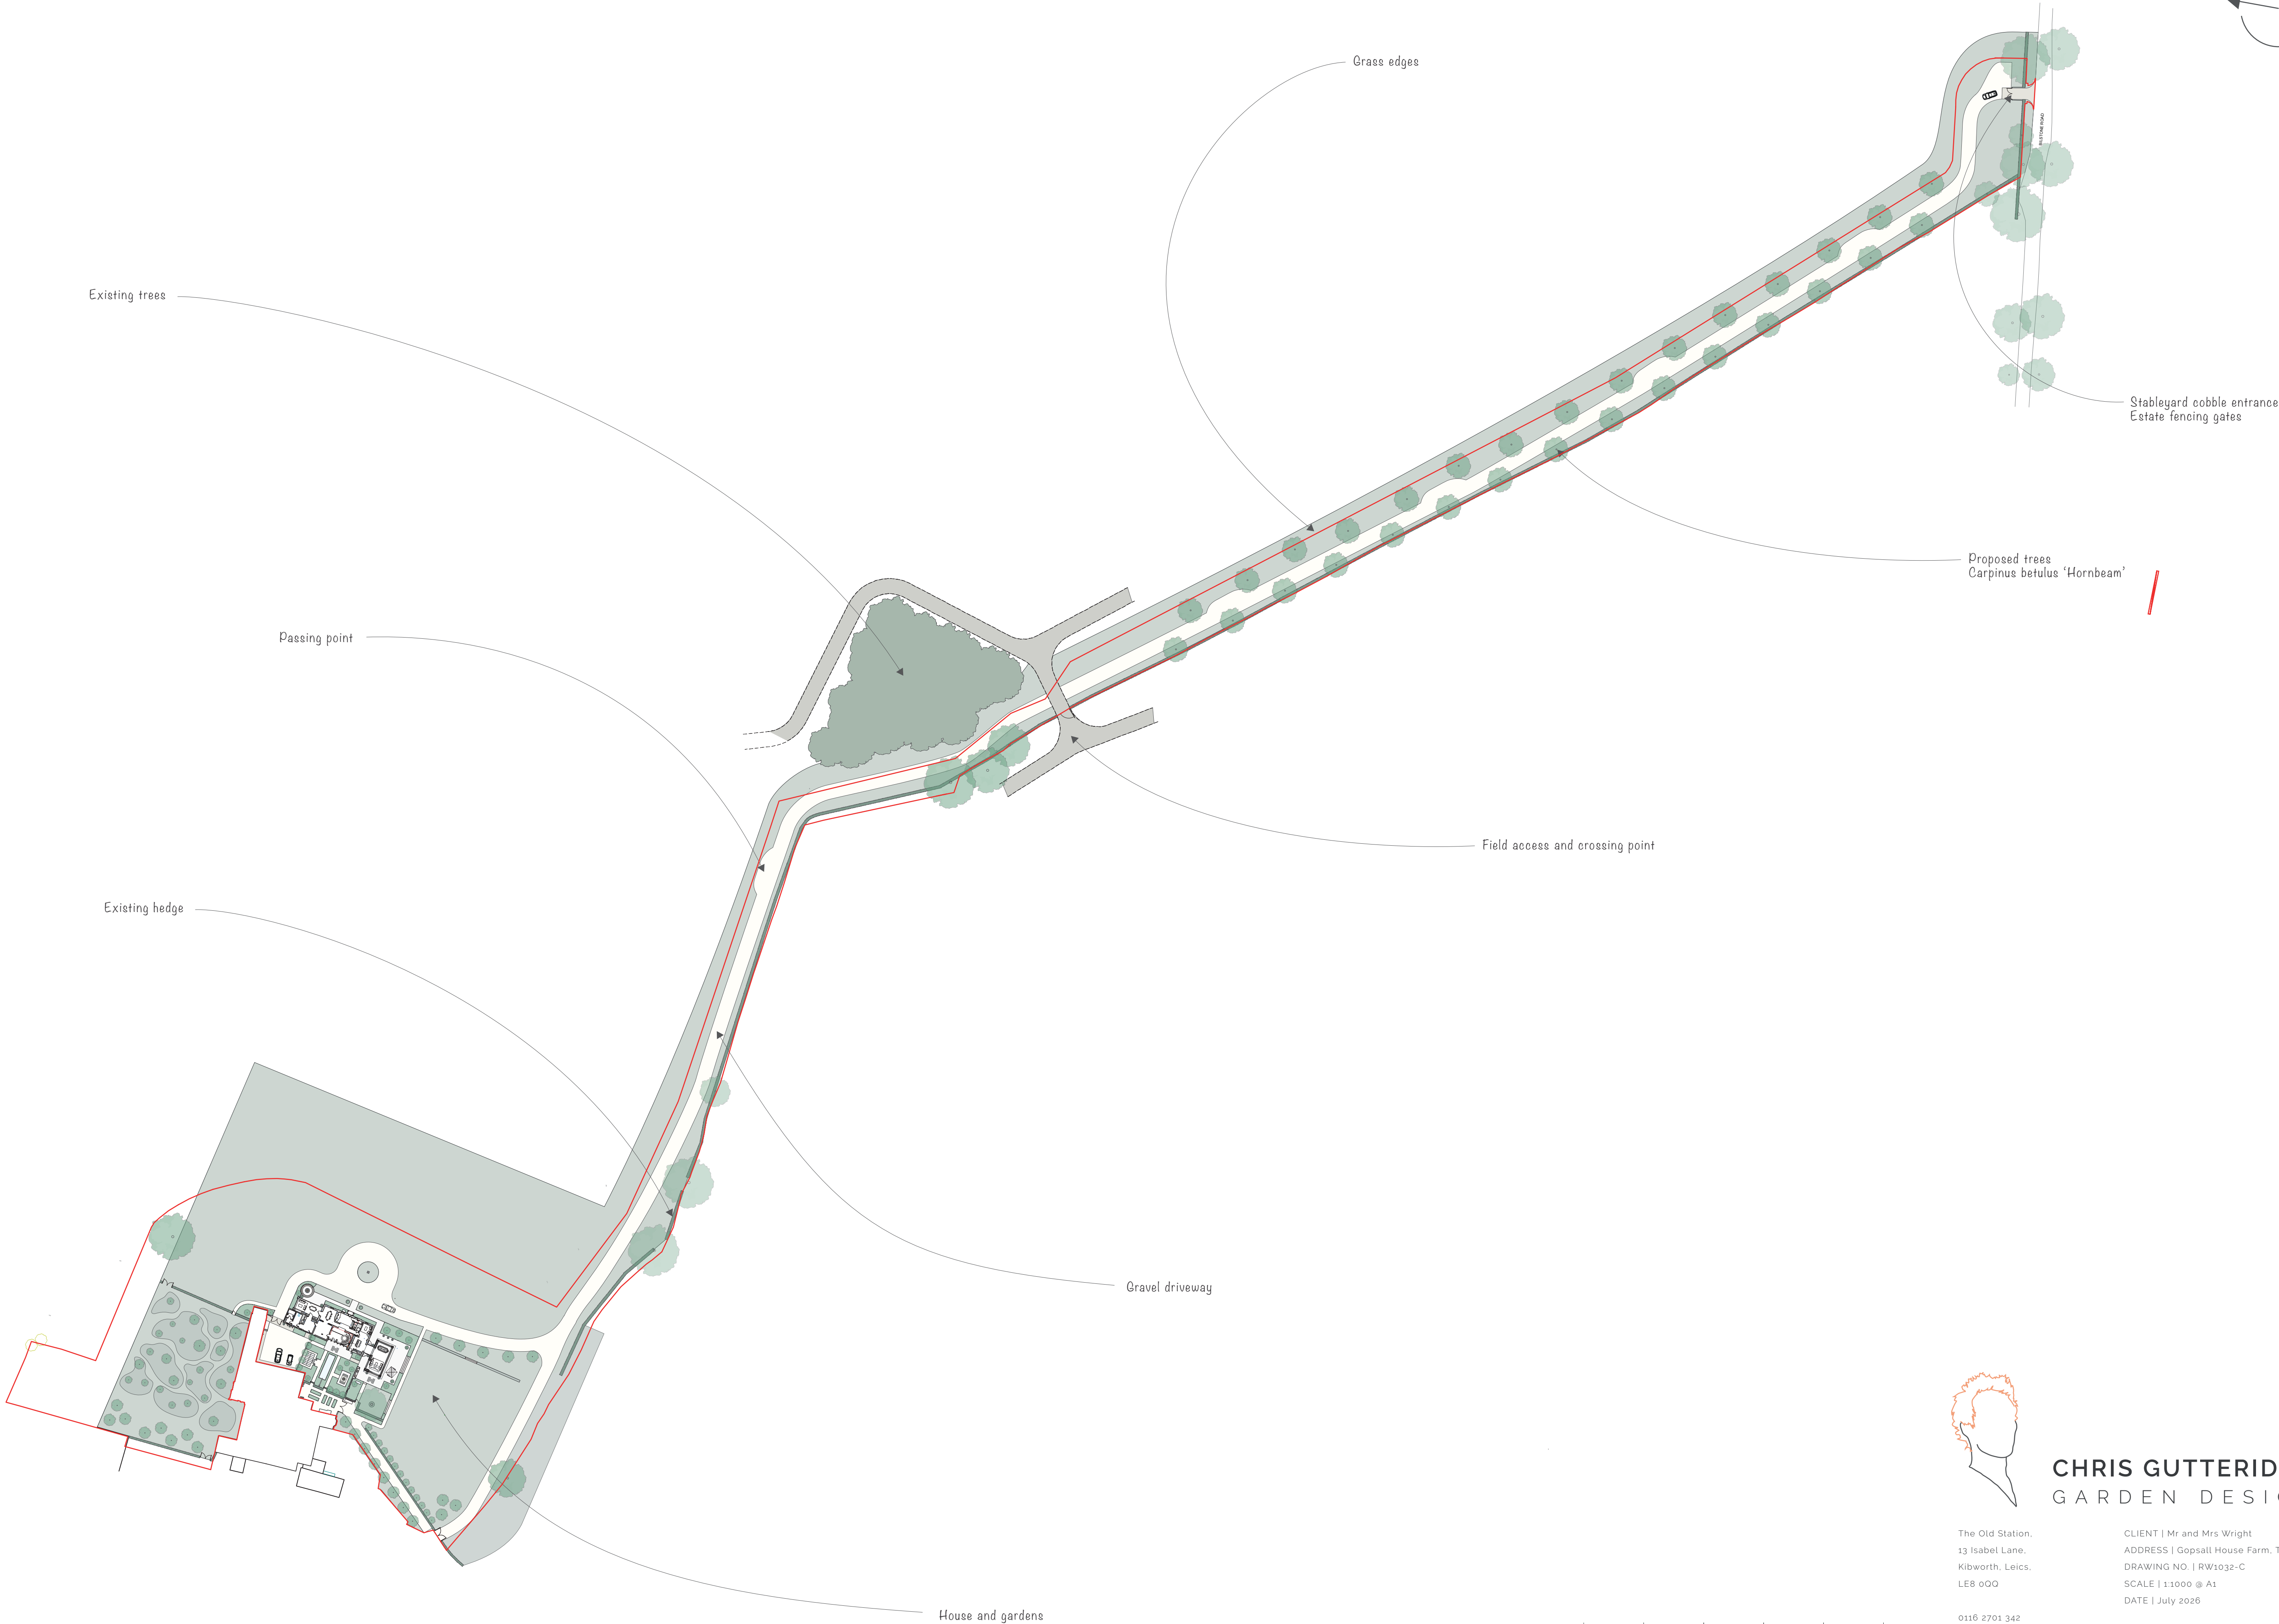
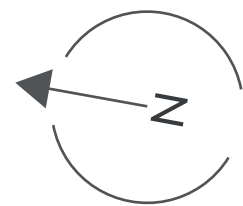


CHRIS GUTTERIDGE
GARDEN DESIGN

The Old Station,
13 Isabel Lane,
Kibworth, Leics.
LE8 0QG

0116 2701 342
www.chrisgutteridge.co.uk

CLIENT | Mr and Mrs Wright
ADDRESS | Gopsall House Farm, Twycross
DRAWING NO. | RW1032-C
SCALE | 1:1000 @ A1
DATE | July 2026

DO NOT SCALE FROM THIS DRAWING

