

PLANTING SPECIFICATION

PROPOSED TREES	GIRTH	POT
x30 Carpinus betulus 'Hornbeam'	14-16cm heavy standard	'RB

'RB' = root balled. 'BR' = bare root

PROPOSED MIXED NATIVE HEDGE

x100 Acer campestre 'Field Maple'	40-60cm	'BR	5 1/m
x100 Corylus avellana 'Hazel'	40-60cm	'BR	5 1/m
x100 Crataegus monogyna 'Hawthorn'	40-60cm	'BR	5 1/m
x100 Prunus spinosa 'Blackthorn'	40-60cm	'BR	5 1/m

ADDITIONAL PLANTING NOTES

- All borders to be mulched with a 50mm depth of bed and border bark.
- All planting to be carried out in accordance with BS 8545:2014 Trees from nursery to independence in the landscape.


PLANTING KEY

PROPOSED TREES

EXISTING TREES

EXISTING HEDGE

PROPOSED HEDGE

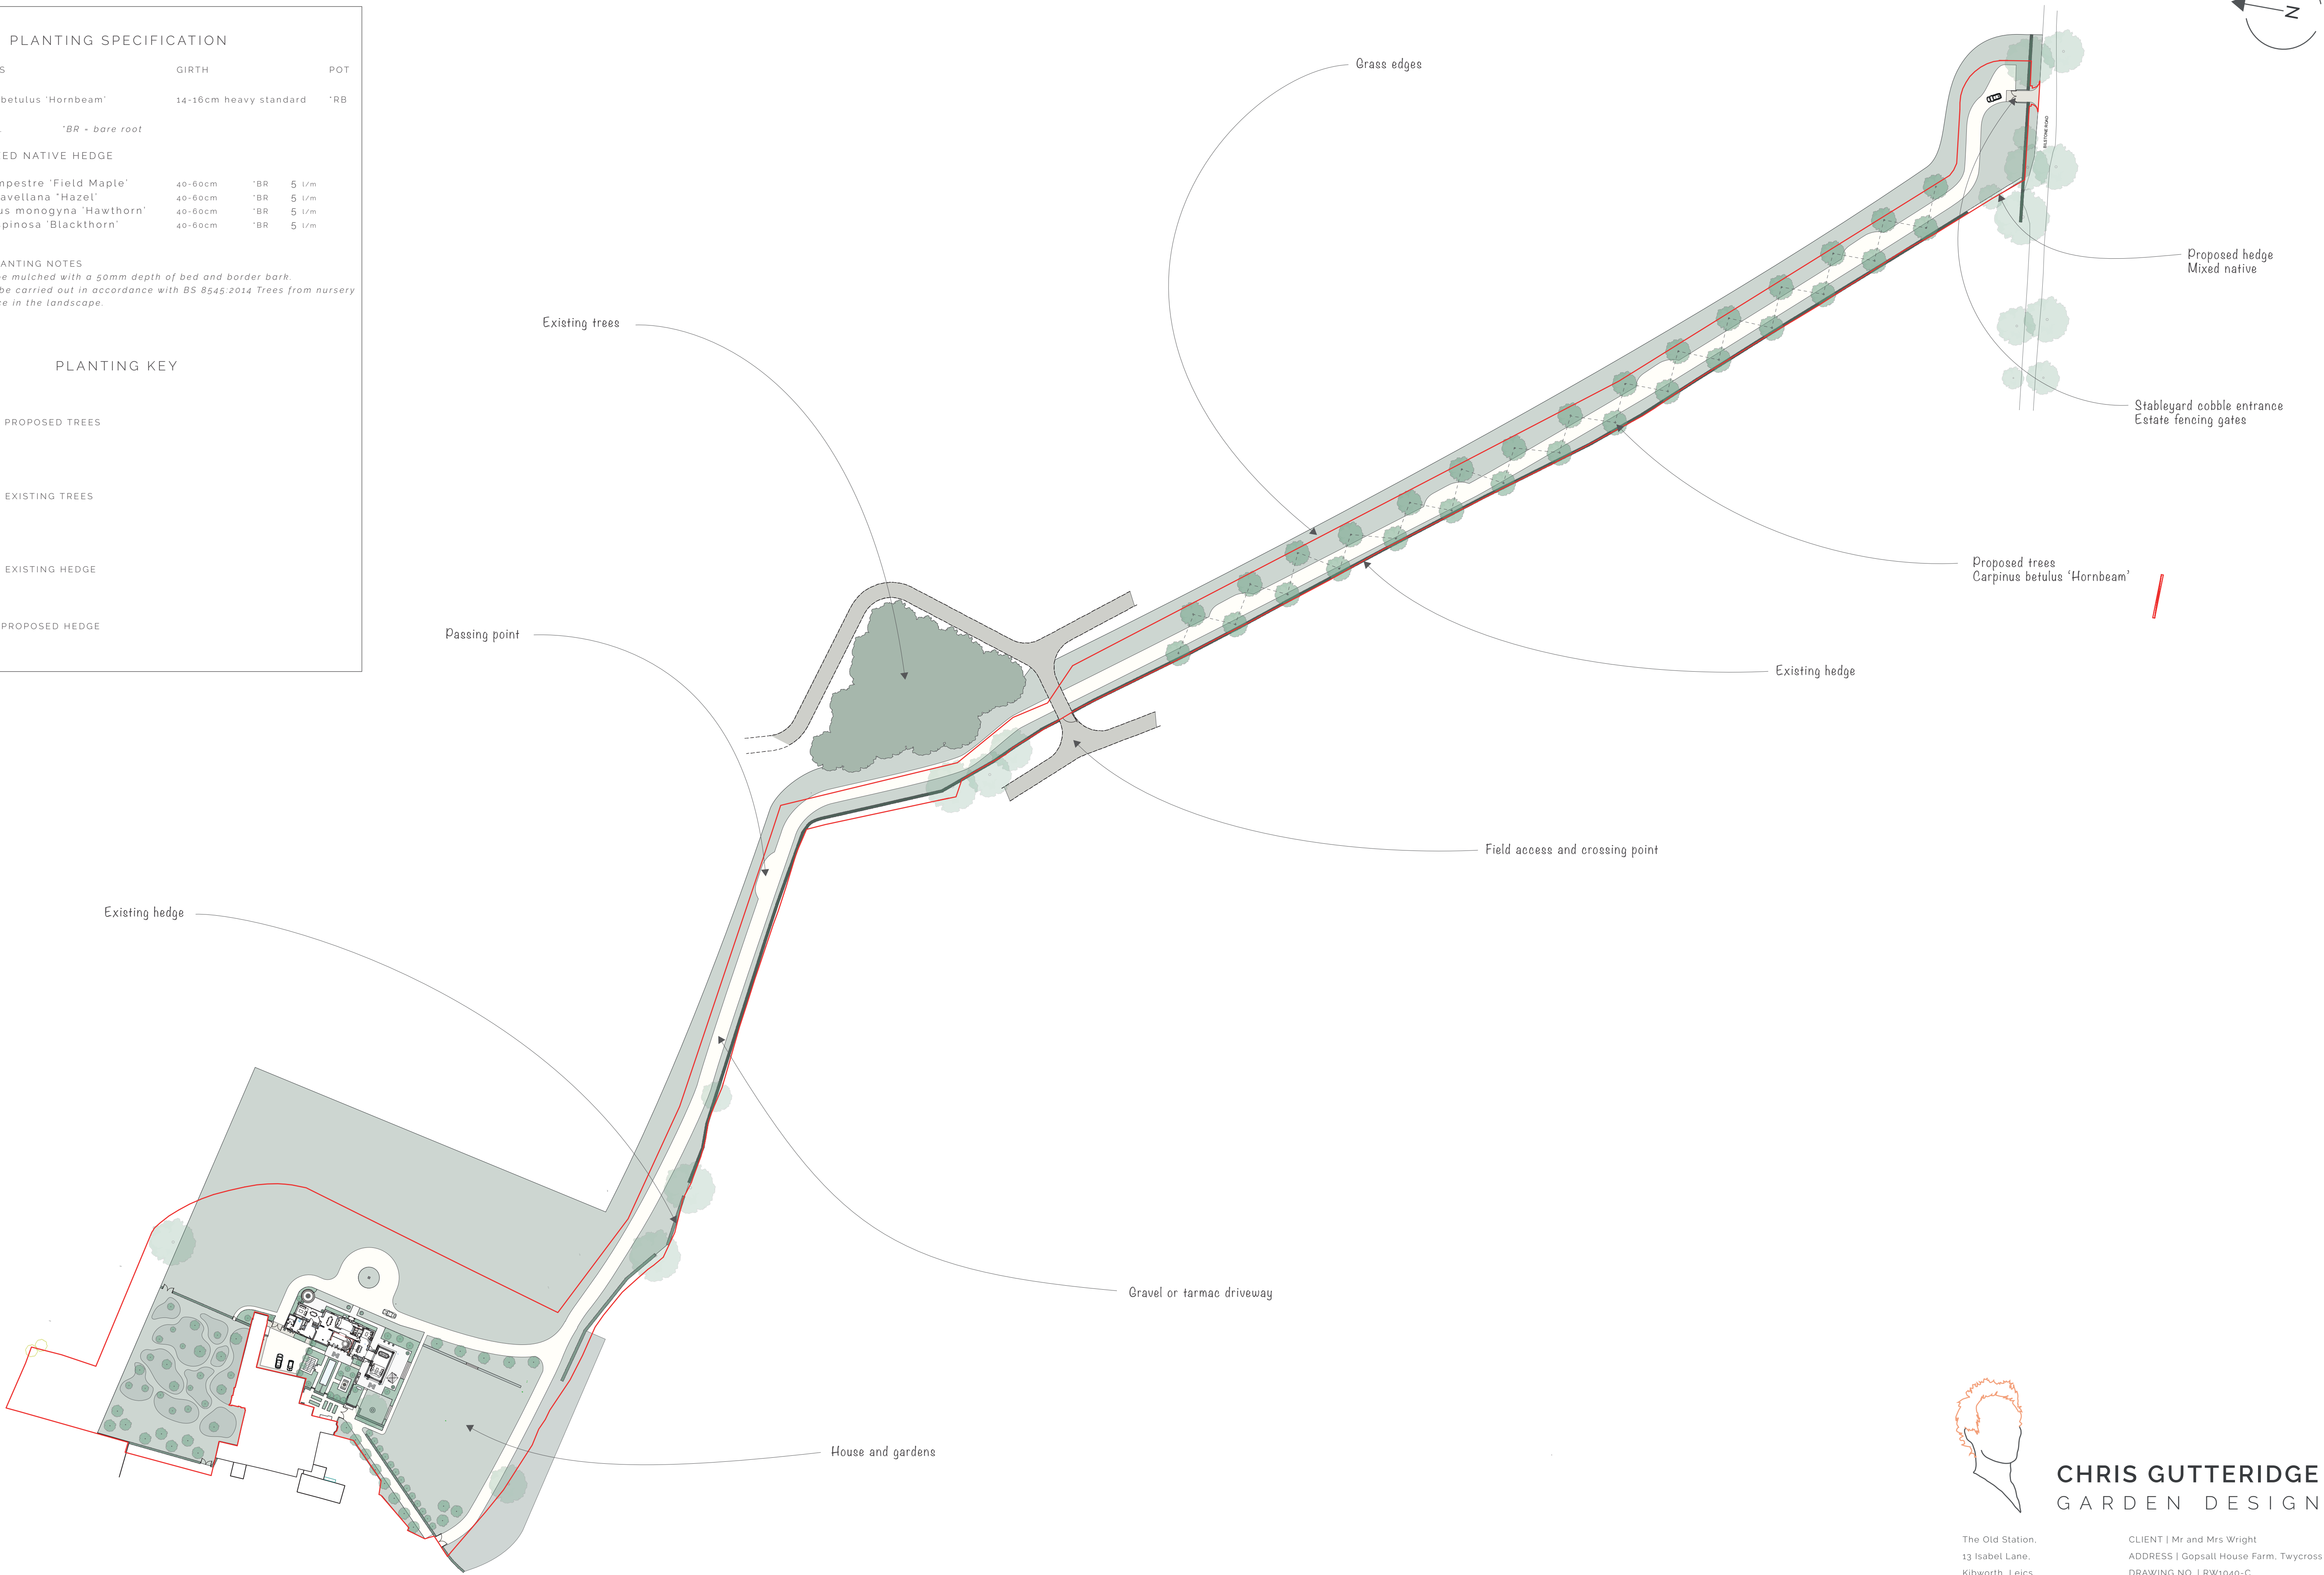

CHRIS GUTTERIDGE
GARDEN DESIGN

The Old Station,
13 Isabel Lane,
Kibworth, Leics.
LE8 0QG

0116 2701 342
www.chrisgutteridge.co.uk

CLIENT | Mr and Mrs Wright
ADDRESS | Gopsall House Farm, Twycross
DRAWING NO. | RW1040-C
SCALE | 1:1000 @ A1
DATE | July 2026

DO NOT SCALE FROM THIS DRAWING

