SIDE VIEW

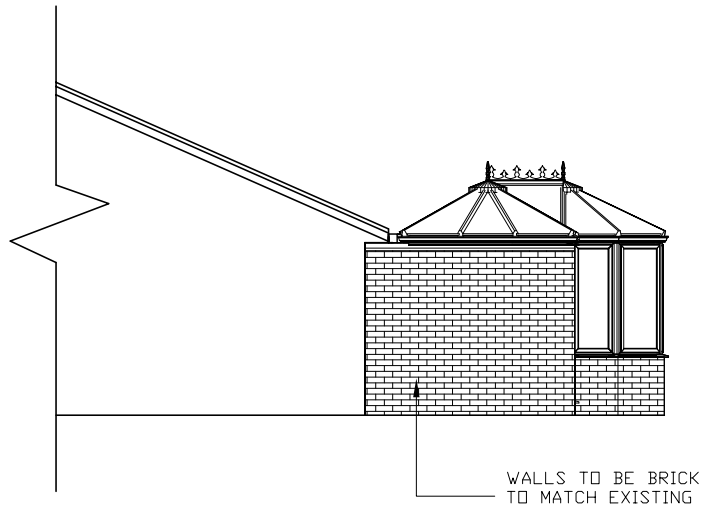

REAR VIEW

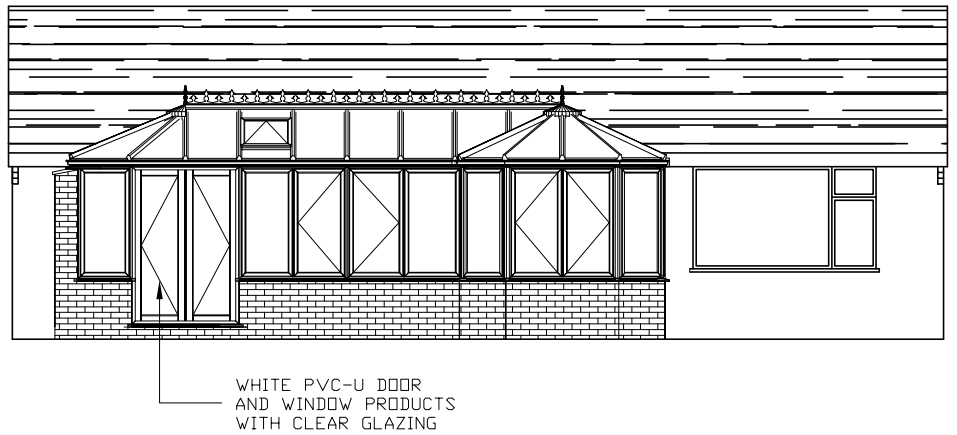

SIDE VIEW

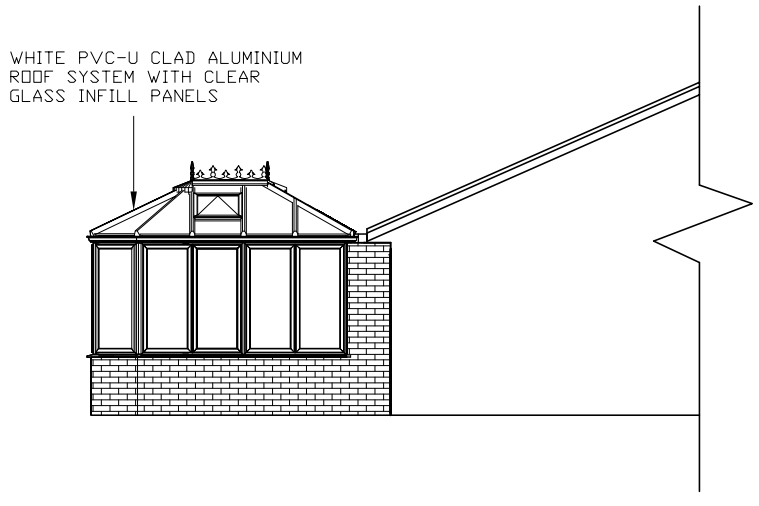

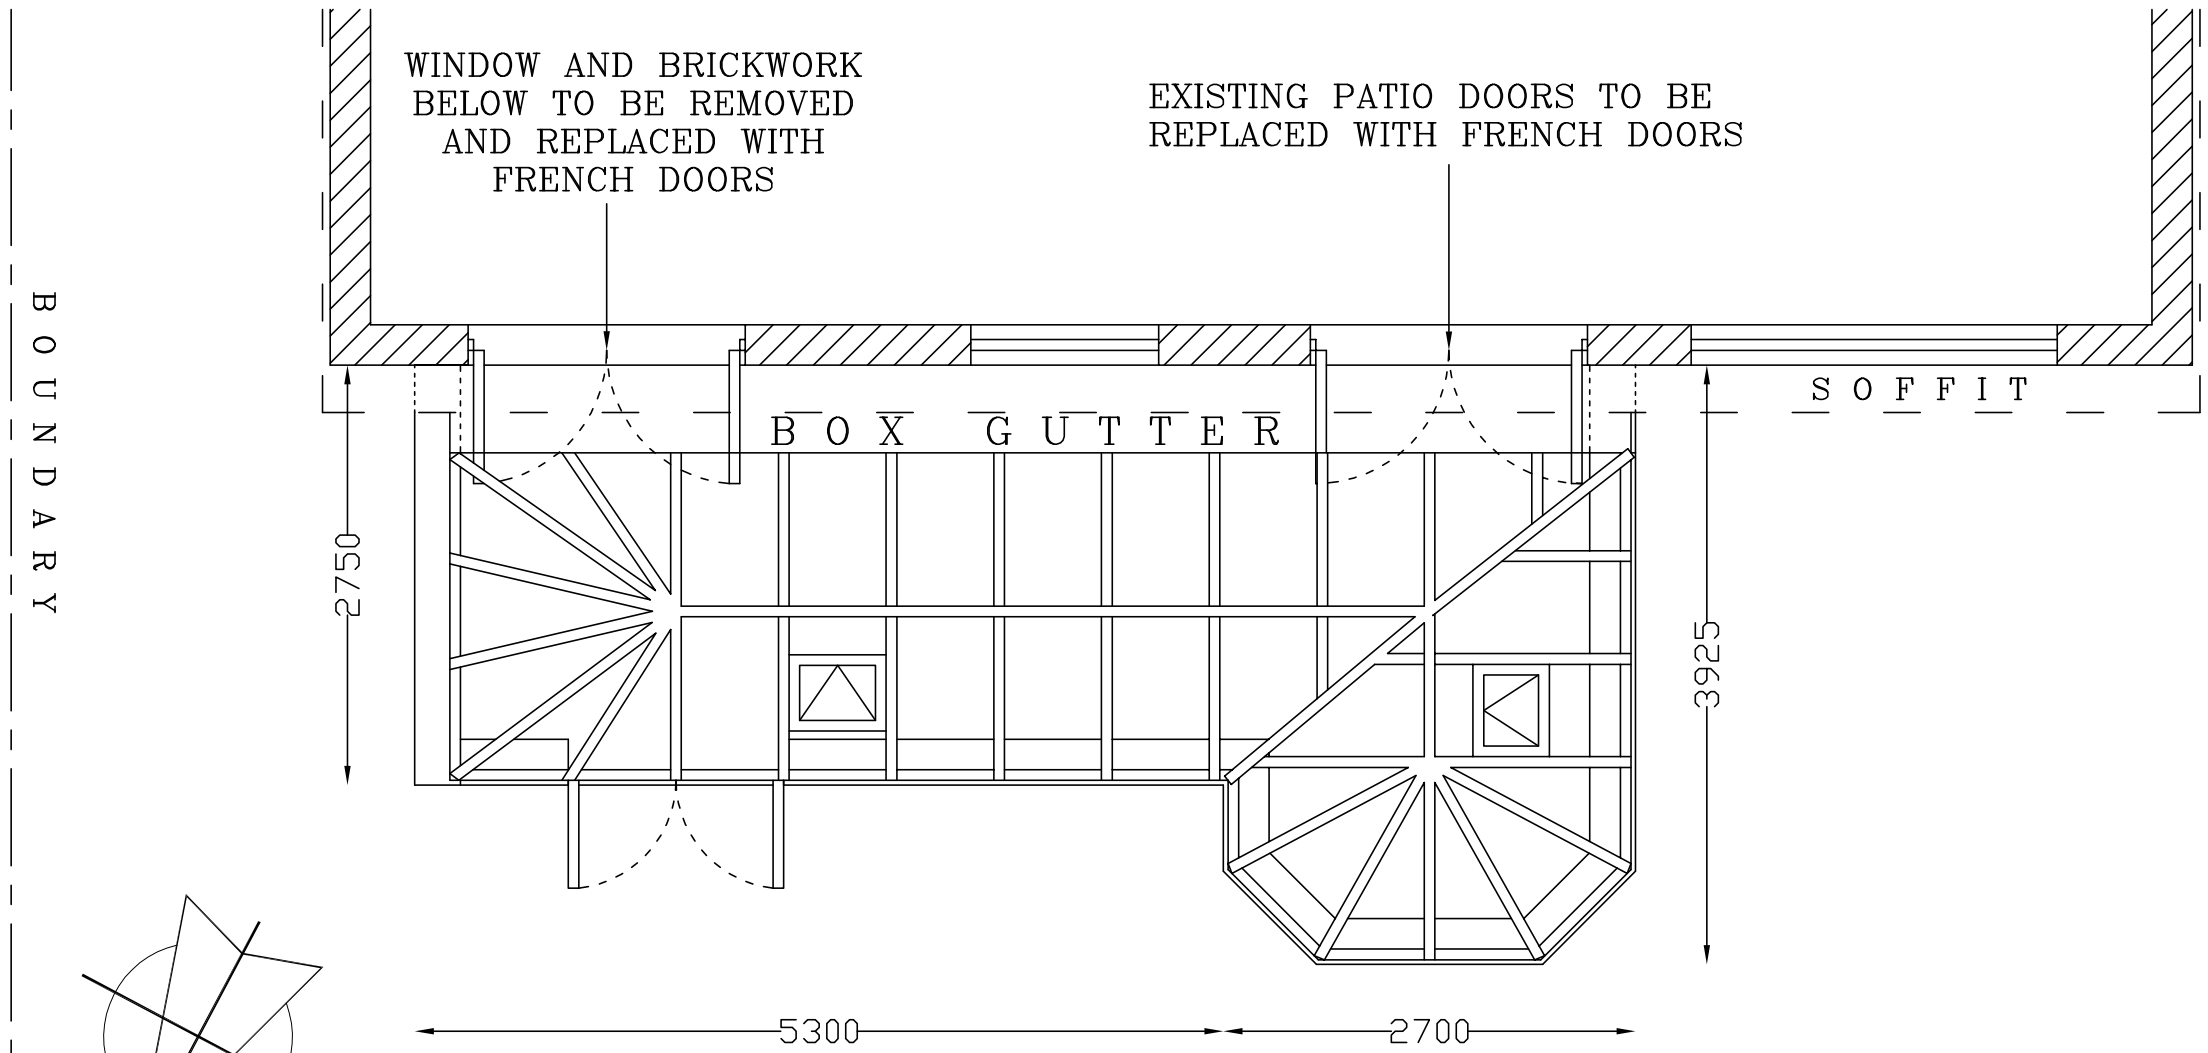

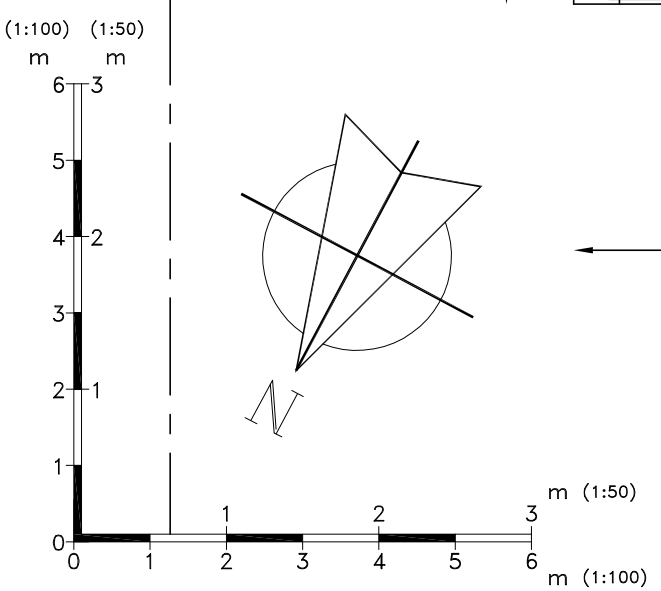

PROPOSED

Drawing No: 3809/01	**Pag Ref No:** EM0514AN
Title: HILL 24 LUPIN CLOSE BURBAGE HINCKLEY LEICESTERSHIRE LE10 2UJ	**Drawn:** A. ARUNDALE **Scale:** 1:100 / 1:50

EVEREST CONSERVATORIES

UNIT 7
NORTH ORBITAL COMMERCIAL PARK,
NAPSBURY LANE,
ST ALBANS
AL1 1XB

Date: 18/06/2009