



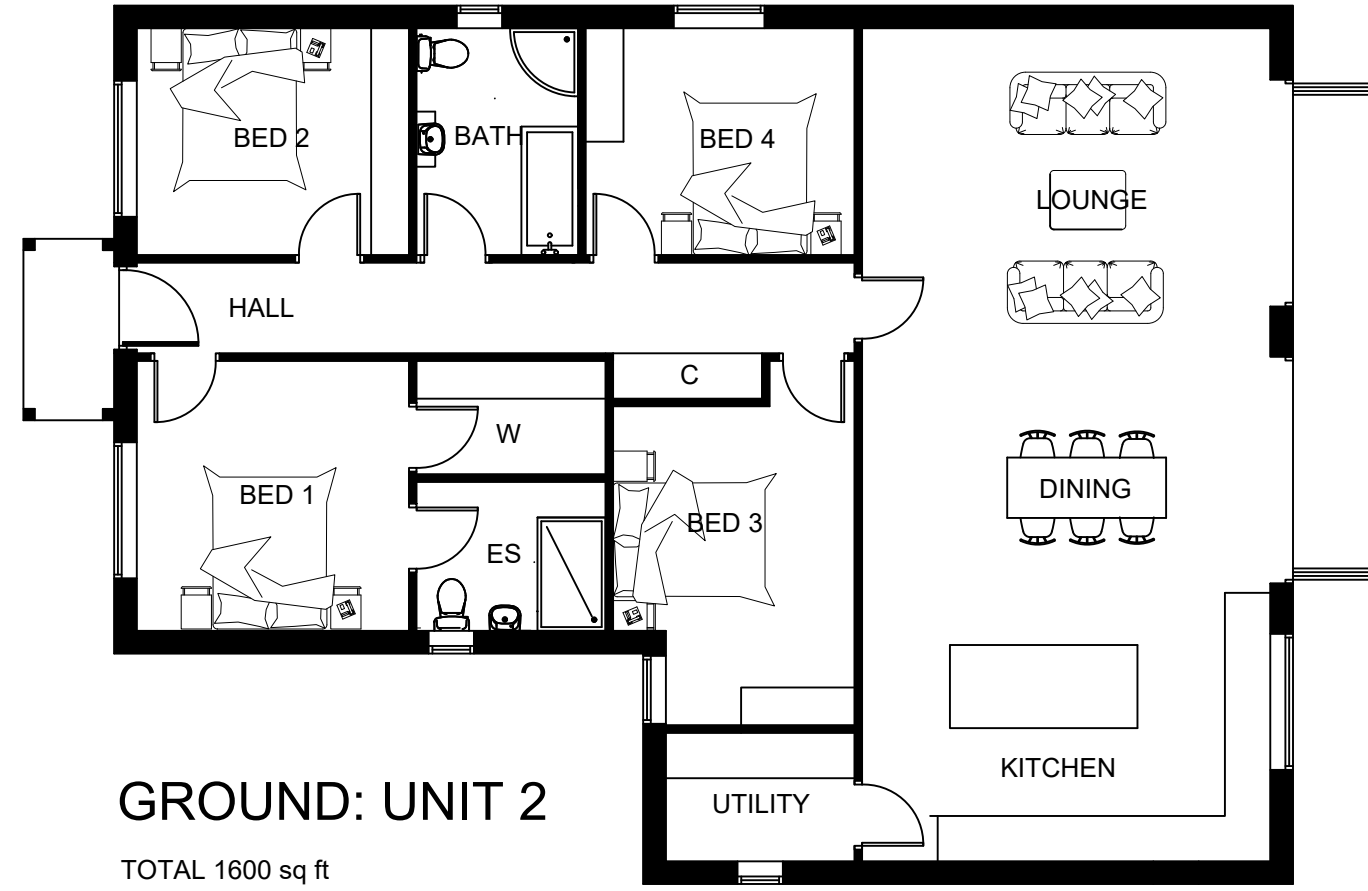

GROUND: UNIT 2
TOTAL 1600 sq ft

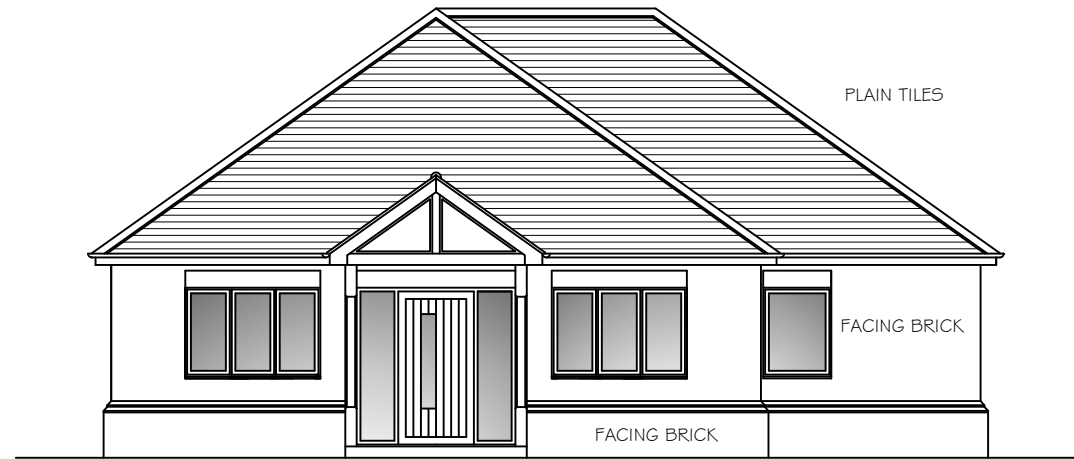


FRONT




SIDE




REAR

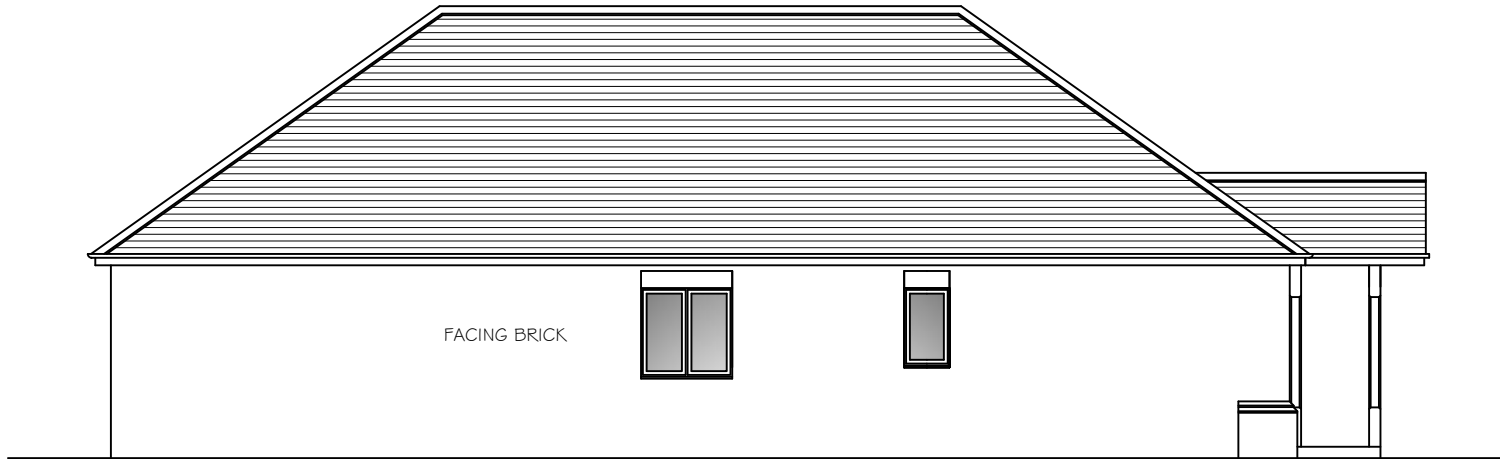


SIDE

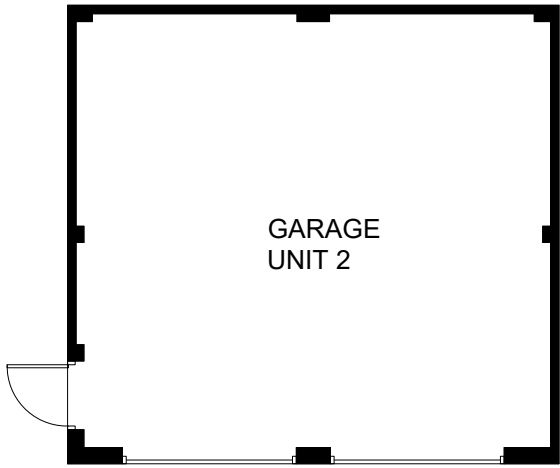


PLAN

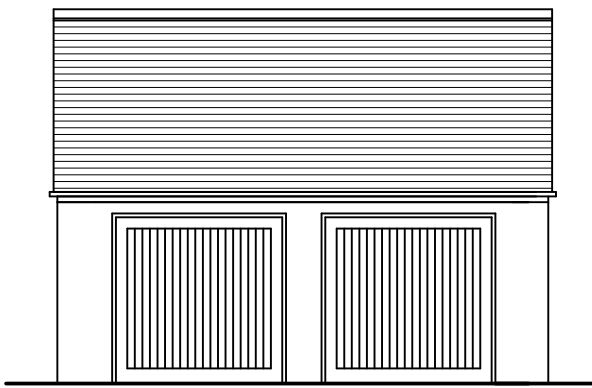


FRONT

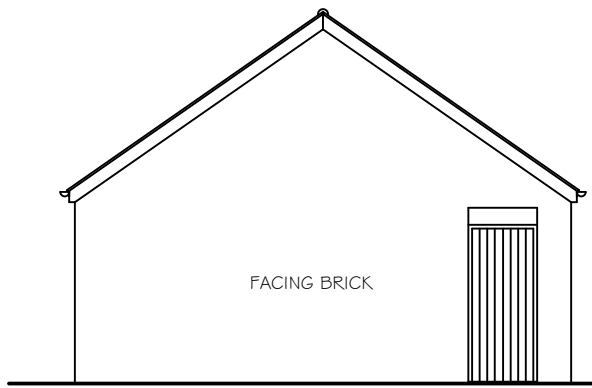

SIDE

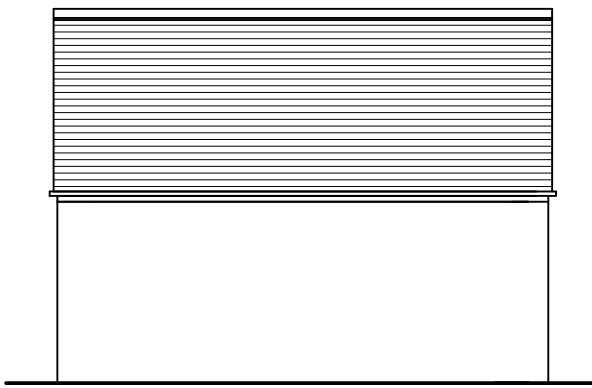

REAR

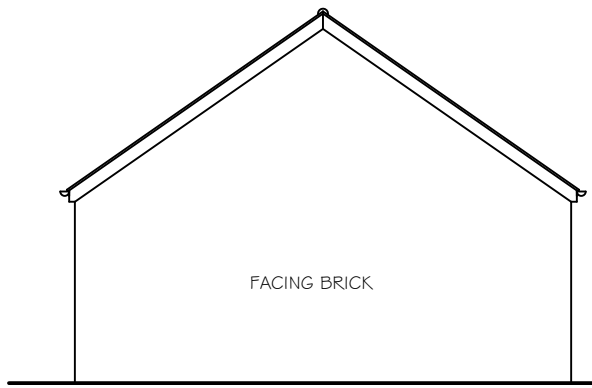

SIDE