


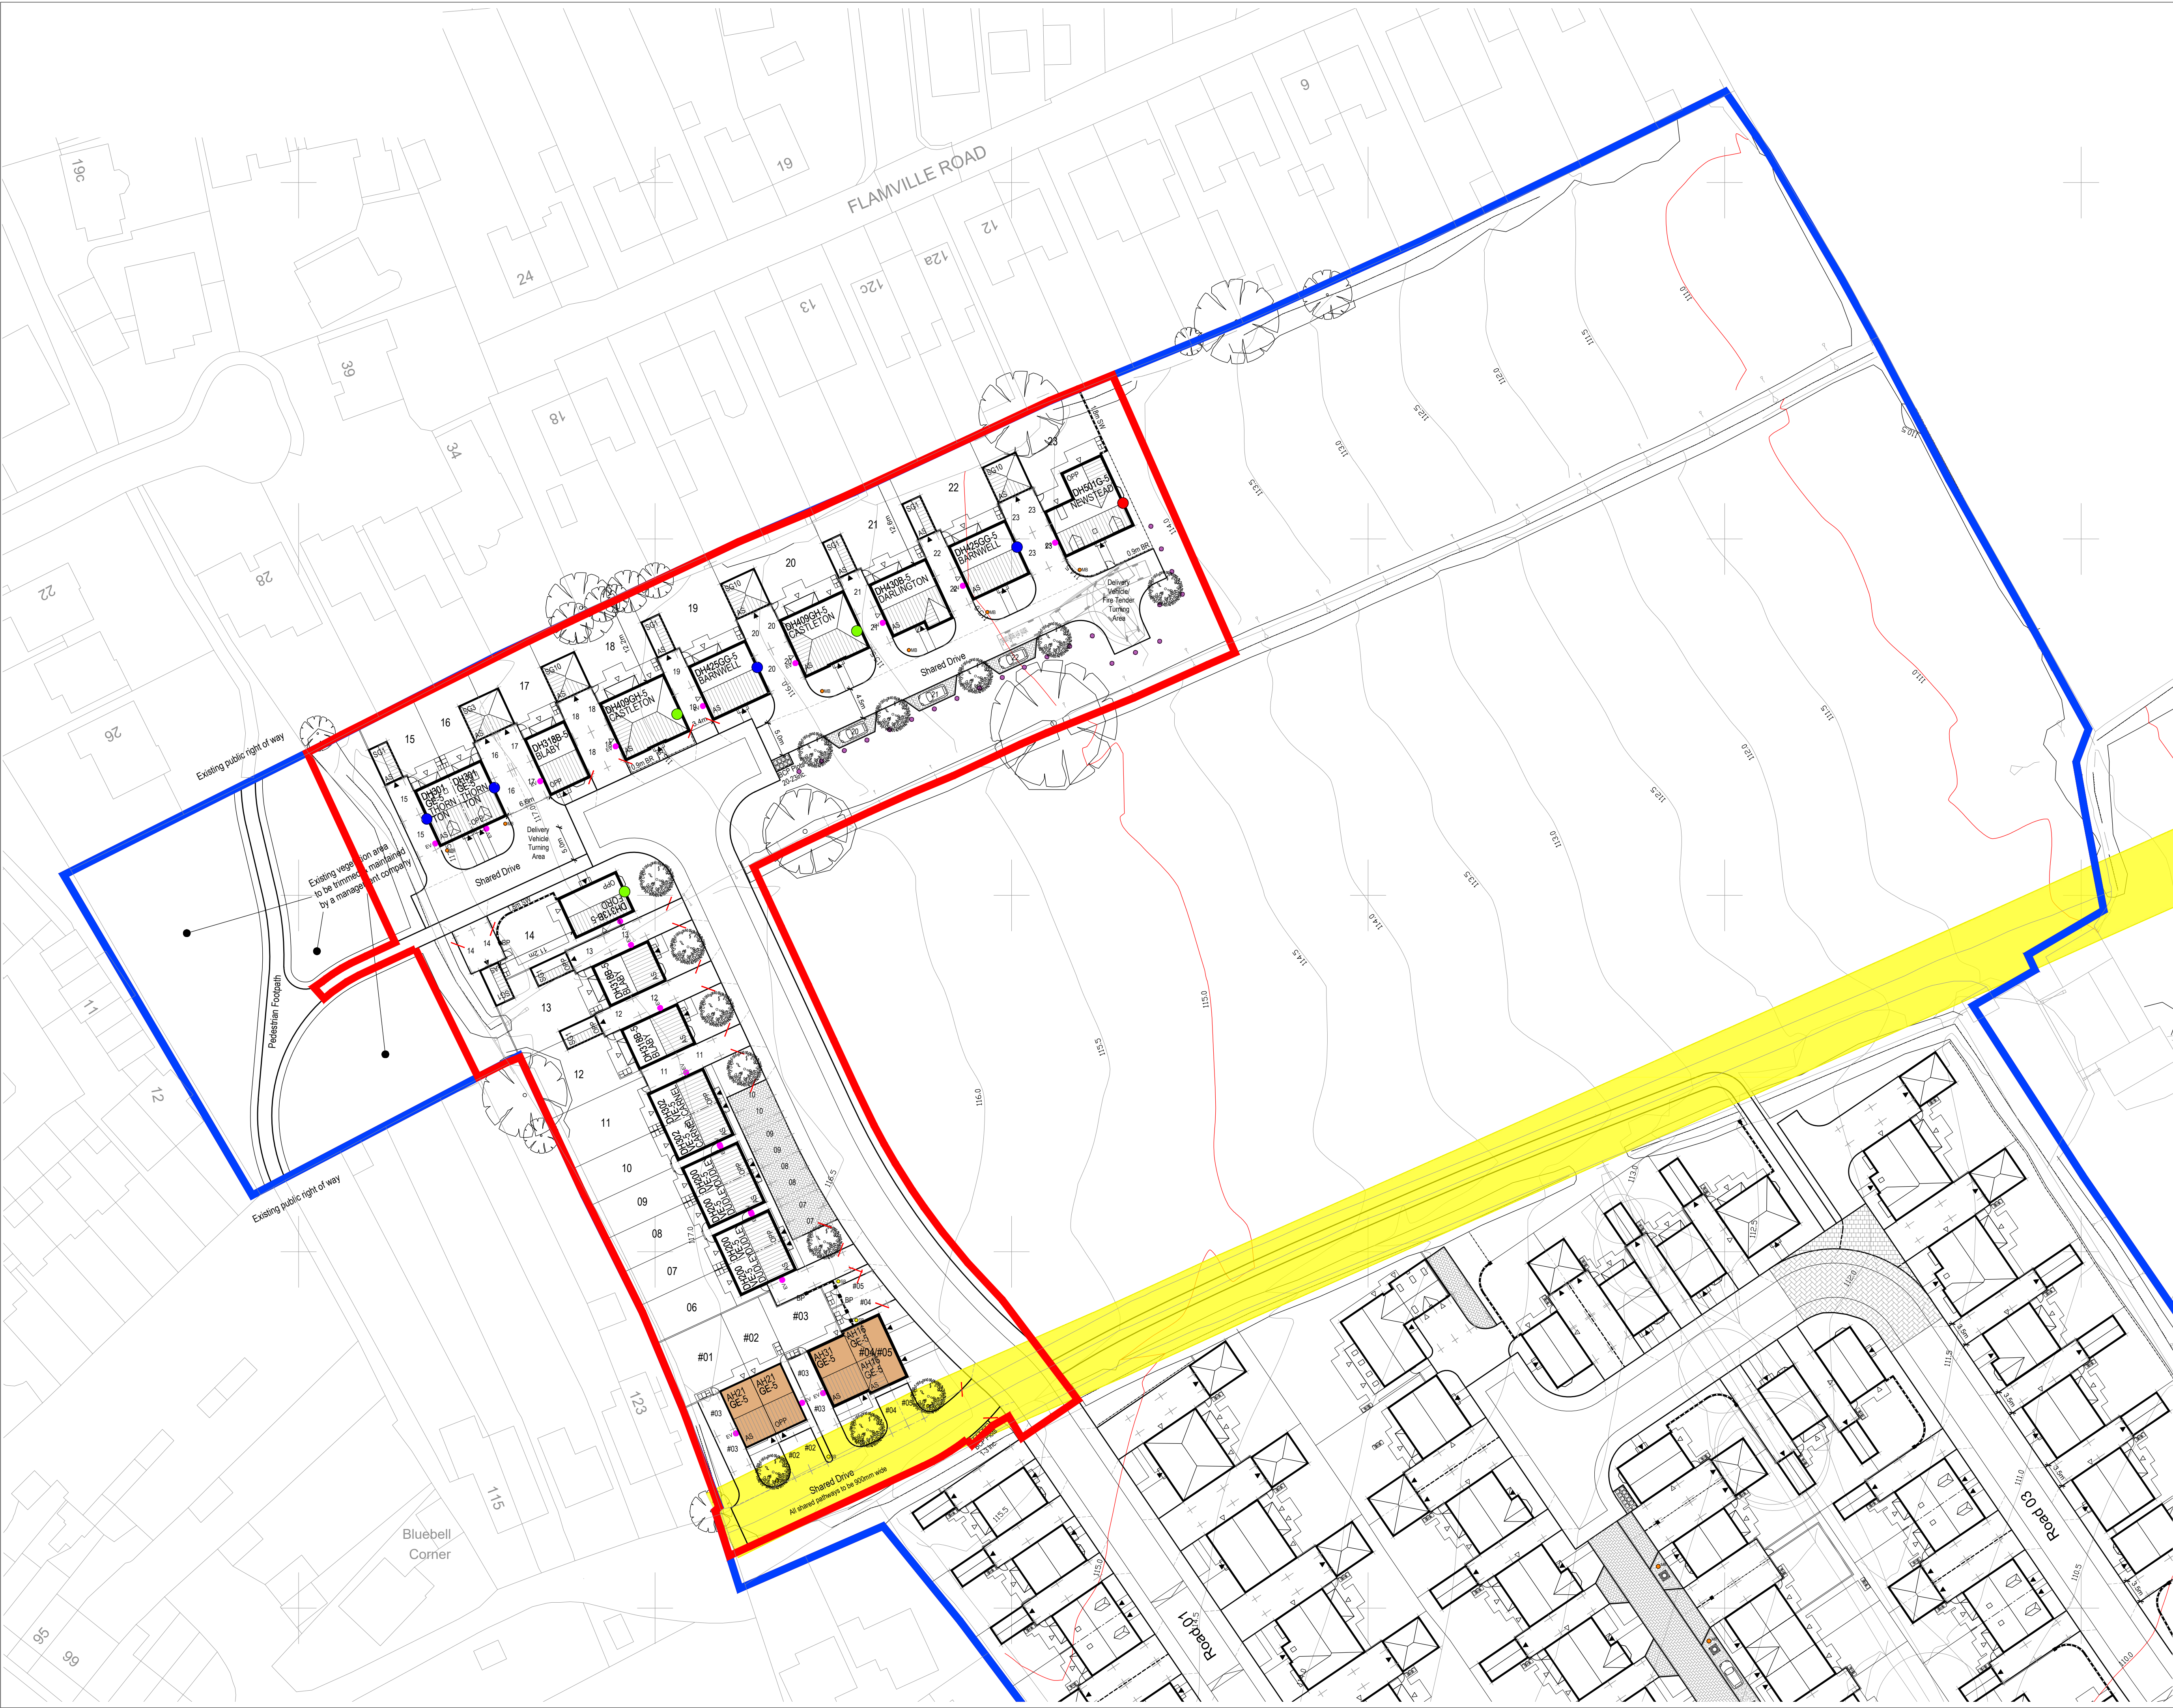

House Type Schedule:

Housetype	No. of Bedrooms	No.
PRIVATE:		
2 Bedroom DH200VE-5	2 Bedroom Semi Detached	4
3 Bedroom DH301GE-5	3 Bedroom Semi Detached	2
DH302VE-5	3 Bedroom Semi Detached	2
DH313B-5	3 Bedroom Detached	1
DH318B-5	3 Bedroom Detached	3
4 Bedroom DH409GH-5	4 Bedroom Detached	2
DH425GG-5	4 Bedroom Detached	2
DH430B-5	4 Bedroom Detached	1
5 Bedroom DH501G-5	5 Bedroom Detached	1
Sub Total:		18
AFFORDABLE:		
AH16GE-5	1 Bedroom Semi Detached	2
AH21GE-5	2 Bedroom Semi Detached	2
AH31GE-5	3 Bedroom Semi Detached	1
Sub Total:		5
Total:		23

LEGEND -

: Proposed Trees

: Existing Trees/Hedgerow to be Removed

: RPA

: Screen Wall (SW) - 1.8m High.

: Screen Fence (SF) - 1.8m High Close Boarded.

: Indicates standard GRP chimney (Same brick as the house)

: Indicates Standard Chimney Removed

: Indicates Traditional Chimney (Same brick as the house)

: Brick Pier (BP)

: Bin Collection Points.

: 2m Vis Splays

: Affordable Rent

: Key Buildings

: EV Charger

: Mains Lit Bollard

: Solar Bollard

: Proposed Site Boundary

: Easement

P01

Submitted for planning.

04.03.2024

Rev

Description

Date

DAVIDSONS

Wilson House, Leicester Road, Ibstock,
Leicestershire. LE67 6HP
T: 01530 261 444 F: 01530 267 101
www.davidsonsgroup.co.uk
E: info@davidsonsgroup.co.uk

Development:

Land East Of Lutterworth Road
Burbage Phase 2

Drawing Ref:

Planning Layout

Drawing Status:

Planning

Drawn:

HK

Checked:

MS

Date:

Feb 2024

Scale:

1:500

Signed Off:

PW

Rev:

P01

Job Ref:

BURB_101