


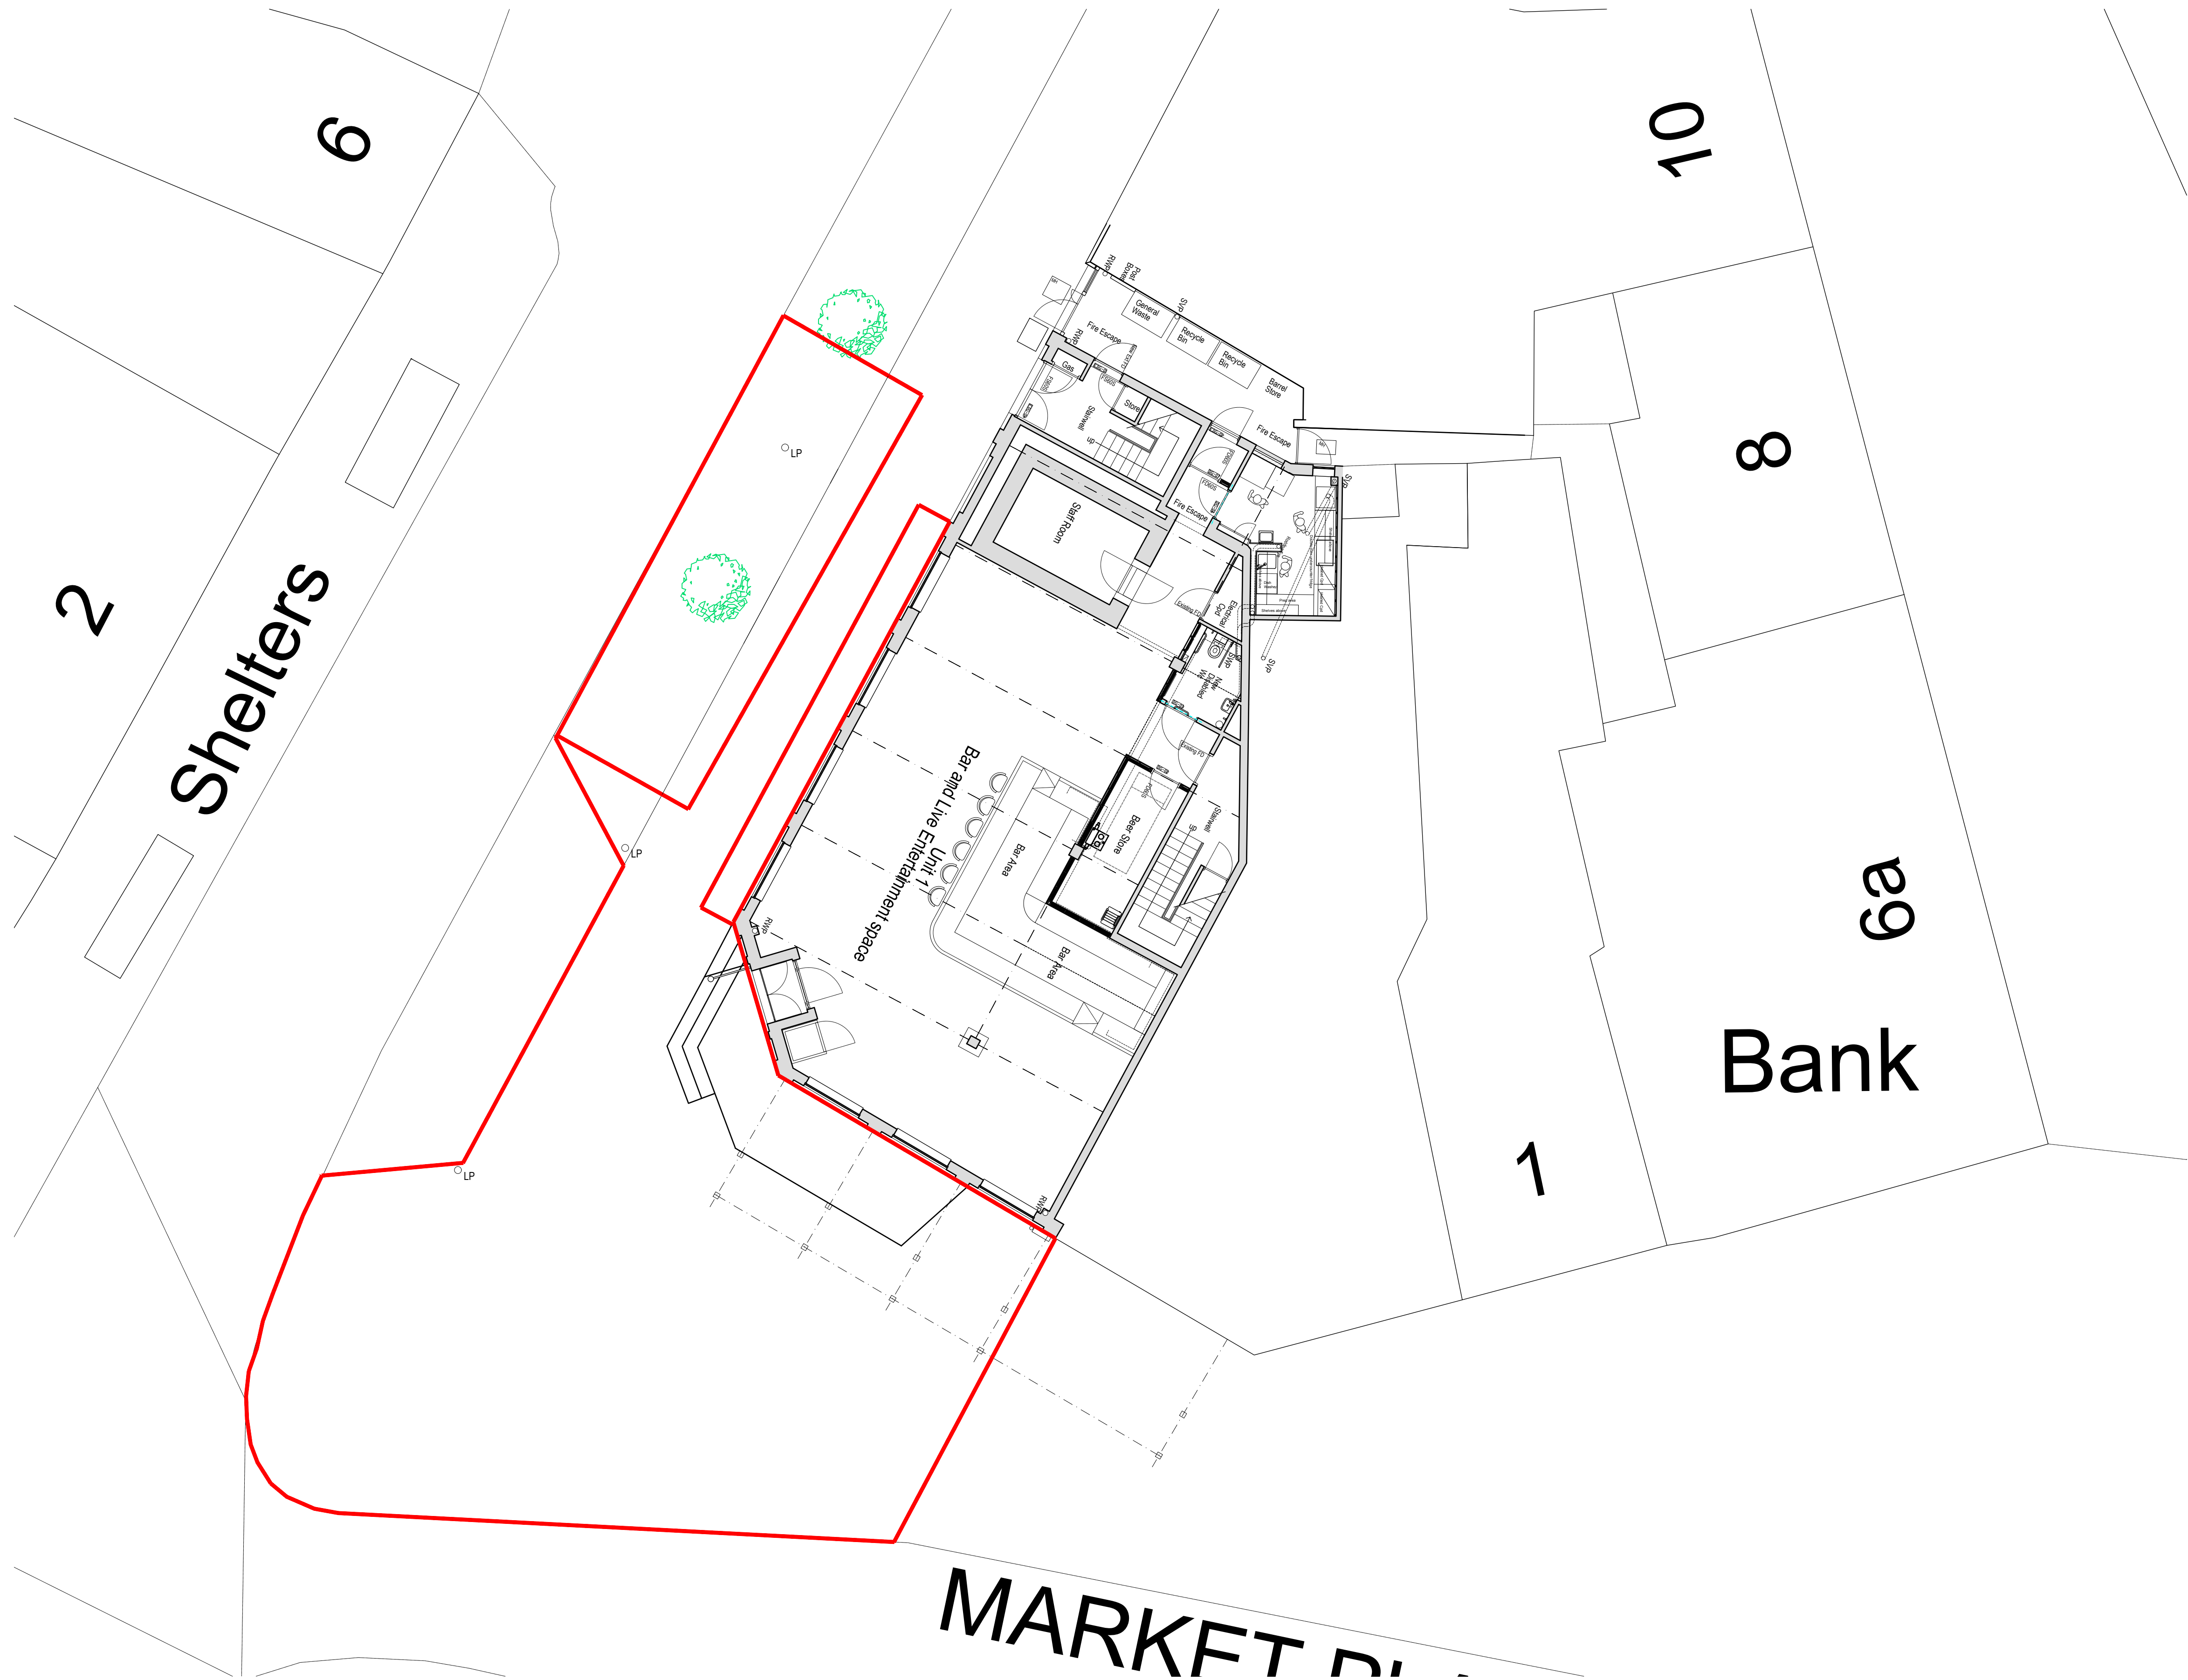

1
PL_901

Block Plan - 1:50

NOTE: UNLESS INDICATED, THIS DRAWING IS FOR INFORMATION ONLY. DO NOT SCALE. USE FIGURED DIMENSIONS ONLY. ALL DIMENSIONS TO BE CHECKED ON SITE. IF IN DOUBT ASK			REVISION:			NOTES:		
			REV	DATE	NOTE			
PLANNING ISSUE			P1	29.07.24	Issued for Planning Application			
Drawing original size A1								



CLIENT: Insignia Assets Ltd		 BUKIN LETT ARCHITECTURE	PROJECT NAME: The Clarence, Market Place, Hinckley	
			DRAWING TITLE: Block Plan	
DRAWN: P Bukin		BUKIN LETT ARCHITECTURE 20 Gopsall Road, Hinckley LE10 0DY T: +44(0)1822011907 E: paul@bukinlettarchitecture.com	SCALE: 1:100	DATE: July 24
			DRAWING: 22021_PL_901	REV: P1