
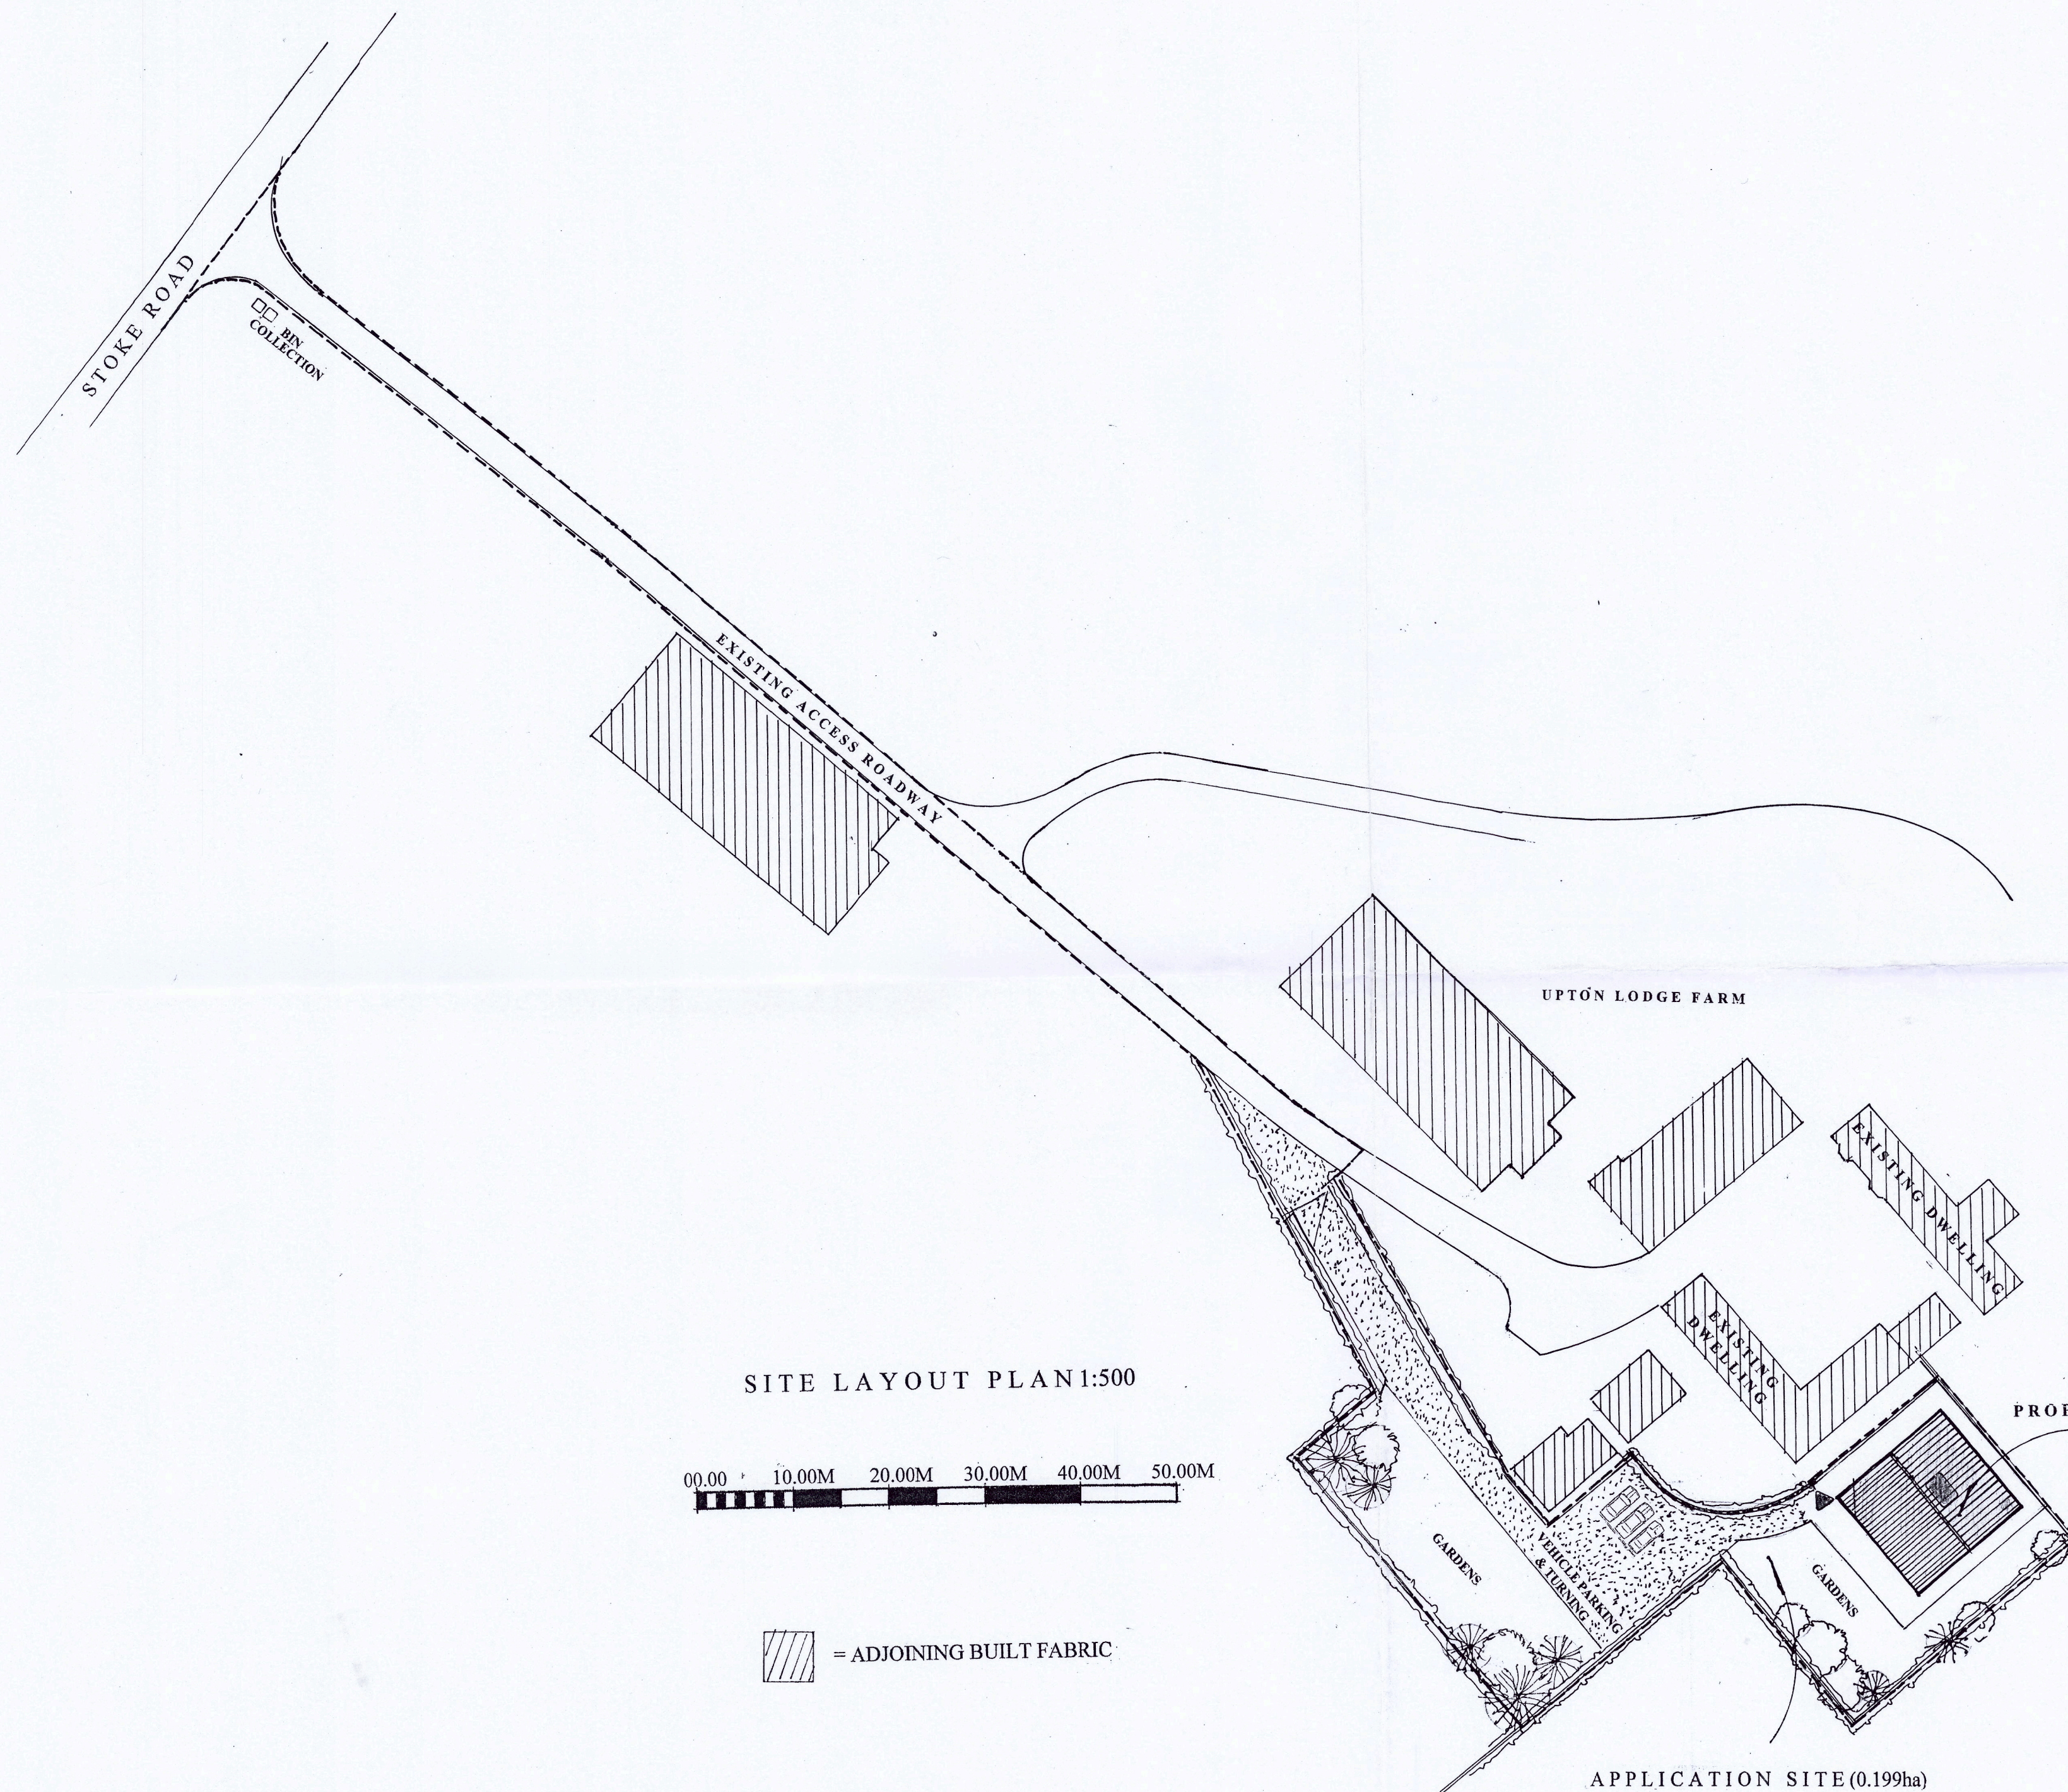


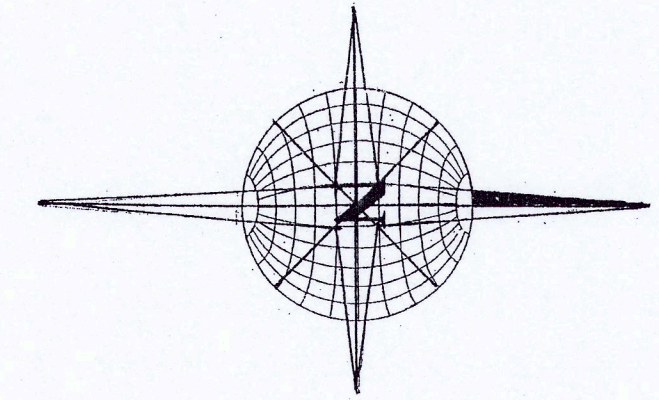

CLIENTS:
Mr & Mrs.M.Parnell.

PROJECT:
Proposed Conversion of a Former
Agricultural Building to Form A
Single Detached Dwellinghouse

DRAWING TITLE:
Proposed Site Layout Plan.

SCALE: 1/50 & 1/100 @ A3.
DATE: September 2026.
DRWG.No: HMD/PD/0640/01.
© Copyright HMD/2026

HOUSEMARTIN
DESIGNS

