

DO NOT SCALE

This drawing is the copyright protected intellectual property of Diamond Wood & Shaw Limited and is not to be used or reproduced in any way without our written permission.

NOTES

1. THIS DRAWING IS TO BE READ IN CONJUNCTION WITH ALL OTHER DWS DRAWINGS, CALCULATIONS, REPORTS AND SPECIFICATIONS (WHERE APPLICABLE) AND, ALL OTHER RELEVANT ENGINEERS, ARCHITECTS & SPECIALIST DESIGN DETAILS.

2. STANDARD NOTES & DETAILS:

Refer to drawing number 0-170 onwards for standard notes - CIVIL

Refer to drawing number 0-180 onwards for standard details - CIVIL

SCALE BAR TEST


1:100

6m @ 1:100

1:100

All dimensions to be verified by accurate site measurement prior to commencing work or ordering materials.

KEY

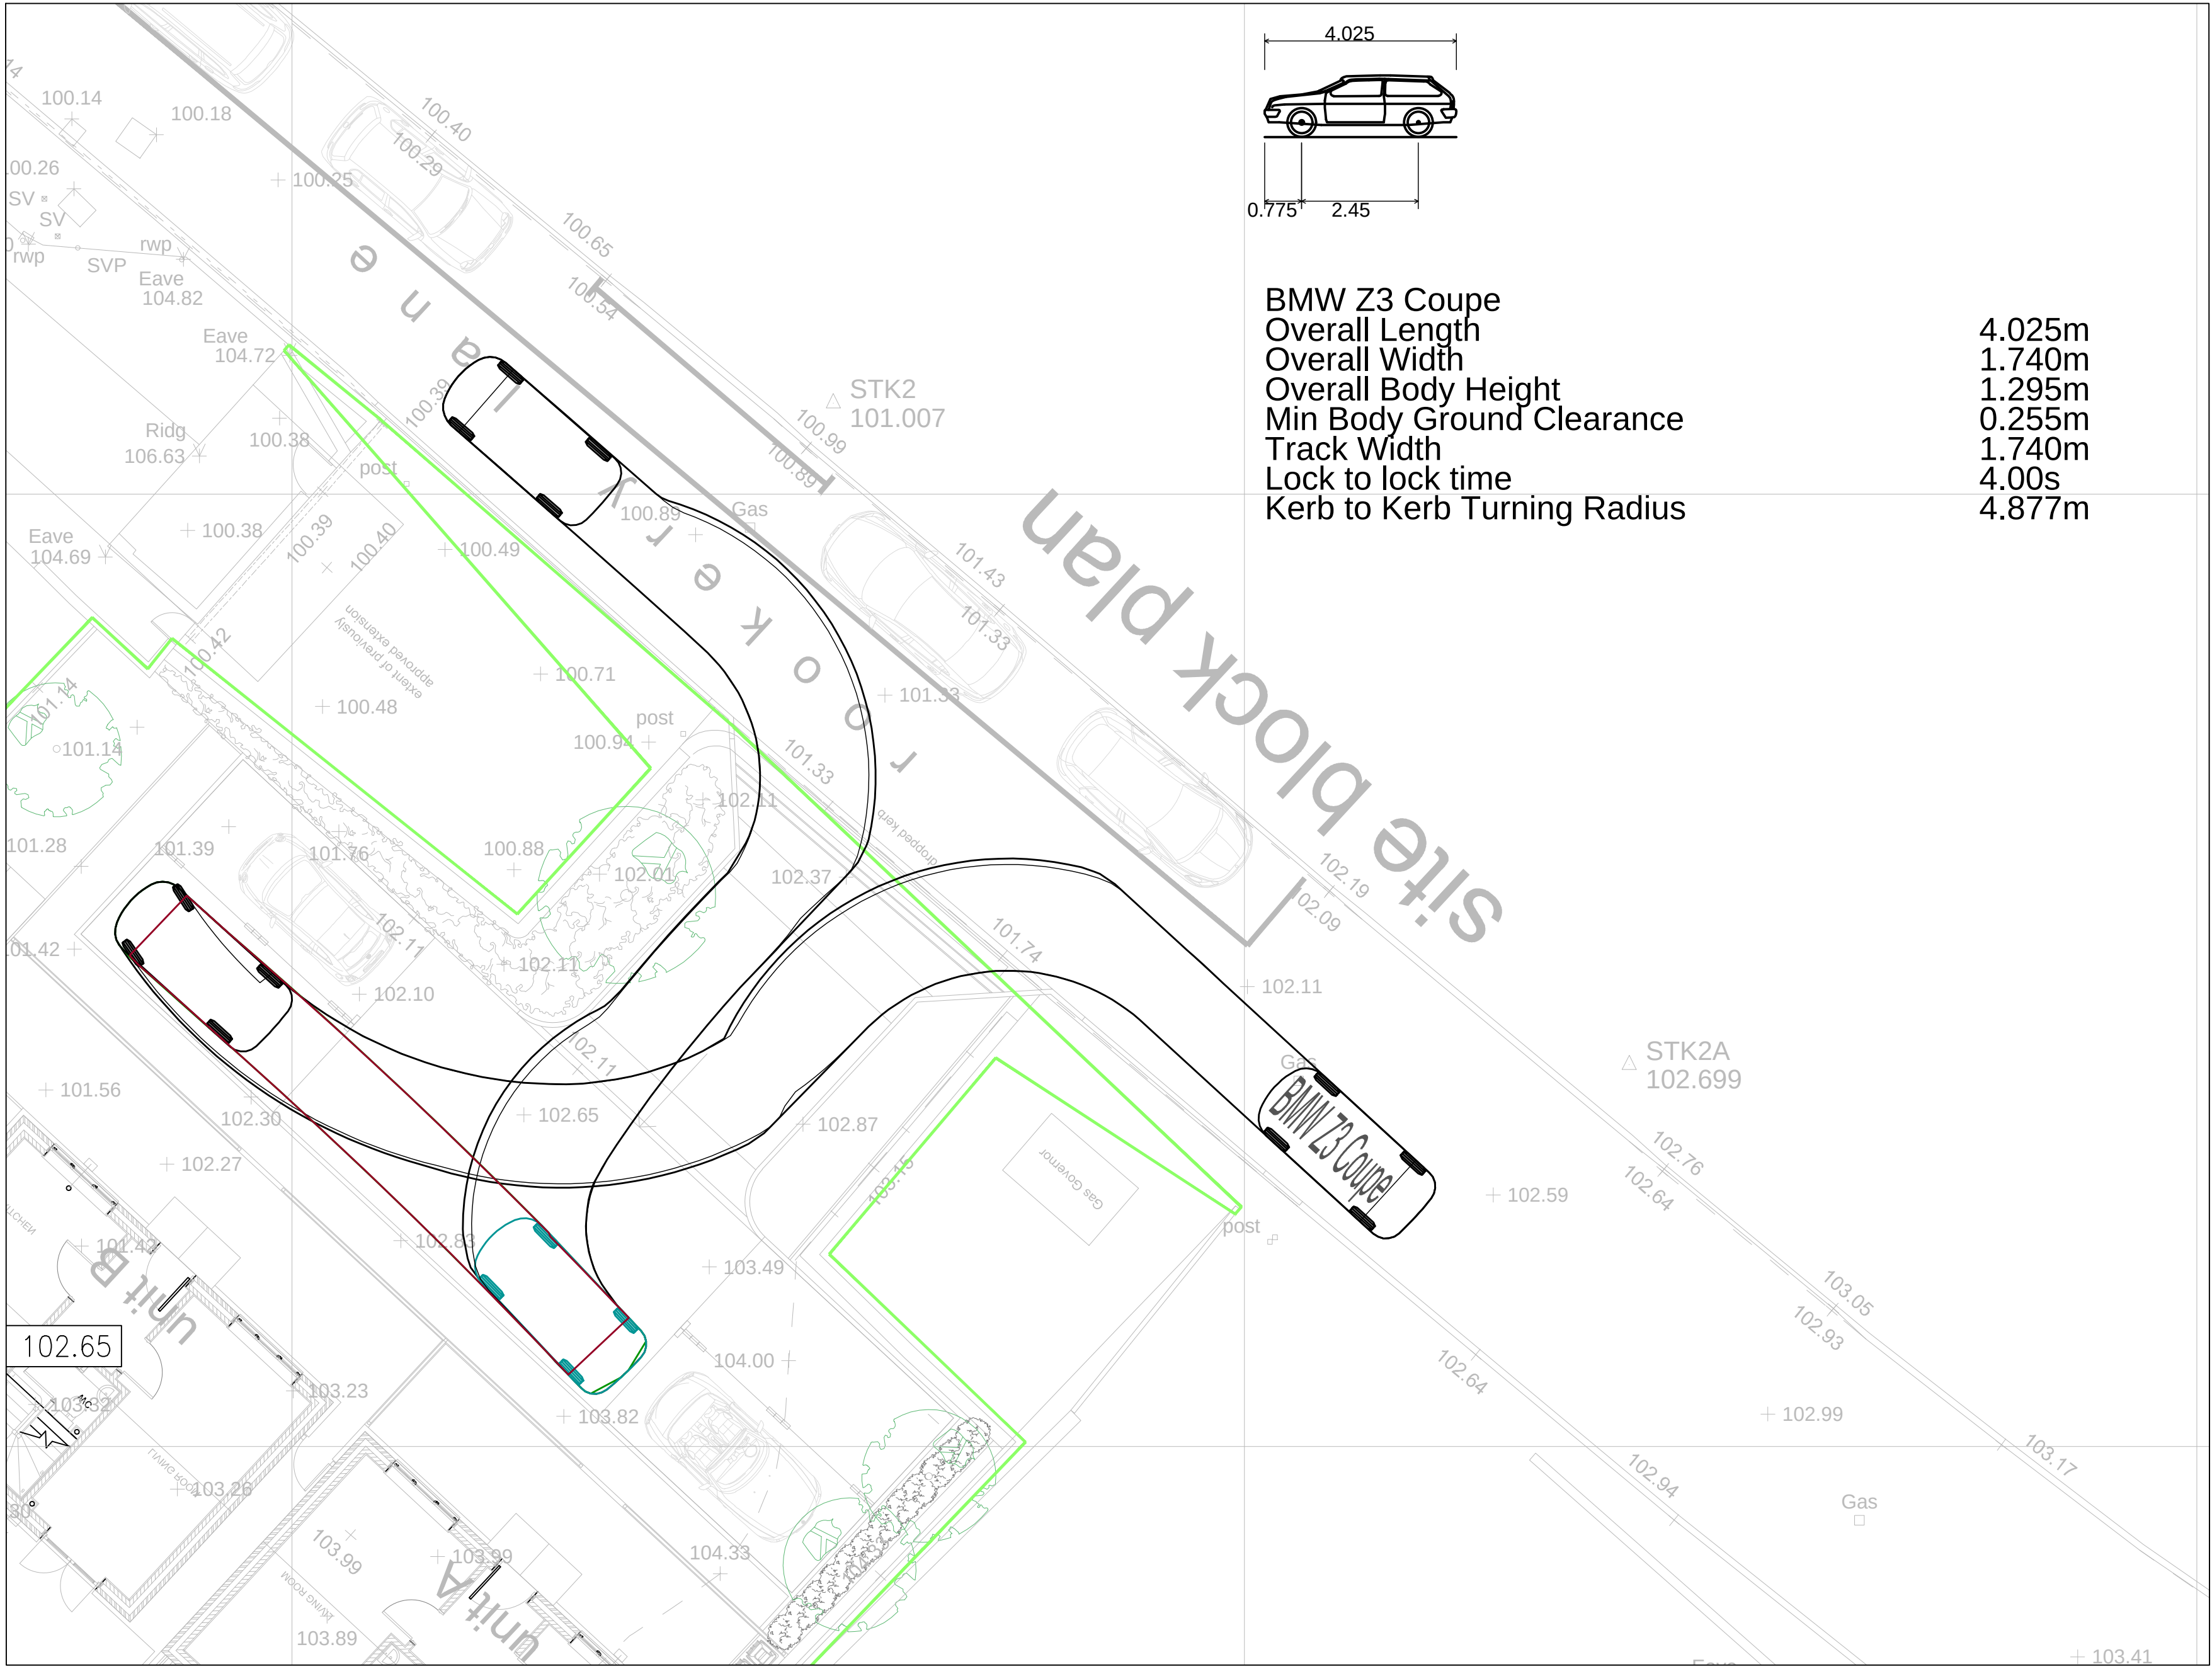

S184 Swept Path
Scale 1:100

Issue

P1

First issue

19.06.25

DW

Ref

Revision

Date

By

Issue

PRELIMINARY



DWS

Consulting Engineers

Diamond Wood & Shaw Limited

The Old School • Blaby Road • Enderby • Leicester • LE19 4AR

Tel: 0115 284 8888 • Email: mail@dws.co.uk

Project Title

19-21 RATBY ROAD
GROBY

Drawn

DW

Engineer

DW

Checked

BP

Scale at

1:100 @ A1

Date

JUN 2025

Drawing Title

SWEPT PATH ANALYSIS

Project No.

24-21616

Drawing No.

0-301

Revision

P1

BIM Code

NOT FOR CONSTRUCTION