
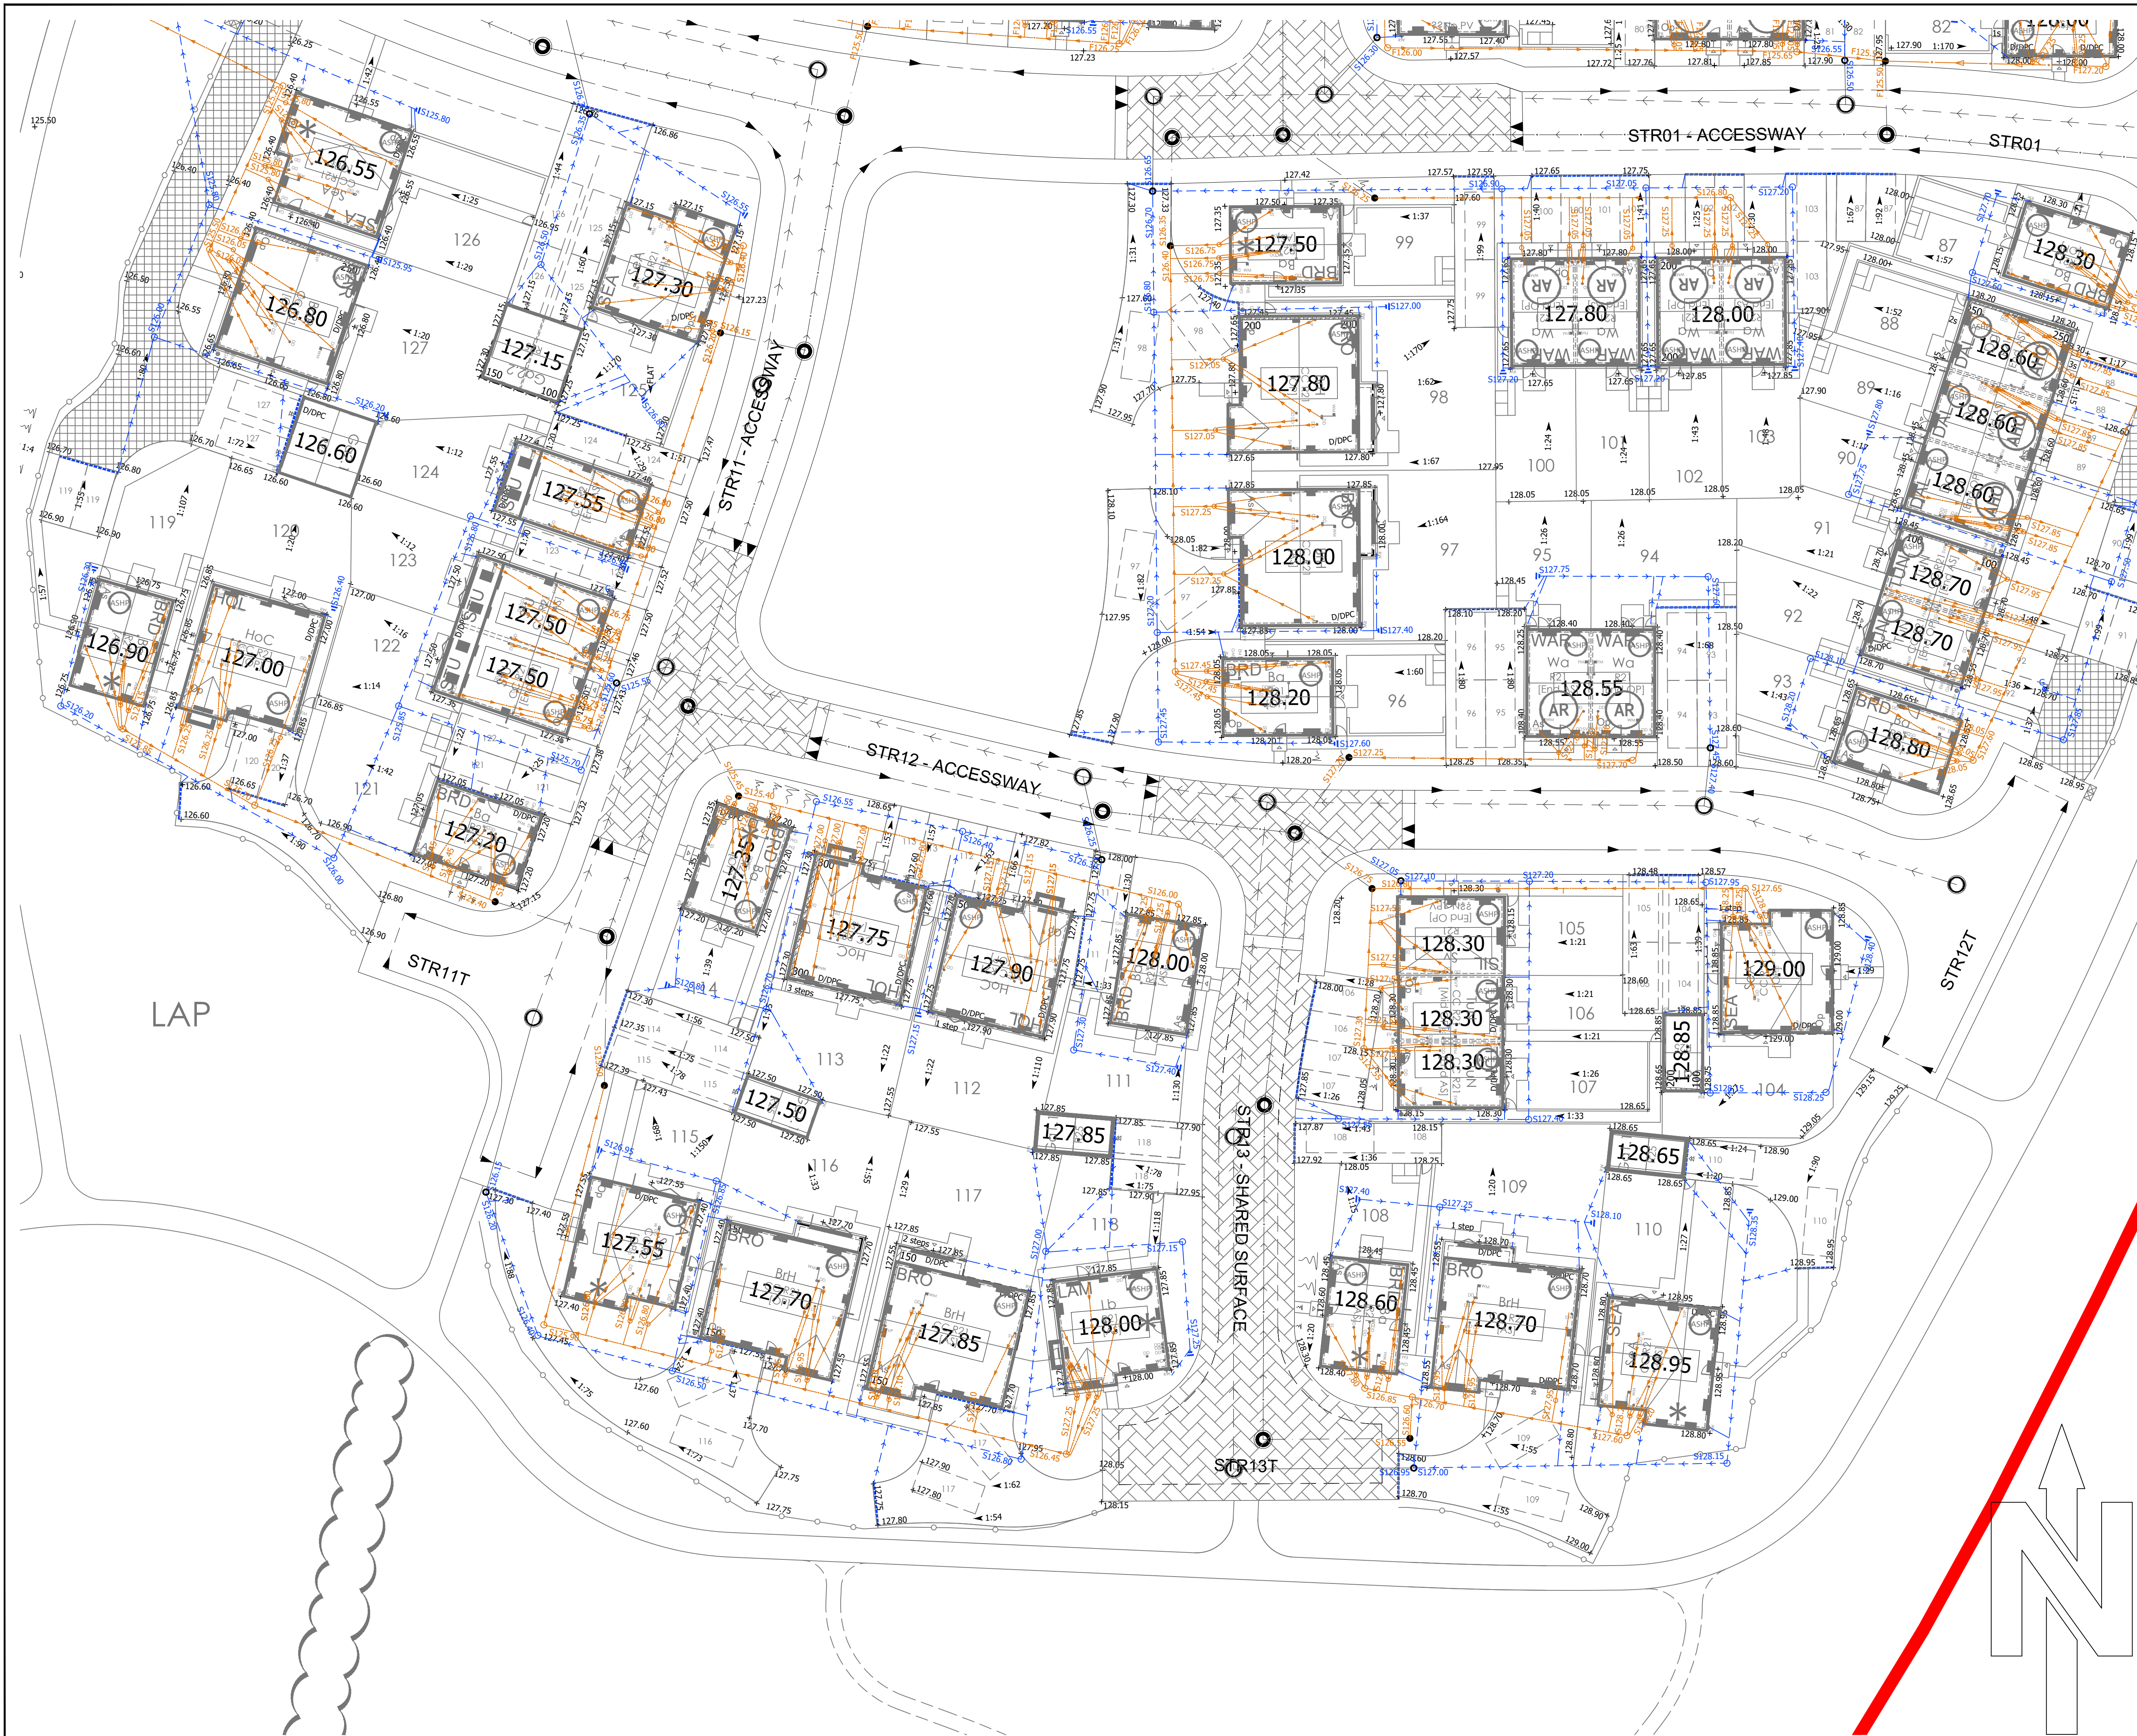


 


1. DO NOT SCALE FROM THIS DRAWING. IF IN DOUBT CONTACT TRAVIS BAKER LIMITED.
2. ALL DIMENSIONS ARE IN METRES UNLESS OTHERWISE NOTED.
3. THIS DRAWING IS TO BE READ IN CONJUNCTION WITH ALL OTHER RELEVANT DRAWINGS RELATING TO THIS PROJECT.
4. ALL DIMENSIONS SHOWN ON THIS DRAWING ARE PRIOR TO CONSTRUCTION. ANY DISCREPANCIES SHOULD BE IMMEDIATELY NOTIFIED IN WRITING TO TRAVIS BAKER LIMITED.
5. THE CONTRACTOR SHALL PRIOR TO CONSTRUCTION CHECK AND VERIFY THAT THE DETAILS SHOWN ON THIS DRAWING ARE FULLY COMPATIBLE WITH ANY ALREADY CONSTRUCTED DIMENSIONS OR LEVELS. ANY DISCREPANCIES TO BE REPORTED IMMEDIATELY IN WRITING TO TRAVIS BAKER LIMITED.
6. THIS DRAWING HAS BEEN PREPARED FOR THE EXCLUSIVE USE OF THE COMMISSIONING PARTY. IT IS NOT TO BE REPRODUCED OR COPIED BY THE CONTRACTOR OR ANY OTHER PARTY. MAY OR USE OR RELY ON ITS CONTENTS. NO LIABILITY IS ACCEPTED BY TRAVIS BAKER LIMITED FOR ANY USE OF THIS DRAWING OTHER THAN FOR THE PURPOSE FOR WHICH IT WAS ORIGINALLY PREPARED.
7. IT SHOULD BE NOTED THAT THIS DRAWING MAY INCLUDE DATA PROVIDED BY THIRD PARTIES. NO LIABILITY IS ACCEPTED BY TRAVIS BAKER LIMITED AS TO THE ACCURACY OF THIS DATA.
8. THIS DRAWING SHALL NOT BE REPRODUCED IN ANY WAY WITHOUT THE WRITTEN PERMISSION OF TRAVIS BAKER LIMITED.

KEY

-  PRIVATE STORM DRAINAGE
 PRIVATE FOUL DRAINAGE
 PROPOSED S104 FOUL SEWER
 PROPOSED S104 SURFACE WATER SEWER
 PROPOSED SURFACE WATER LATERAL
 PROPOSED FOUL WATER LATERAL
 ACO DRAINAGE
 PRIVATE GULLY

C	PRIVATE DRAINAGE UPDATED BASED ON THE COMMENTS GIVEN.	28.07.25	NE	TW
B	UPDATED RWP POSITIONS ACCORDING TO MARK UPS.	16.04.25	CL	TW
A	PRIVATE DRAINAGE UPDATED TO SUIT LATEST SITE LAYOUT	14.03.25	NE	TW
REV	DESCRIPTION	DATE	BY	AUTH

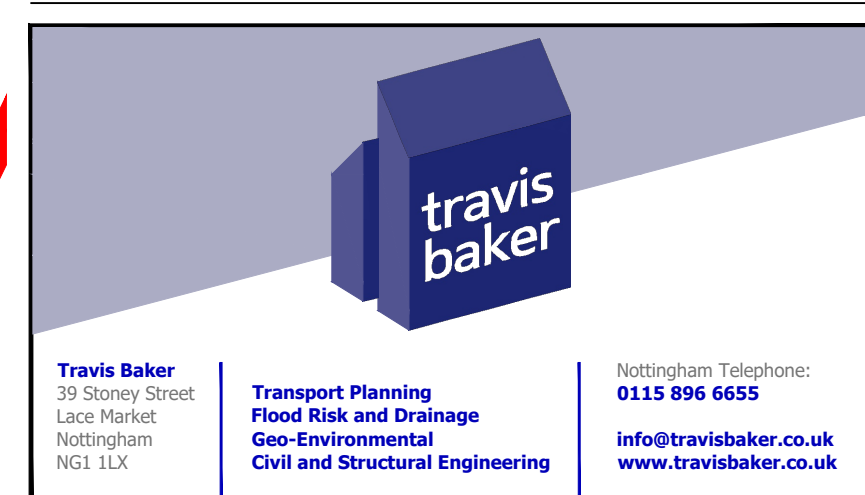

CLIENT
PERSIMMON HOMES

PROJECT
BRASCOTE LANE, NEWBOLD
VERDON

TITLE
PRIVATE DRAINAGE
SH 2 OF 6

DRAWN NE	AUTHORISED TW	SCALE 1/250@A1	DATE 12.12.24
-------------	------------------	-------------------	------------------

PROJECT NO. 23042	DRAWING NO. 151	REV C
----------------------	--------------------	----------

STATUS.	PRELIMINARY
---------	-------------

COPYRIGHT TRAVIS BAKER LIMITED. ALL RIGHTS RESERVED.