


Orientation of site has not been checked, design subject to check before installation

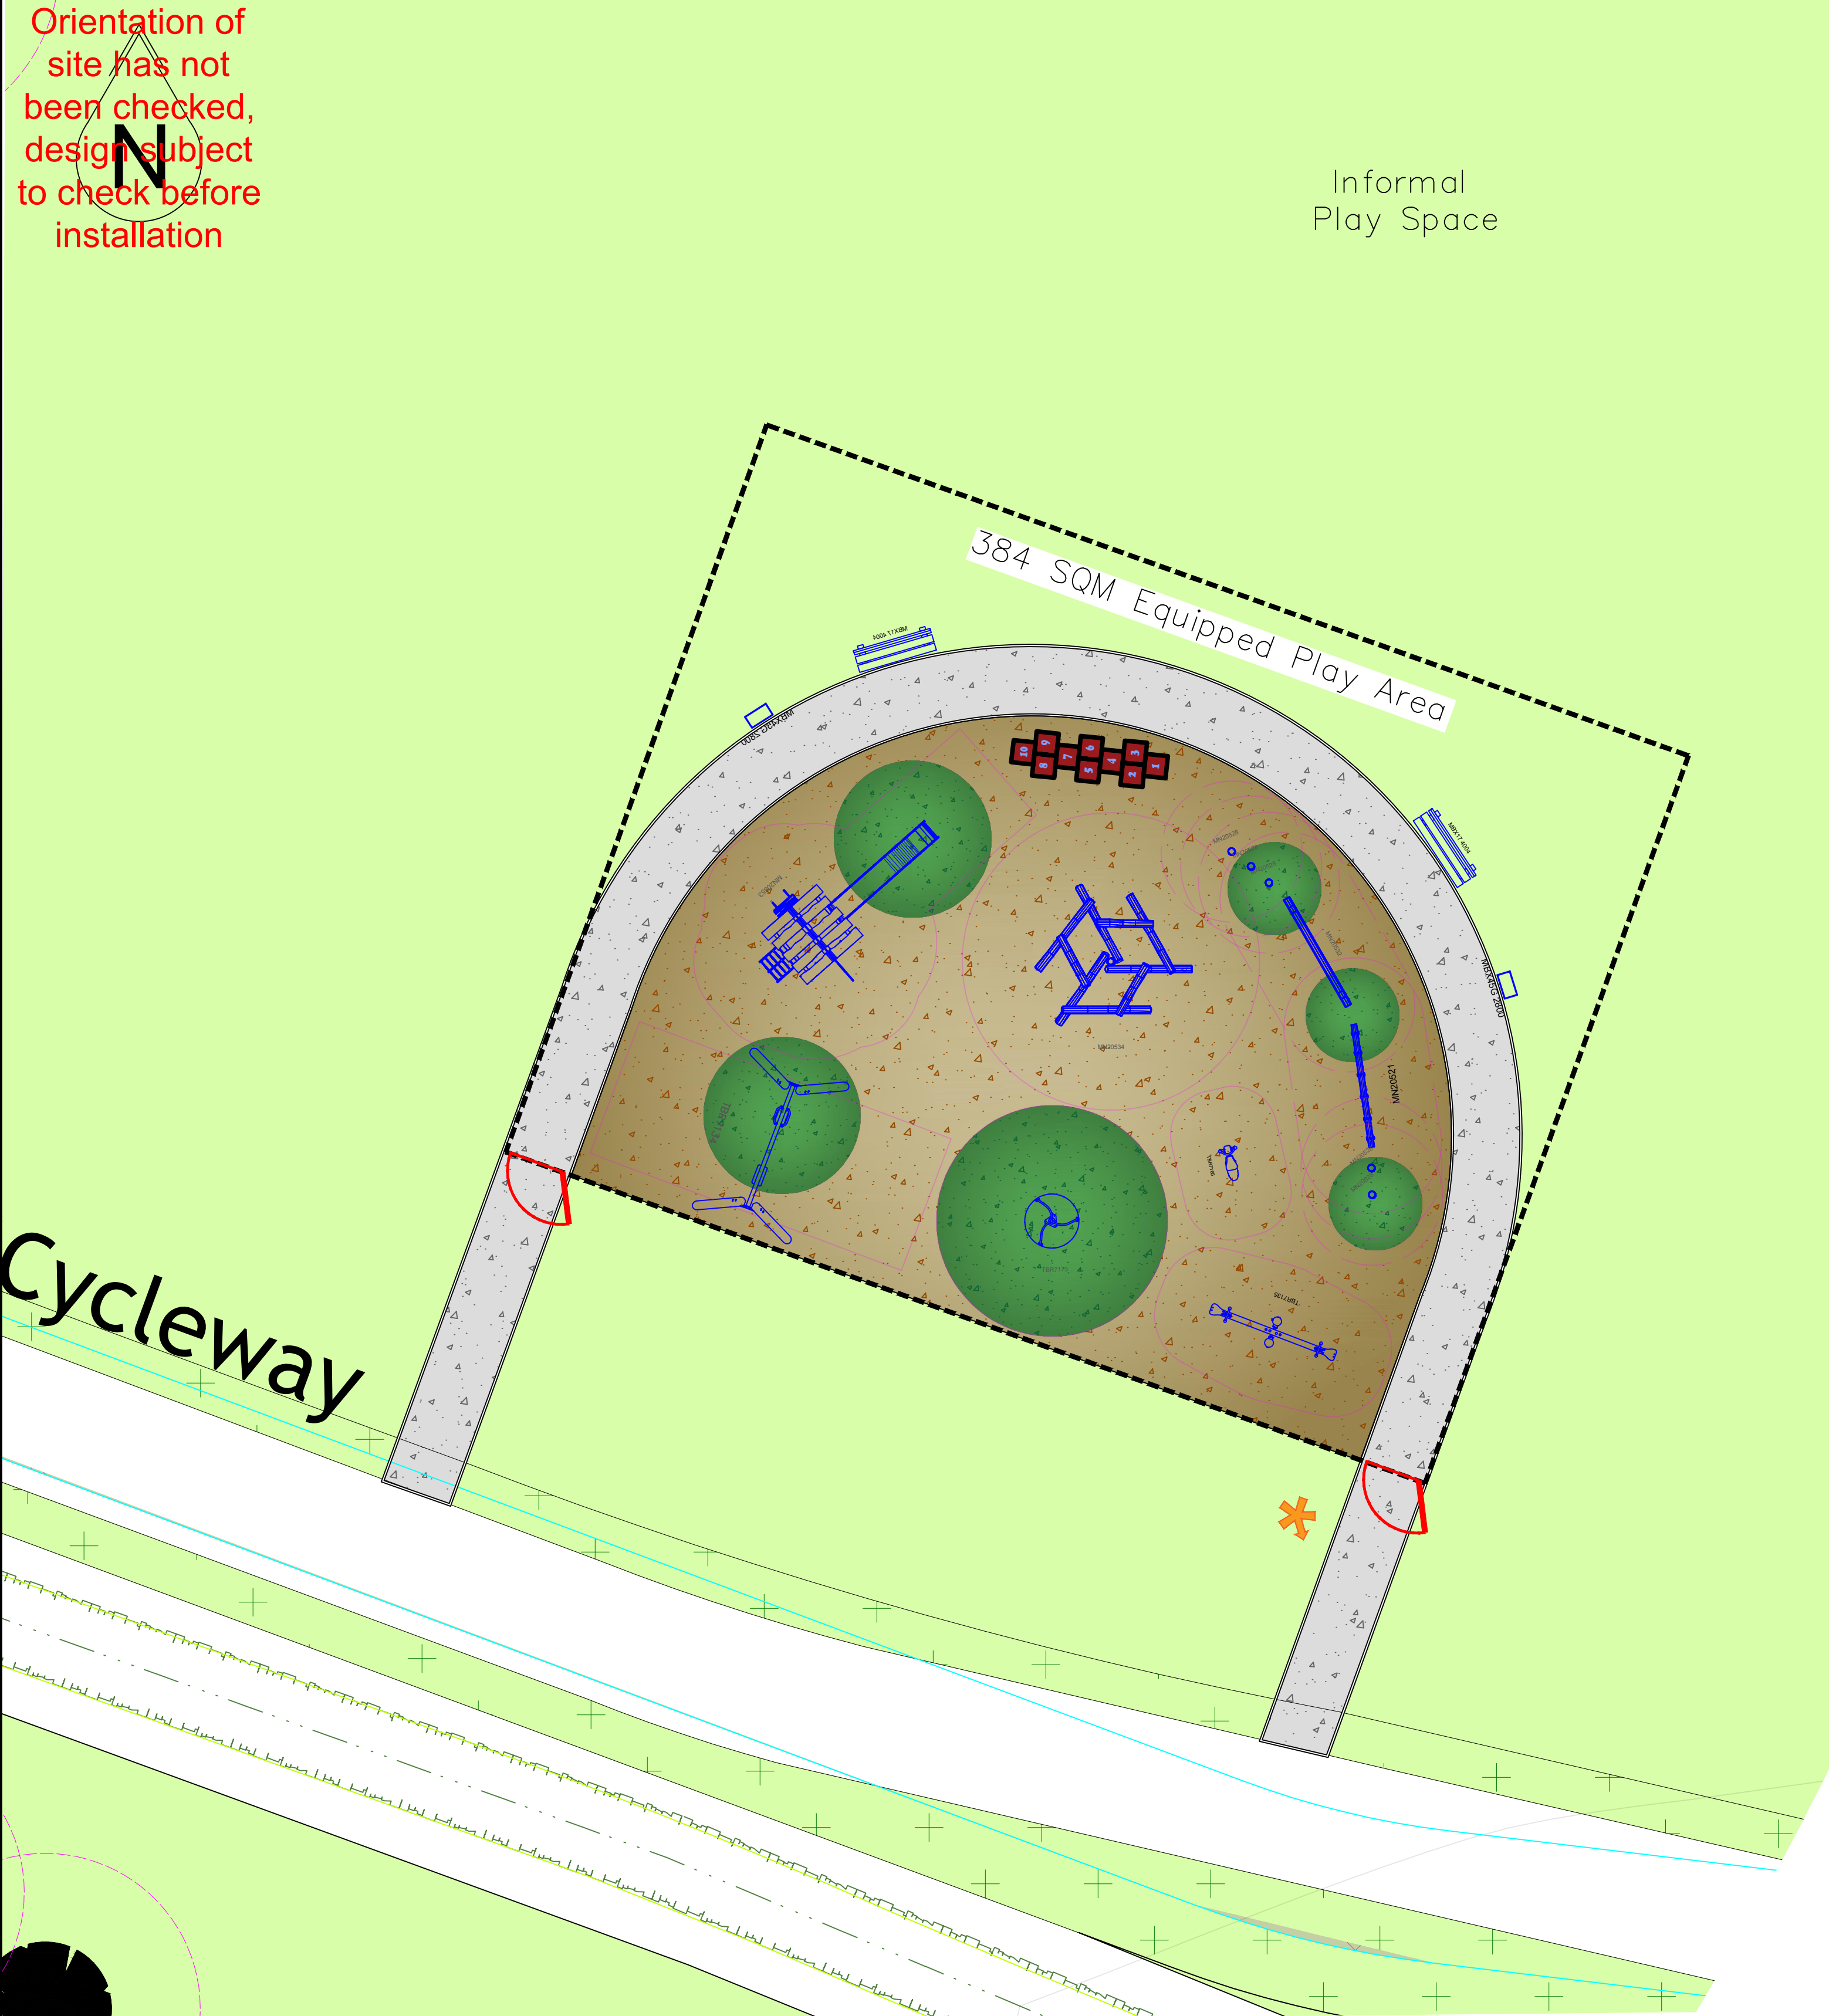

Informal Play Space

384 SQM Equipped Play Area

Cycleway

MBX45 2800 - Litter Bin



MBX17 4004 - Bench




TBR7134 - Swings



MN20532 - Balancing Beam



TBR7135 - Seesaw

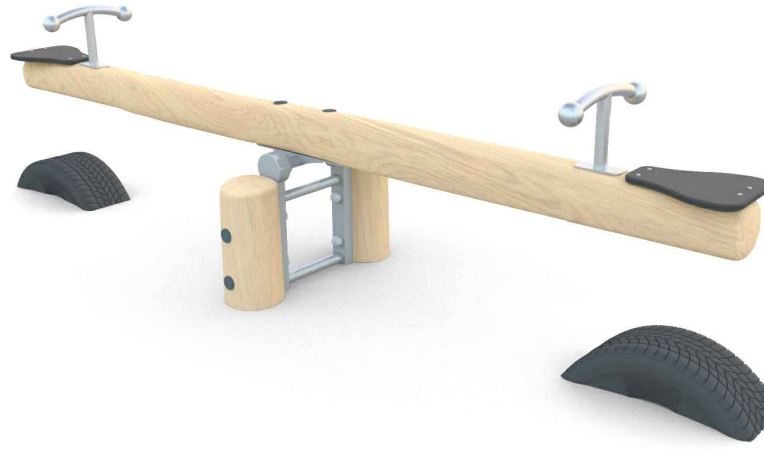

MN20521 - Balancing Blocks



Rubber Hopscotch



Brown Rubber Mulch




Green Rubber Mulch




MN20528 - Stepping Posts



TBR7173 - Roundabout

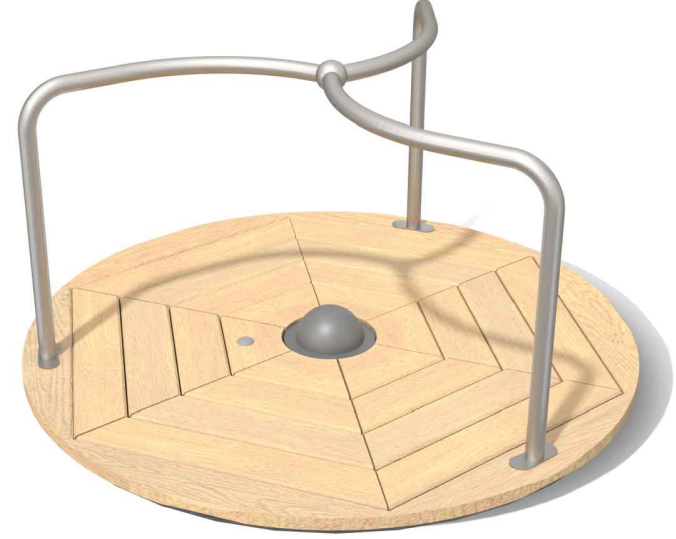



MN20534 - Climbing Pyramid

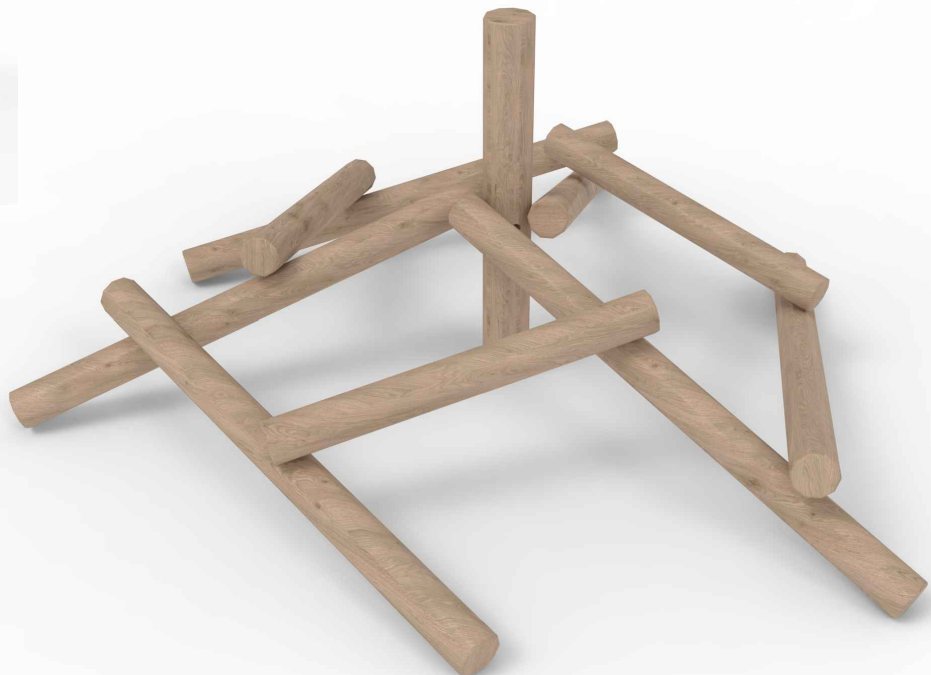

MN20853 - Play Unit



TBR7165 - Springer

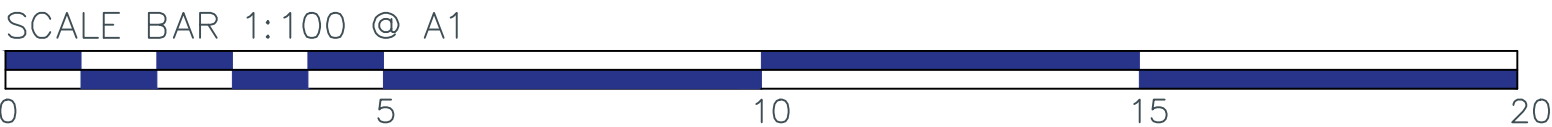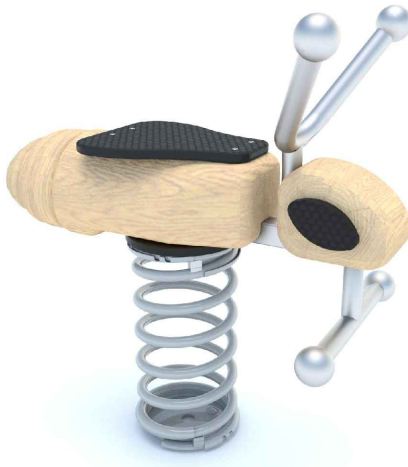

EXACT LOCATION OF EQUIPMENT TO BE AGREED ON SITE. ALL SURFACING TO BE FLAT AND LEVEL, ANY DISCREPENCIES IN LEVELS TO BE REPORTED TO MIRACLE DESIGN & PLAY IMMEDIATELY



Miracle Design & Play

TEL: ++44 (0)1604 658240
E-MAIL: sales@miracledandp.co.uk
WEB: www.miracledesignandplay.co.uk

PROJECT TITLE: Markfield Road, Ratby

SHEET TITLE: Proposal

Key:
Fencing:
1m High, 1.2m Wide Self Closing Bowtop Gates, Galvanised and Powder Coated Red
1m High, 3m Wide Dual Use Bowtop Gates, Galvanised and Powder Coated Red
1m High Bowtop Fencing, Galvanised only

Surfacing:
PCC Edging to perimeter of Surfacing
Macadam Pathway by Client
Green & Brown Rubber Mulch Safety Surfacing
Amenity Grass
Grass Mounds by Client

Landscaping:
Trees by Client
Shrub Planting by Client
A3 Sized Freestanding Signage

Equipment Fall Zone (No safety surfacing required if located on well maintained turf and under 1.5m CPH)

REVISIONS		
Issue	Description	Date
H	Revised as per client's comments	09/07/25
G	Revised as per client's comments	07/07/25
F	Revised as per LPA comments	02/07/25
E	Revised as per client's comments	16/06/25
D	Revised as per client's comments	06/06/25
C	Revised as per client's comments	04/06/25
B	Revised as per client's comments	09/04/25
A	Revised as per LPA comments	02/04/25

DRAWN BY: L.Ghebikan

REVISED BY: C.Smy

CHECKED BY: L.Ghebikan

SCALE: 1:100 @ A1

ISSUE: H

CLIENT: Lagan Homes Ltd.

DRAWING NO: Q11259_H

DATE: 05/12/24

© 2025 MIRACLE DESIGN AND PLAY LTD, "ALL RIGHTS RESERVED, THIS DRAWING MAY NOT BE REPRODUCED, TRANSMITTED OR STORED IN WHOLE OR IN PART WITHOUT OUR WRITTEN CONSENT"