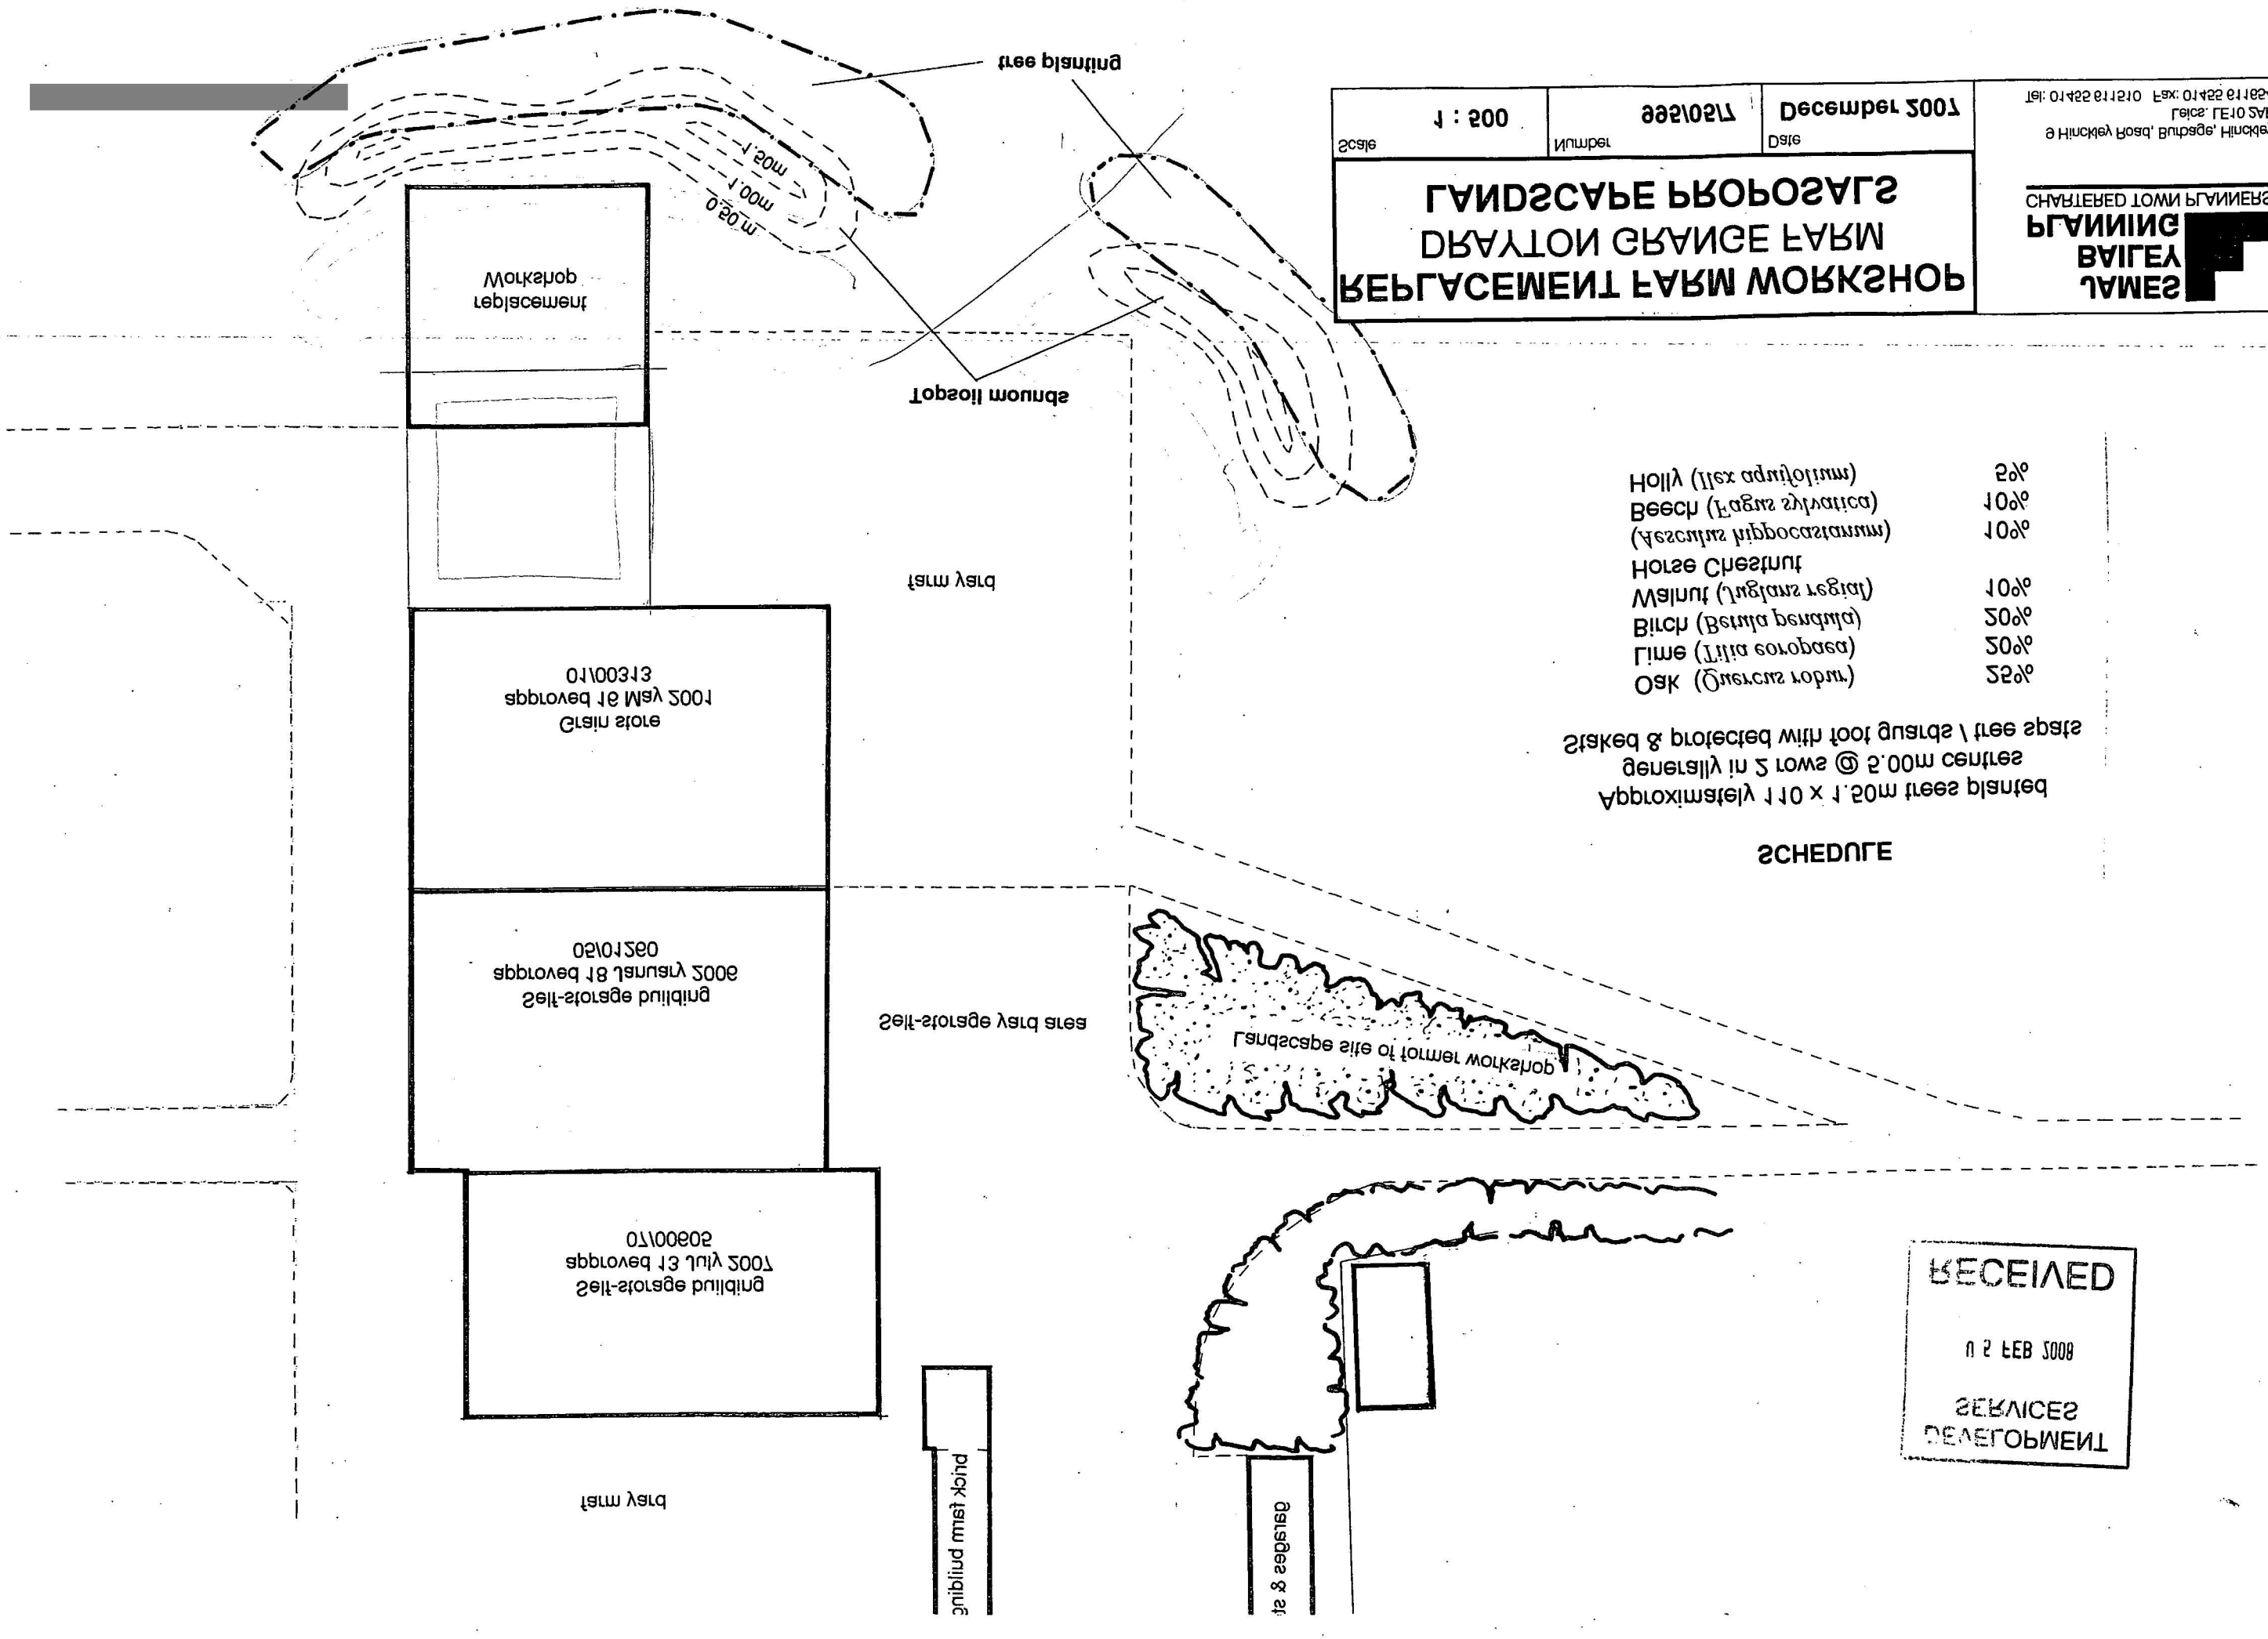

Approximately 110 x 1.50m trees planted generally in 2 rows @ 5.00m centres

Staked & protected with foot guards / tree spats

SCHEDULE

Oak (Quercus robur)	25%
Lime (Tilia europaea)	20%
Birch (Betula pendula)	20%
Walnut (Juglans regial)	10%
Horse Chestnut (Aesculus hippocastanum)	10%
Beech (Fagus sylvatica)	10%
Holly (Ilex aquifolium)	5%

REPLACEMENT FARM WORKSHOP
DRAYTON GRANGE FARM
LANDSCAPE PROPOSALS

Scale	Number	Date
1 : 500	995/05/17	December 2007

JAMES BAILEY PLANNING
CHARTERED TOWN PLANNERS
6 Hinckley Road, Burbage, Hinckley
Leics. LE10 2AF
Tel: 01455 611510 Fax: 01455 611654

RECEIVED
05 FEB 2008
SERVICES
DEVELOPMENT