


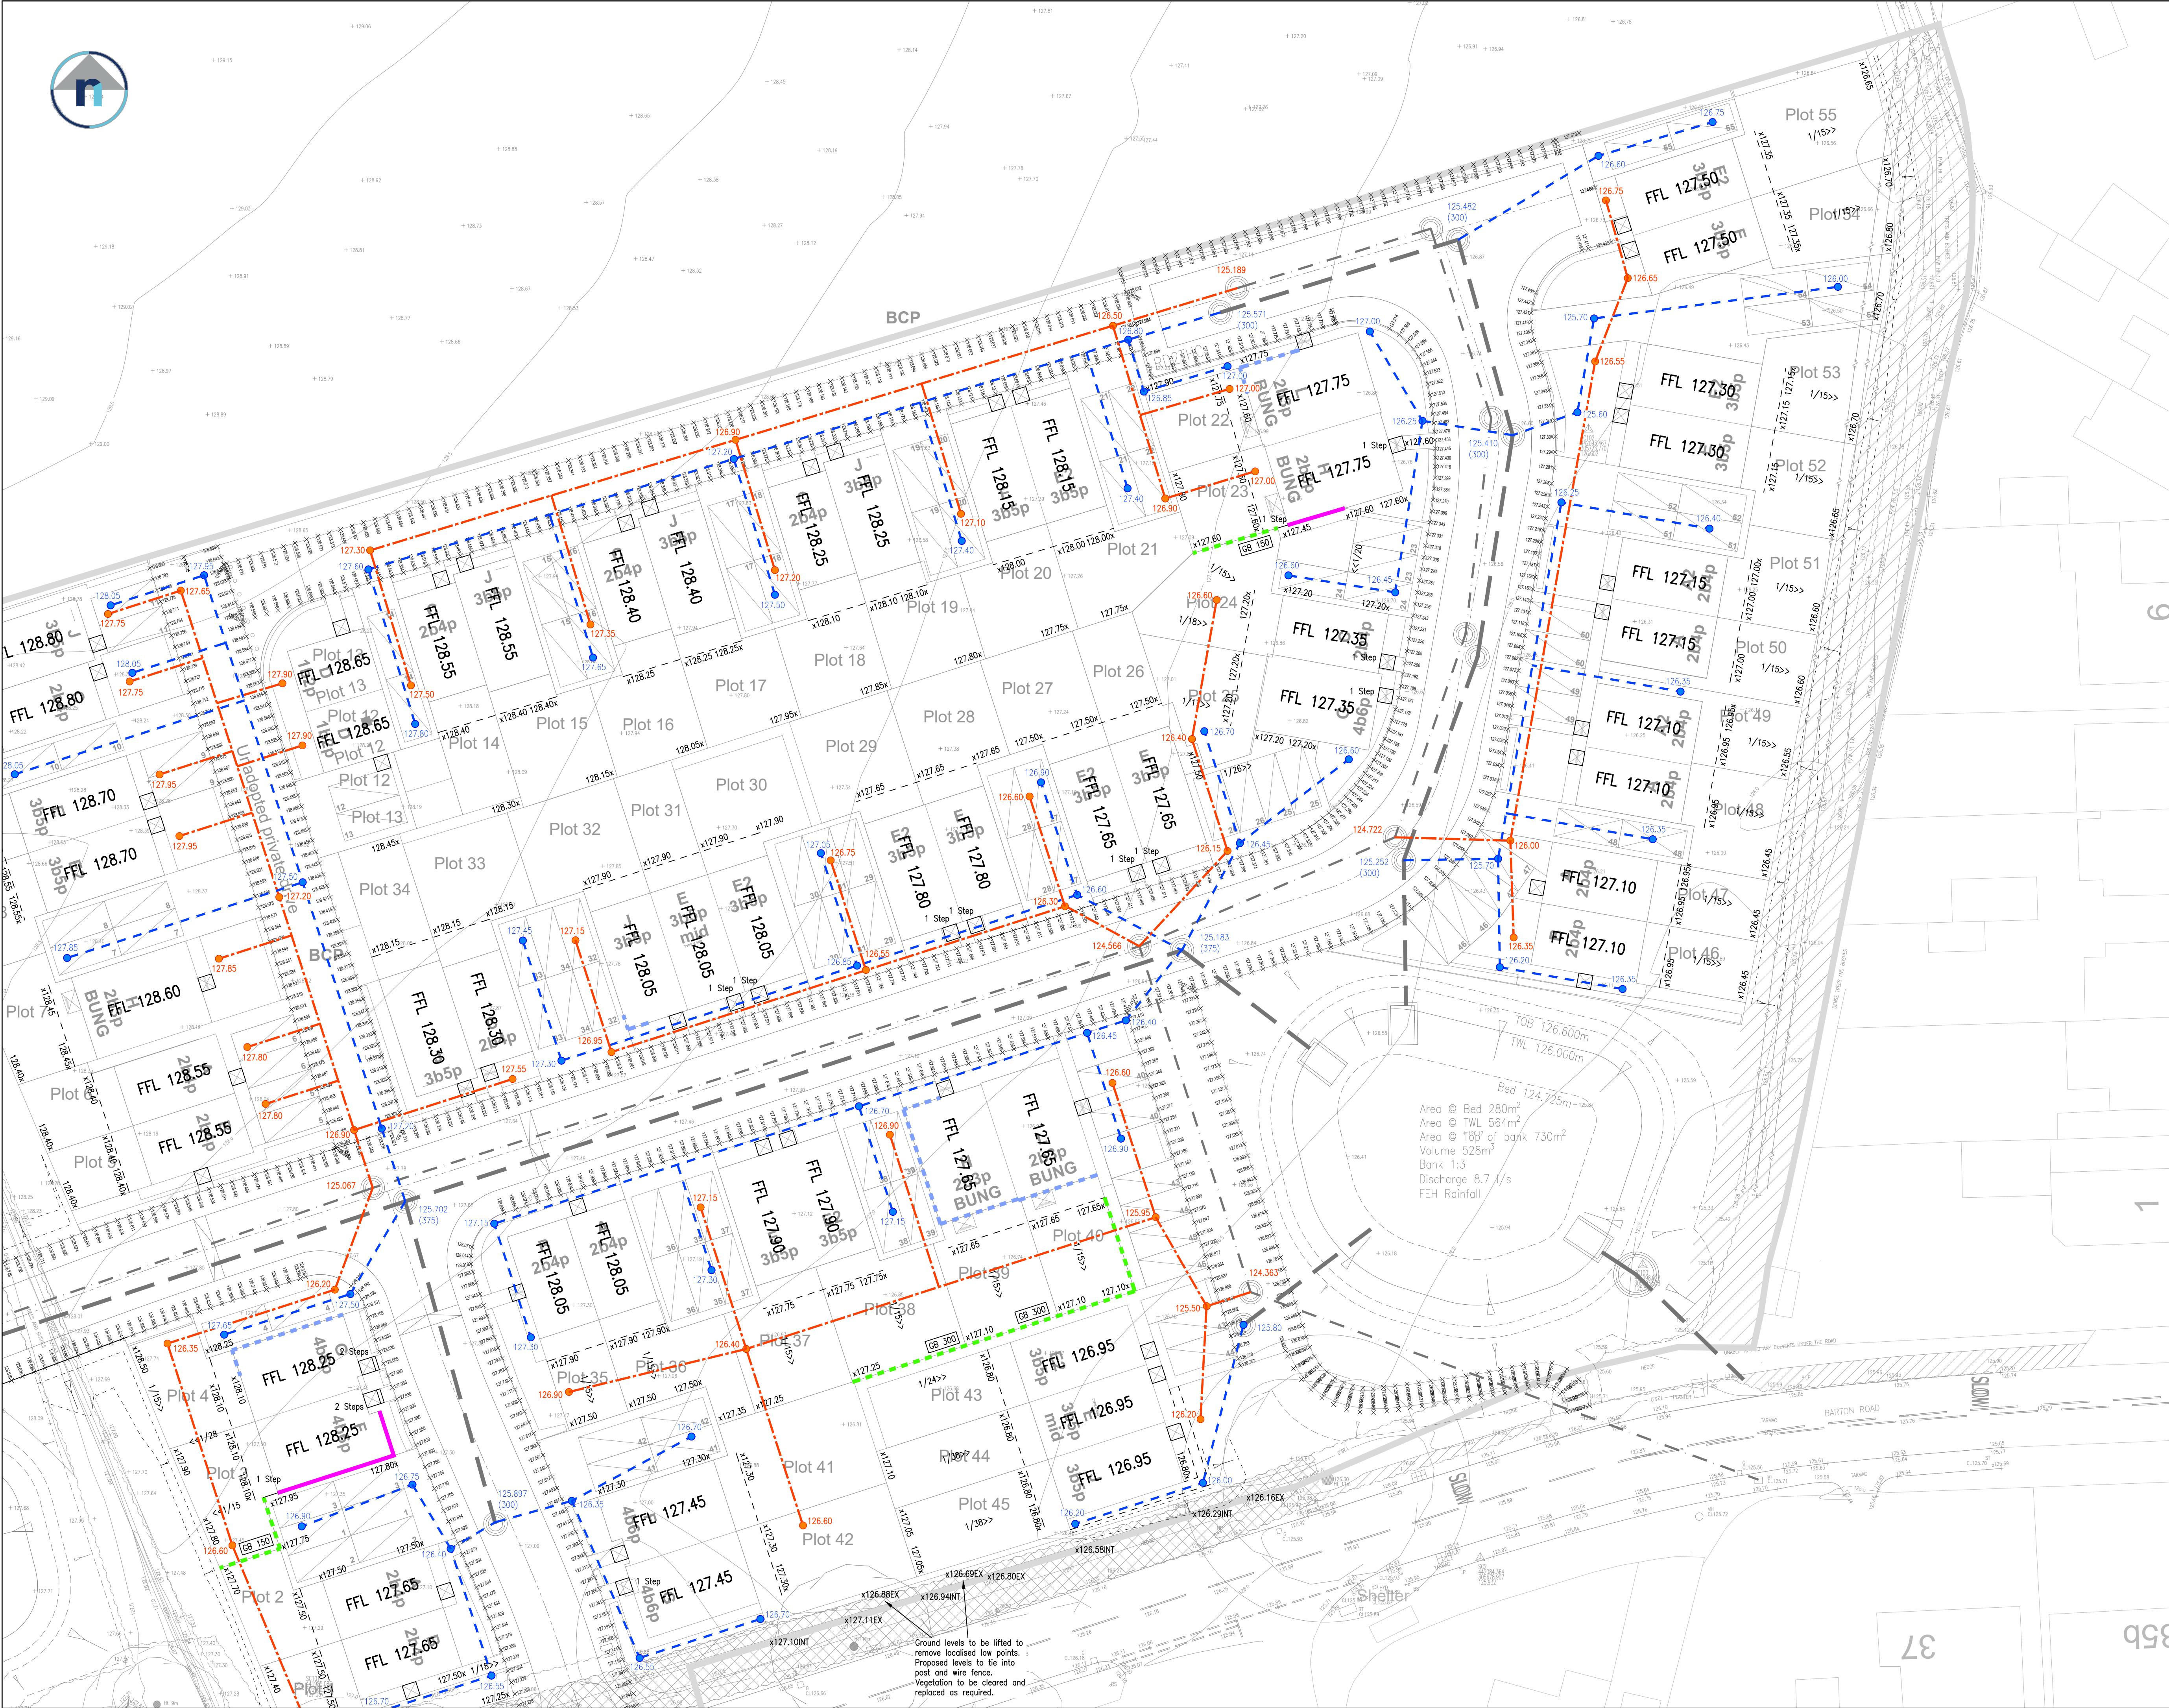

IMPORTANT NOTE

THE PRELIMINARY FFL'S SHOWN ON THIS PLAN ARE SUBJECT TO DETAILED EXTERNAL WORKS DESIGN AND SUBJECT TO VARIATION BY +300mm

THE INFORMATION SHOWN IS FOR PRELIMINARY USE ONLY AND IS LINKED TO THE PLANNING LAYOUT SHOWN.

Key

- FFL 100.00 Proposed finished floor level & DPC on a dwelling..
- GB 050-600 Minor Retaining Structure Gravel Board
 - RW1 050-600 Minor Retaining Structure Masonry or to MyPad Spec
 - RW2 650-1500 Intermediate Retaining Structure Masonry or to MyPad Spec
 - RW3 1500+ Engineered Retaining Structure Masonry or to MyPad Spec
 - Underbuild (Exposed Brickwork)
 - Raised DPC (Double DPC)
 - Tanking
 - Preliminary Storm private drainage
 - Preliminary Foul private drainage

B	DRAWING NUMBER REVISED	16.08.24	LN
A	PRELIMINARY BUILDING DRAINAGE AND BOF LEVELS ADDED	11.06.24	LN
REV	DESCRIPTION	DATE	INITIAL

ridehalgh nicholls
consulting engineers

T 01164 829032
E contact@ridnic.co.uk W www.ridnic.co.uk
A 4 Pear Tree Business Park, Desford Lane, Ratby, LE6 0PG
Company registration number: 10827228

CLIENT
mypad
From land to living

PROJECT
PROPOSED RESIDENTIAL DEVELOPMENT AT
BARTON ROAD,
BARLESTONE

TITLE
PRELIMINARY FFLS
AND RETAINING
SHEET 2 OF 2

DRAWN	JG	DATE	23-05-2024	PURPOSE OF ISSUE	☒ PRELIMINARY
SCALE	1/250	SIZE	A1	☐ APPROVAL	☐ CONSTRUCTION
DWG NO.	E279-00-92	REV.	B		