



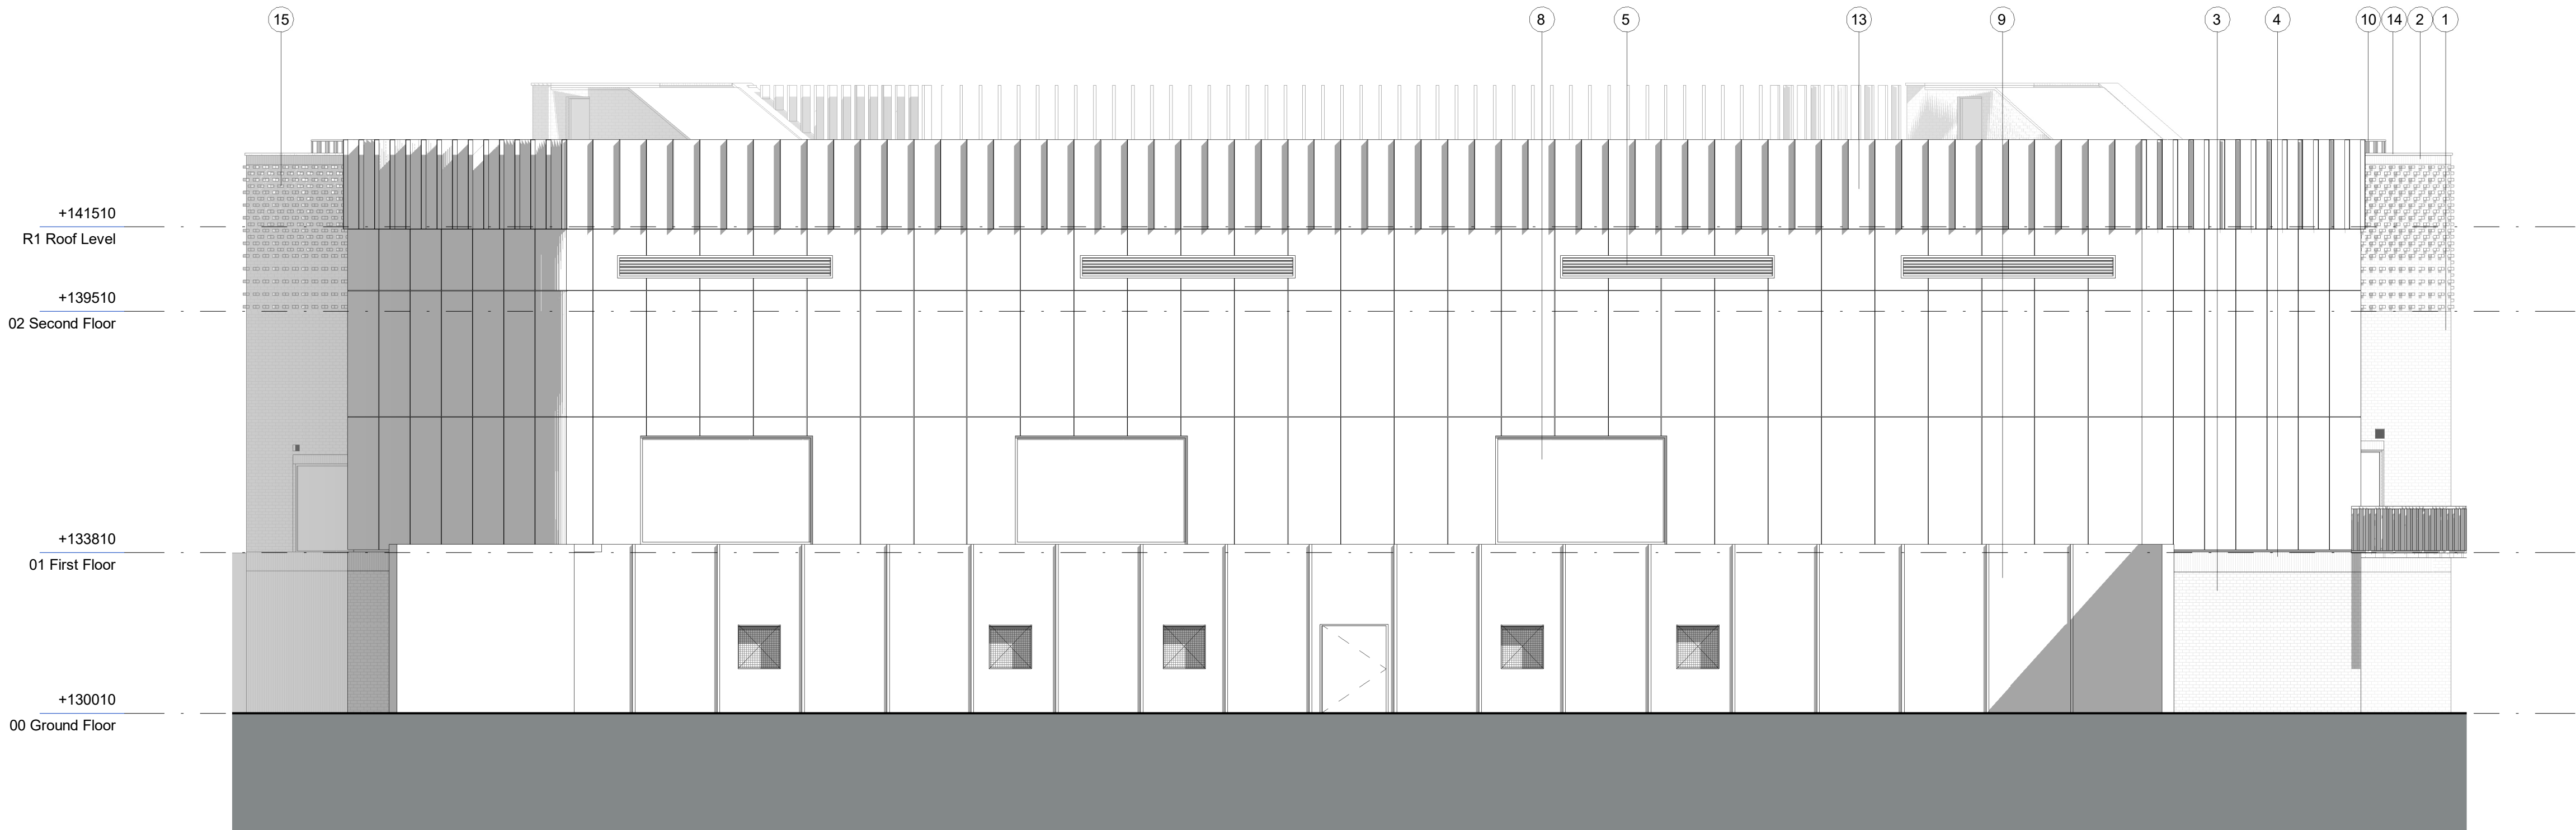


Elevation A: South East
Scale: 1 : 100

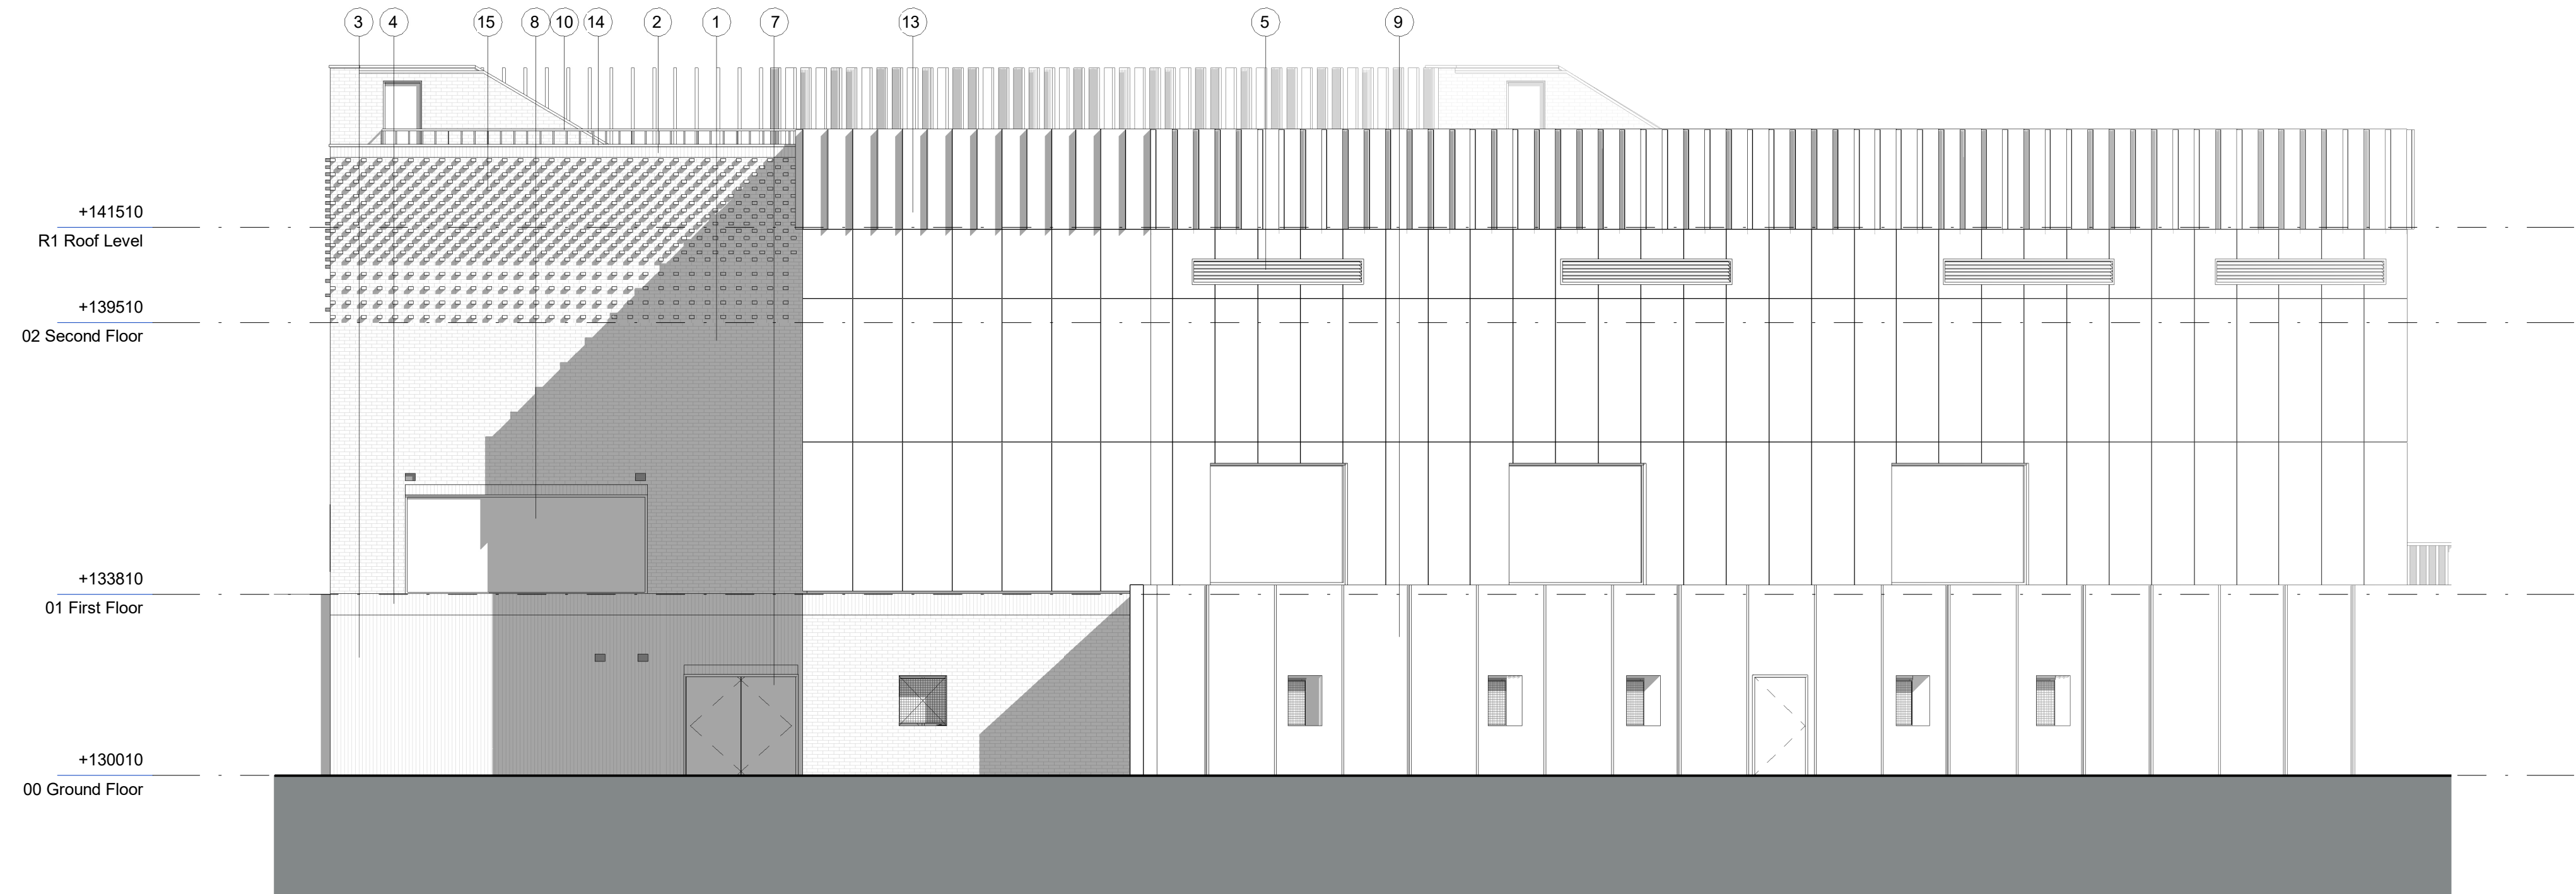

Elevation B: South
Scale: 1 : 100

Notes

Check all dimensions on site. Do not scale from this drawing
Report any discrepancies and omissions to HLM Architects
This Drawing is Copyright ©

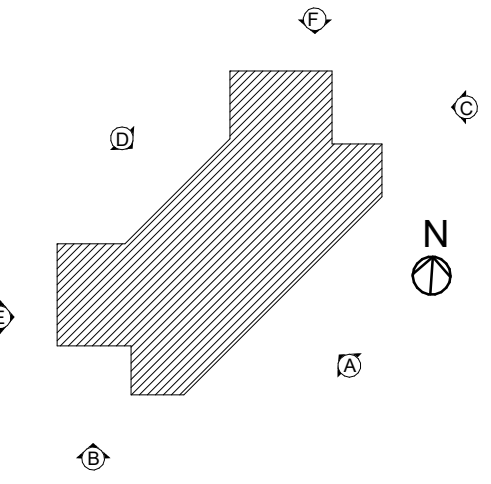

1	Brick / Motar Type 1
2	Brick / Motar Type 1: Soldier Course
3	Brick/ Mortar Type 2
4	Brick / Motar Type 2: Soldier Course
5	Powder coated louvres - RAL colour matched to brickwork
6	Aluminium Curtain Walling
7	Powder Coated Aluminium Door
8	Aluminium Windows
9	Steel Habitat Walls
10	Powder coated railing - RAL colour matched to brickwork
11	Feature Bat Boxes
12	Existing site trees: power washed to remove bark and treated / Timber pergola
13	Cement Cladding Panels
14	Teracotta Coloured Precast Coping
15	Feature Protruding Brickwork
16	Timber Boardwalk
17	Teracotta Coloured Plant Screen

P04	UPDATED IN LINE WITH CONSULTANT COMMENTS	04.10.2023	KW	BC
P03	LOUVRE POSITION AMENDED	02.10.2023	KW	KB
P02	PLANNING ISSUE INCORPORATING CONSULTANT FEEDBACK	29.09.2023	KW	KB
P01	PLANNING ISSUE	25.09.2023	KW	KB
Rev	Description	Date	By	Chk

Revisions Suitability

Project

11-1567-01 Twycross Zoo

Client

Twycross Zoo

Title

PROPOSED PLANNING ELEVATIONS - SHEET 1 - ORANGUTAN HABITAT

Revision

TWZ-HLM-03-ZZ-DR-A-00601

P04

Scale

Drawn

As indicated @A1

KW

Date

Checked

28.10.2022

BC



© HLMArchitects
2nd Floor
The Ruskin Building
Tudor Square
Sheffield S1 2LA

www.hlmarchitects.com
T. +44 (0) 114 263 9600
F. +44 (0) 114 263 9650
sheffield@hlmarchitects.com

1:500 1:300 50 M 10 M