


Notes.
Proposed fences between plots and at rear of plots to protect planting to be 1.8 metre high close board timber fencing.
Communal driveway and individual plots to have free-draining permeable surfacing.

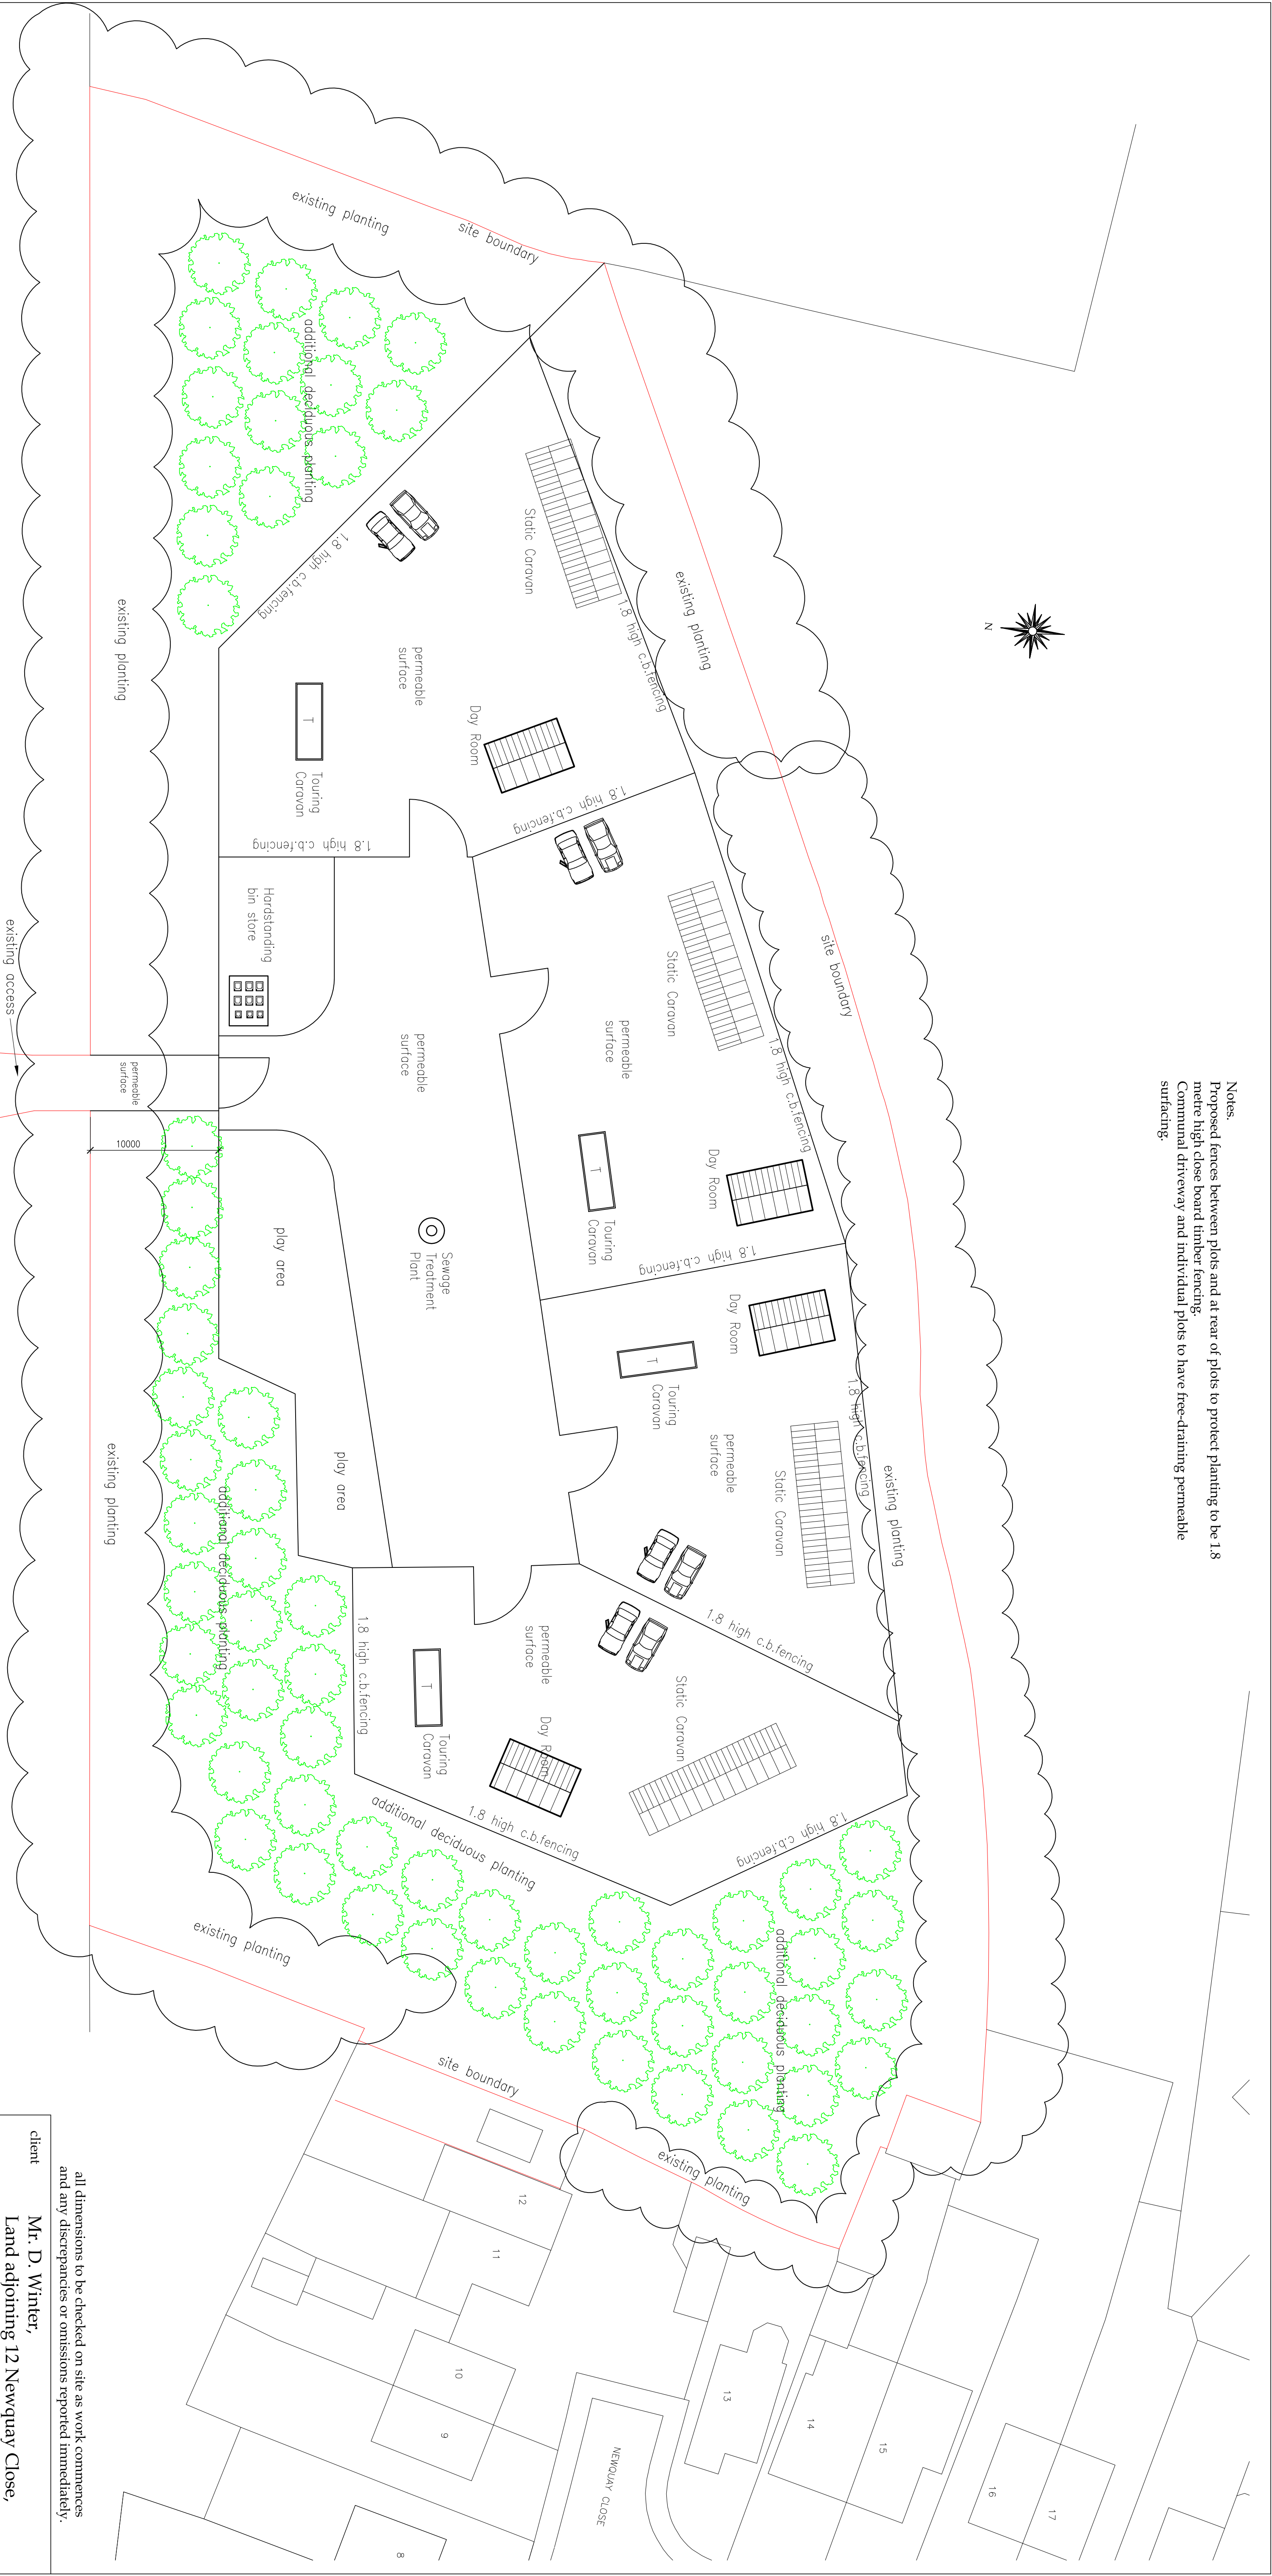

all dimensions to be checked on site as work commences
and any discrepancies or omissions reported immediately.

client
Mr. D. Winter,
Land adjoining 12 Newquay Close,
Hinckley,
LE10 1XN.


job title:
Proposed Change of Use to 4 Gypsy and Traveller Plots, Day Rooms & Hardstanding

dwg title:
Proposed Block Plan.

dwg. no:	2023031-PL-010	drawn by:	Kevin Todd	scales:	1:250 @ A1
revision suffix:	-	status:	Planning	date:	June 2023
Rev.	Description	Date			
-					

KEVIN TODD ARCHITECTURAL LTD.

ARCHITECTURAL AND DEVELOPMENT CONSULTANTS
P.O. Box 1643,
Kempston,
MK42 3BJ,
CABE

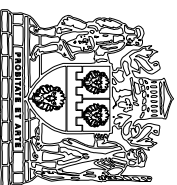

www.kevintoddarchitectural.co.uk
kt@kevintoddarchitectural.co.uk