


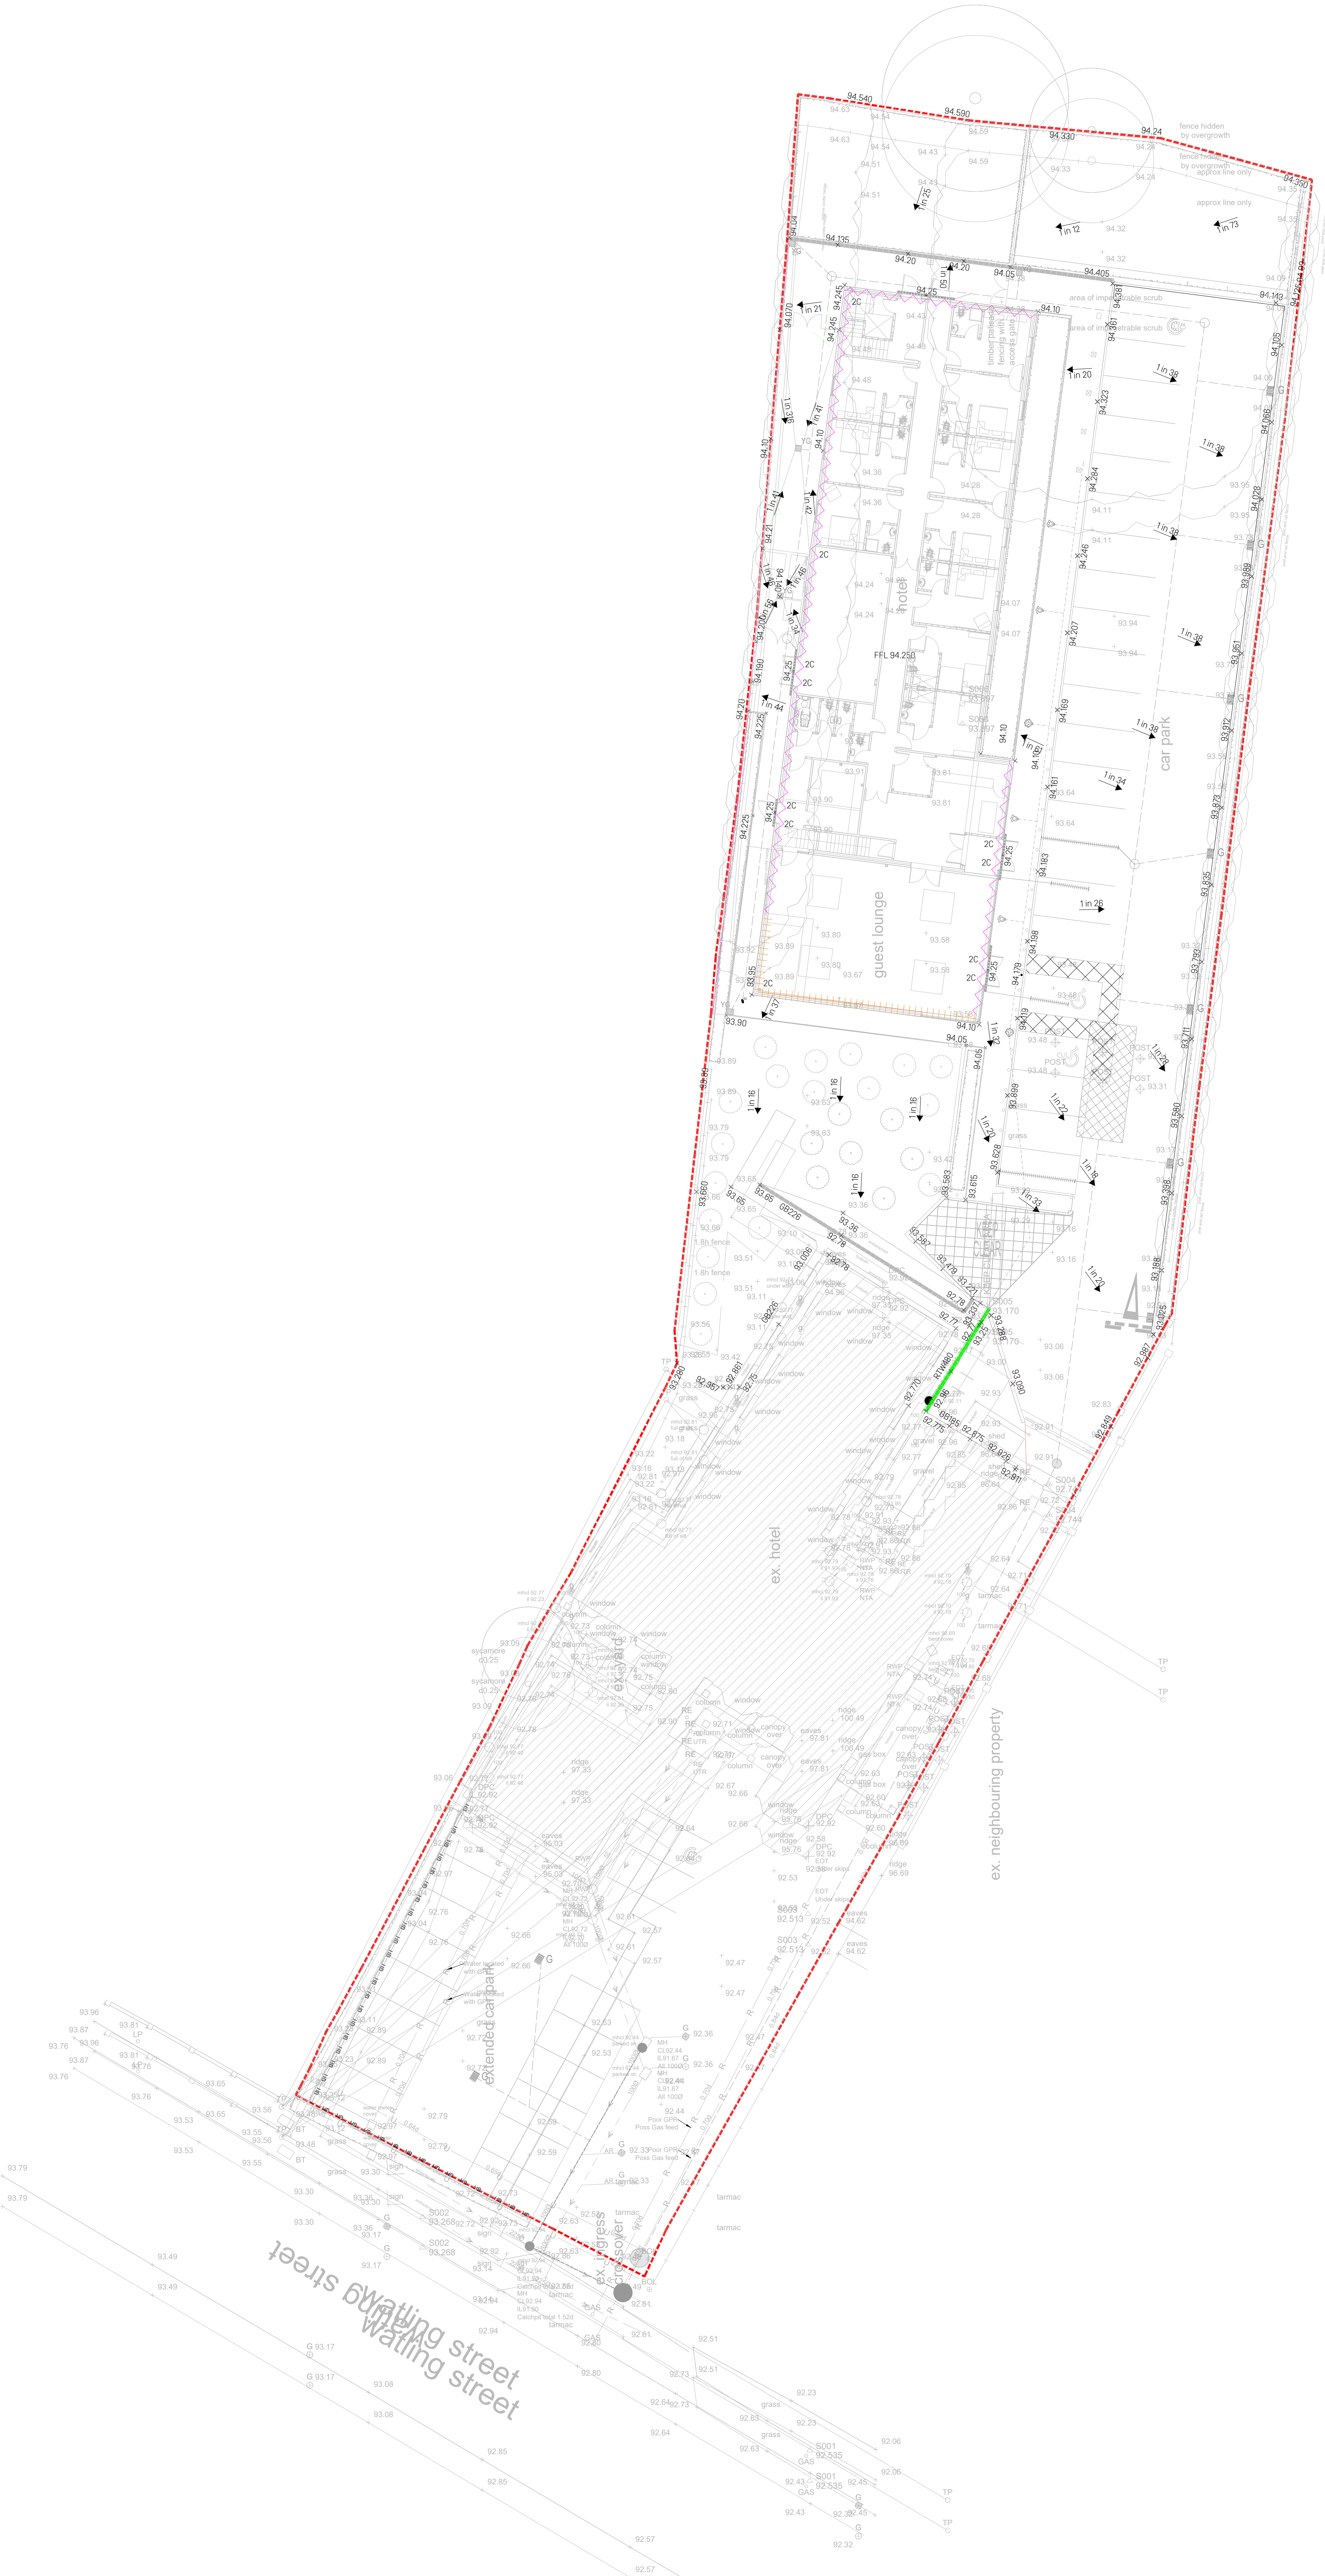

CDM REGULATIONS HEALTH AND SAFETY INFORMATION FOR THE LIFETIME OF THE DEVELOPMENT

The hazards noted are in addition to the normal hazards and risks faced by a competent contractor when dealing with the type of works detailed on this drawing.



CONSTRUCTION RISKS:


- TO BE REVIEWED AT DETAILED DESIGN STAGE

MAINTENANCE/CLEANING RISKS:

- TO BE REVIEWED AT DETAILED DESIGN STAGE

DEMOLITION / ADAPTION RISKS:

- TO BE REVIEWED AT DETAILED DESIGN STAGE

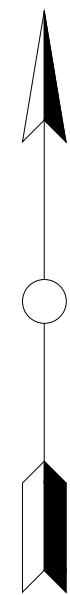

Legend

- Site Boundary
- Proposed Slab on edge Retaining Wall
- Embankment Possible Retaining Wall
- Stepped DPC
- Exposed Brickwork (Underbuild)
- Proposed Gradients
- Proposed Levels
- Existing Levels

PRELIMINARY DRAWING:

This drawing is for preliminary purposes only and must not be read as a construction issue. The design is not fixed and design changes are likely.

P1	15/04/25	Preliminary Issue	KLC	JRS
Rev	Date	Description	By	Check

Copyright: The copyright of this drawing is vested in Schema Engineering Ltd.
To be read in conjunction with all other project related drawings, reports and surveys etc.
It shall not be used without permission by anyone for any purpose.
Do not scale this drawing electronically or manually.
Work to figured dimensions only.
All dimensions are in metres unless stated otherwise.
Do not turn on layers that have been turned off.
Do not thaw layers that have been frozen.

Client
Mr Akshay Barot

Project
The Watling Inn
Watling Street, Nuneaton
CV11 6BQ

Title
Levels Layout

Scale @ A1
1:200

Status
Preliminary



Date April 2025	Job Number 0425	By KLC	Checked By JRS
Drawing No. C501		Revision P1	