


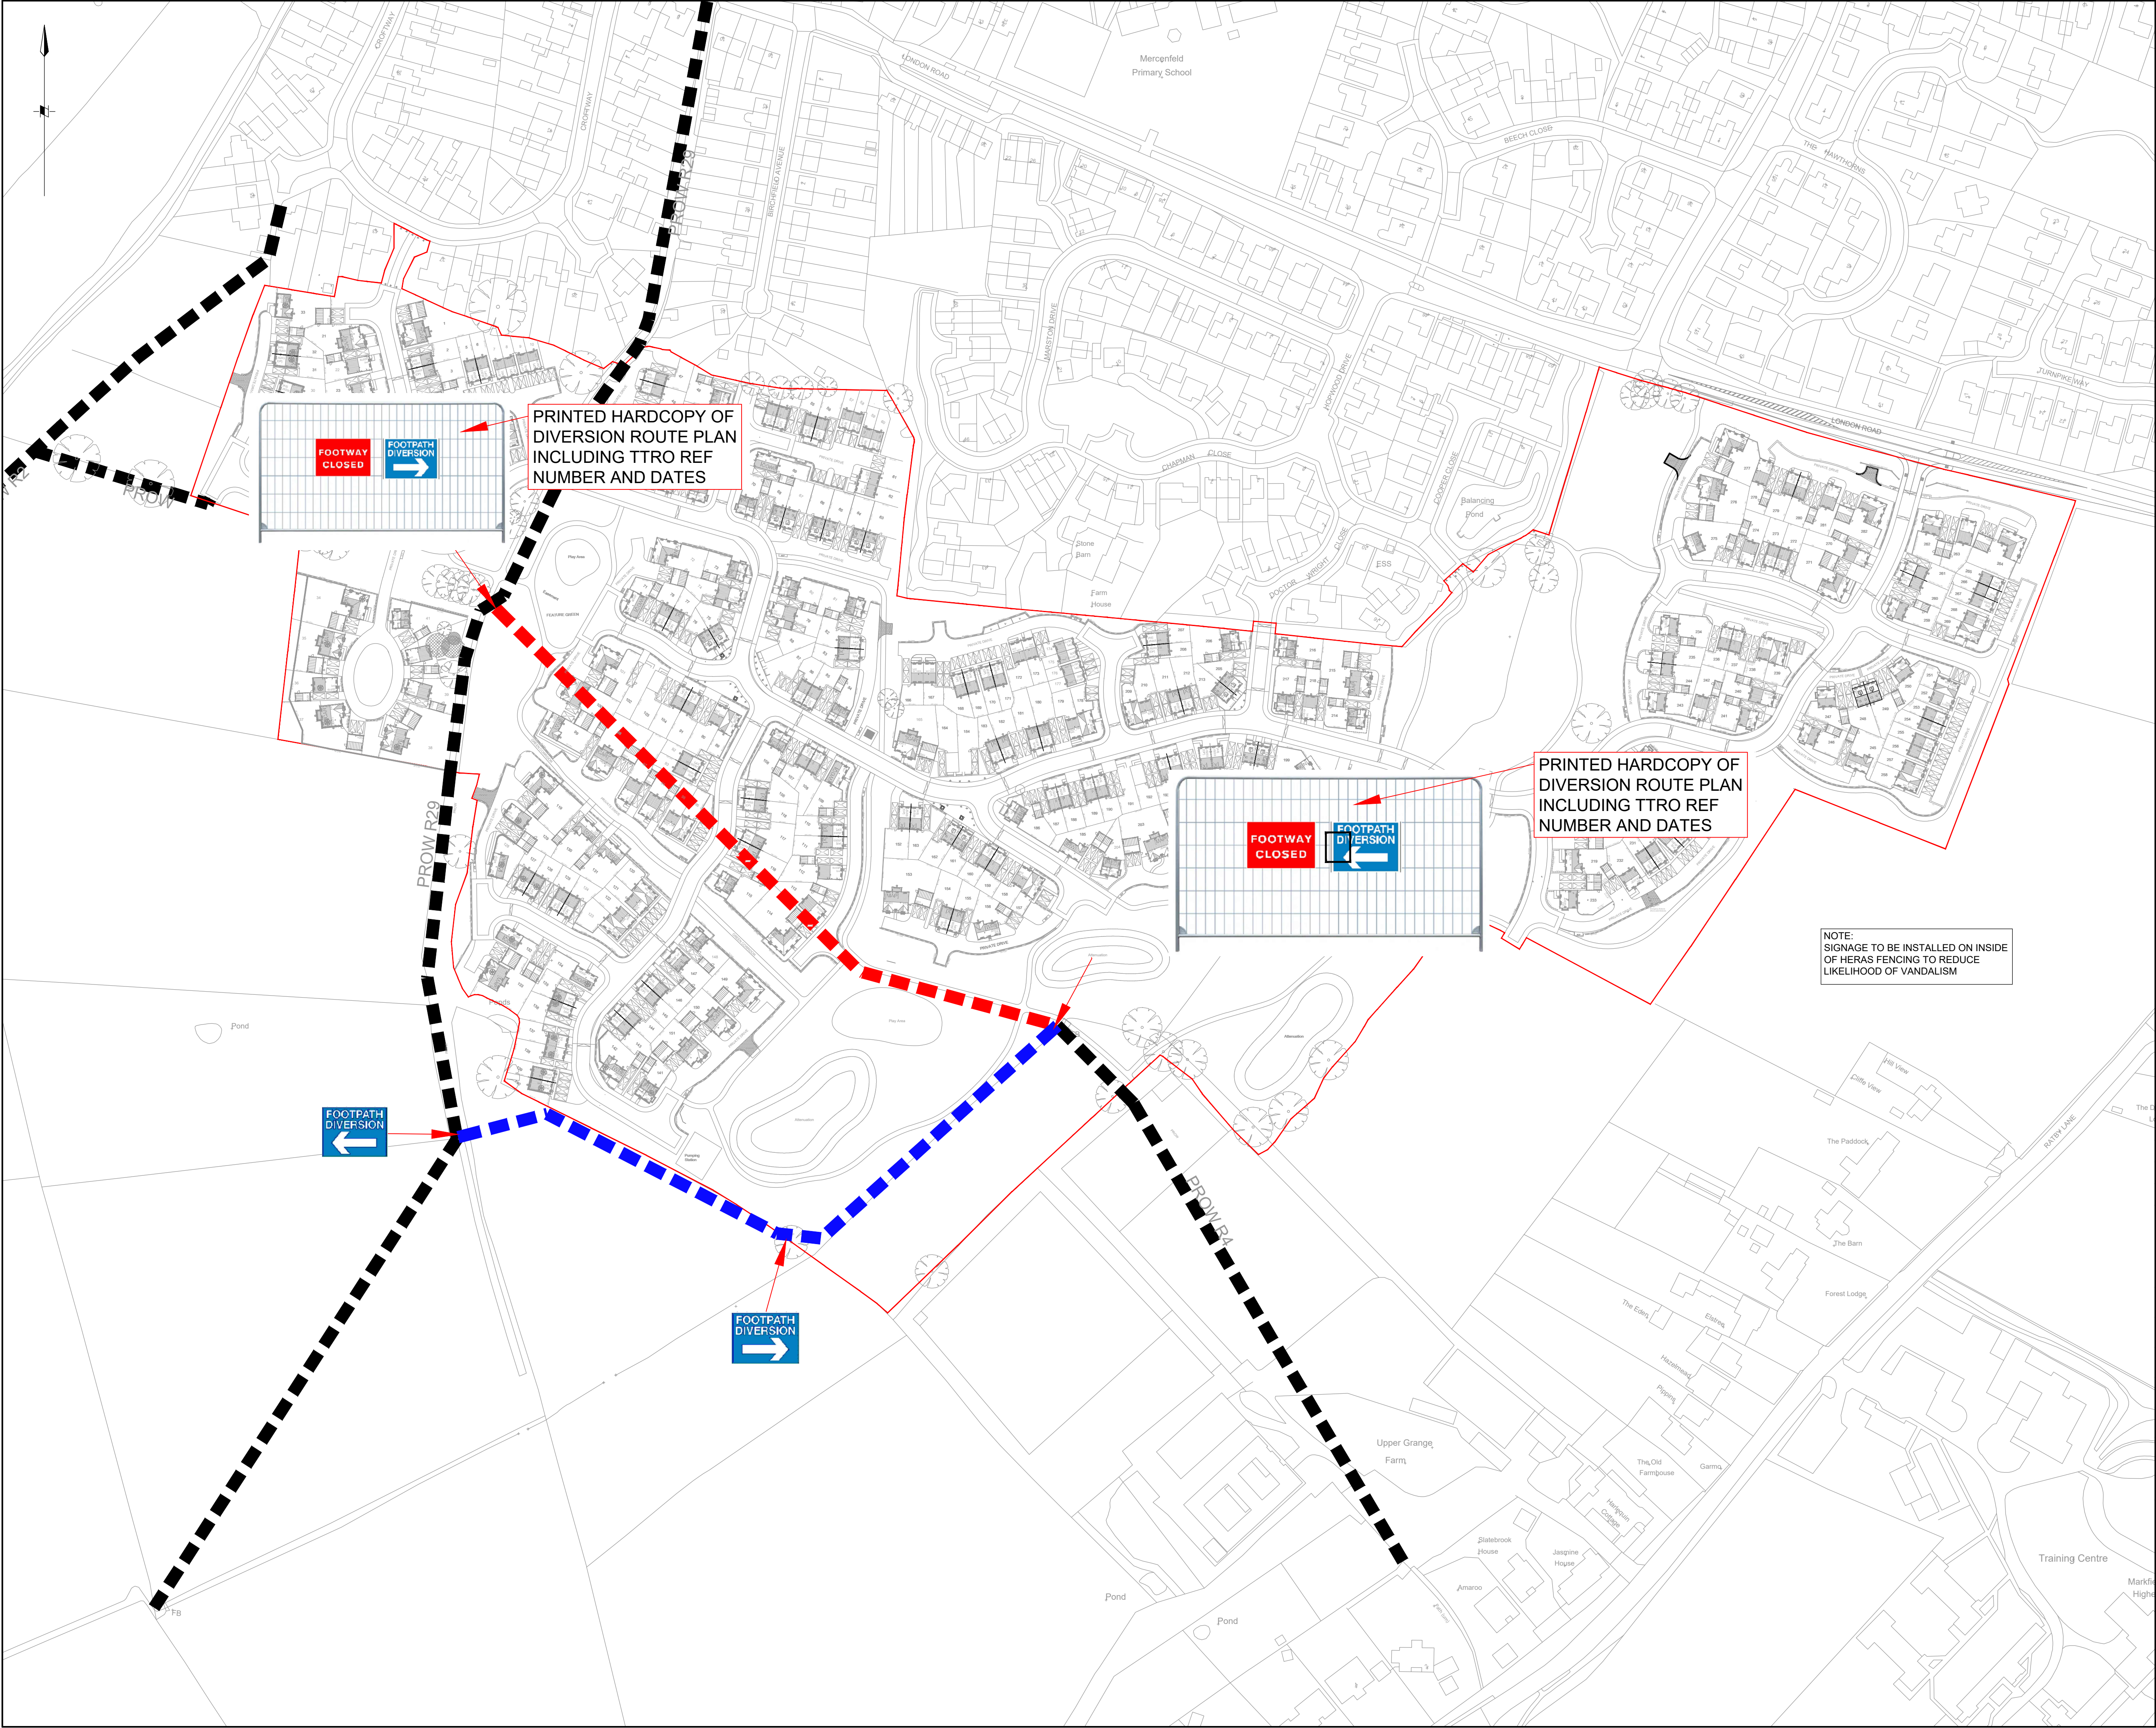

- PROPOSED PZ TO BE CLOSED DURING WORKS
- PROPOSED DIVERSION ROUTE OF PZ
- PZ ROUTE TO REMAIN UNAFFECTED
- PZ SIGNAGE ALONG THE ROUTE

REV	DESCRIPTION	DATE	BY
C	PZ SIGNAGE AMENDED AND NOTE ADDED TO DRAWING	18/03/2026	EG
B	PZ SIGNAGE ADDED TO DRAWING	18/03/2026	EG
A	TM SIGNAGE UPDATED AND ADDED TO DRAWING	11/06/2025	EG

PROJECT TITLE:
PROPOSED RESIDENTIAL DEVELOPMENT
LOWER GRANGE FARM
MARKFIELD
LEICESTERSHIRE

DRAWING TITLE:
TEMPORARY PZ DIVERSION PLAN

DRAWING SCALE:
1:1250 @ A1

DRAWN BY:
EG

CHECKED BY:
.

DRAWING STATUS:
FOR INFORMATION

DRAWING DATE:
10/06/2025

DRAWING NUMBER:
MFD02_PZ_DIV01

DRAWING REVISION:
C

TECHNICAL
DEPARTMENT



JELSON LTD
370 LOUGHBOROUGH ROAD
LEICESTER
LE4 5PR
Tel: 0116 2661541 - Fax: 0116 2664589 - Web: www.jelson.co.uk