



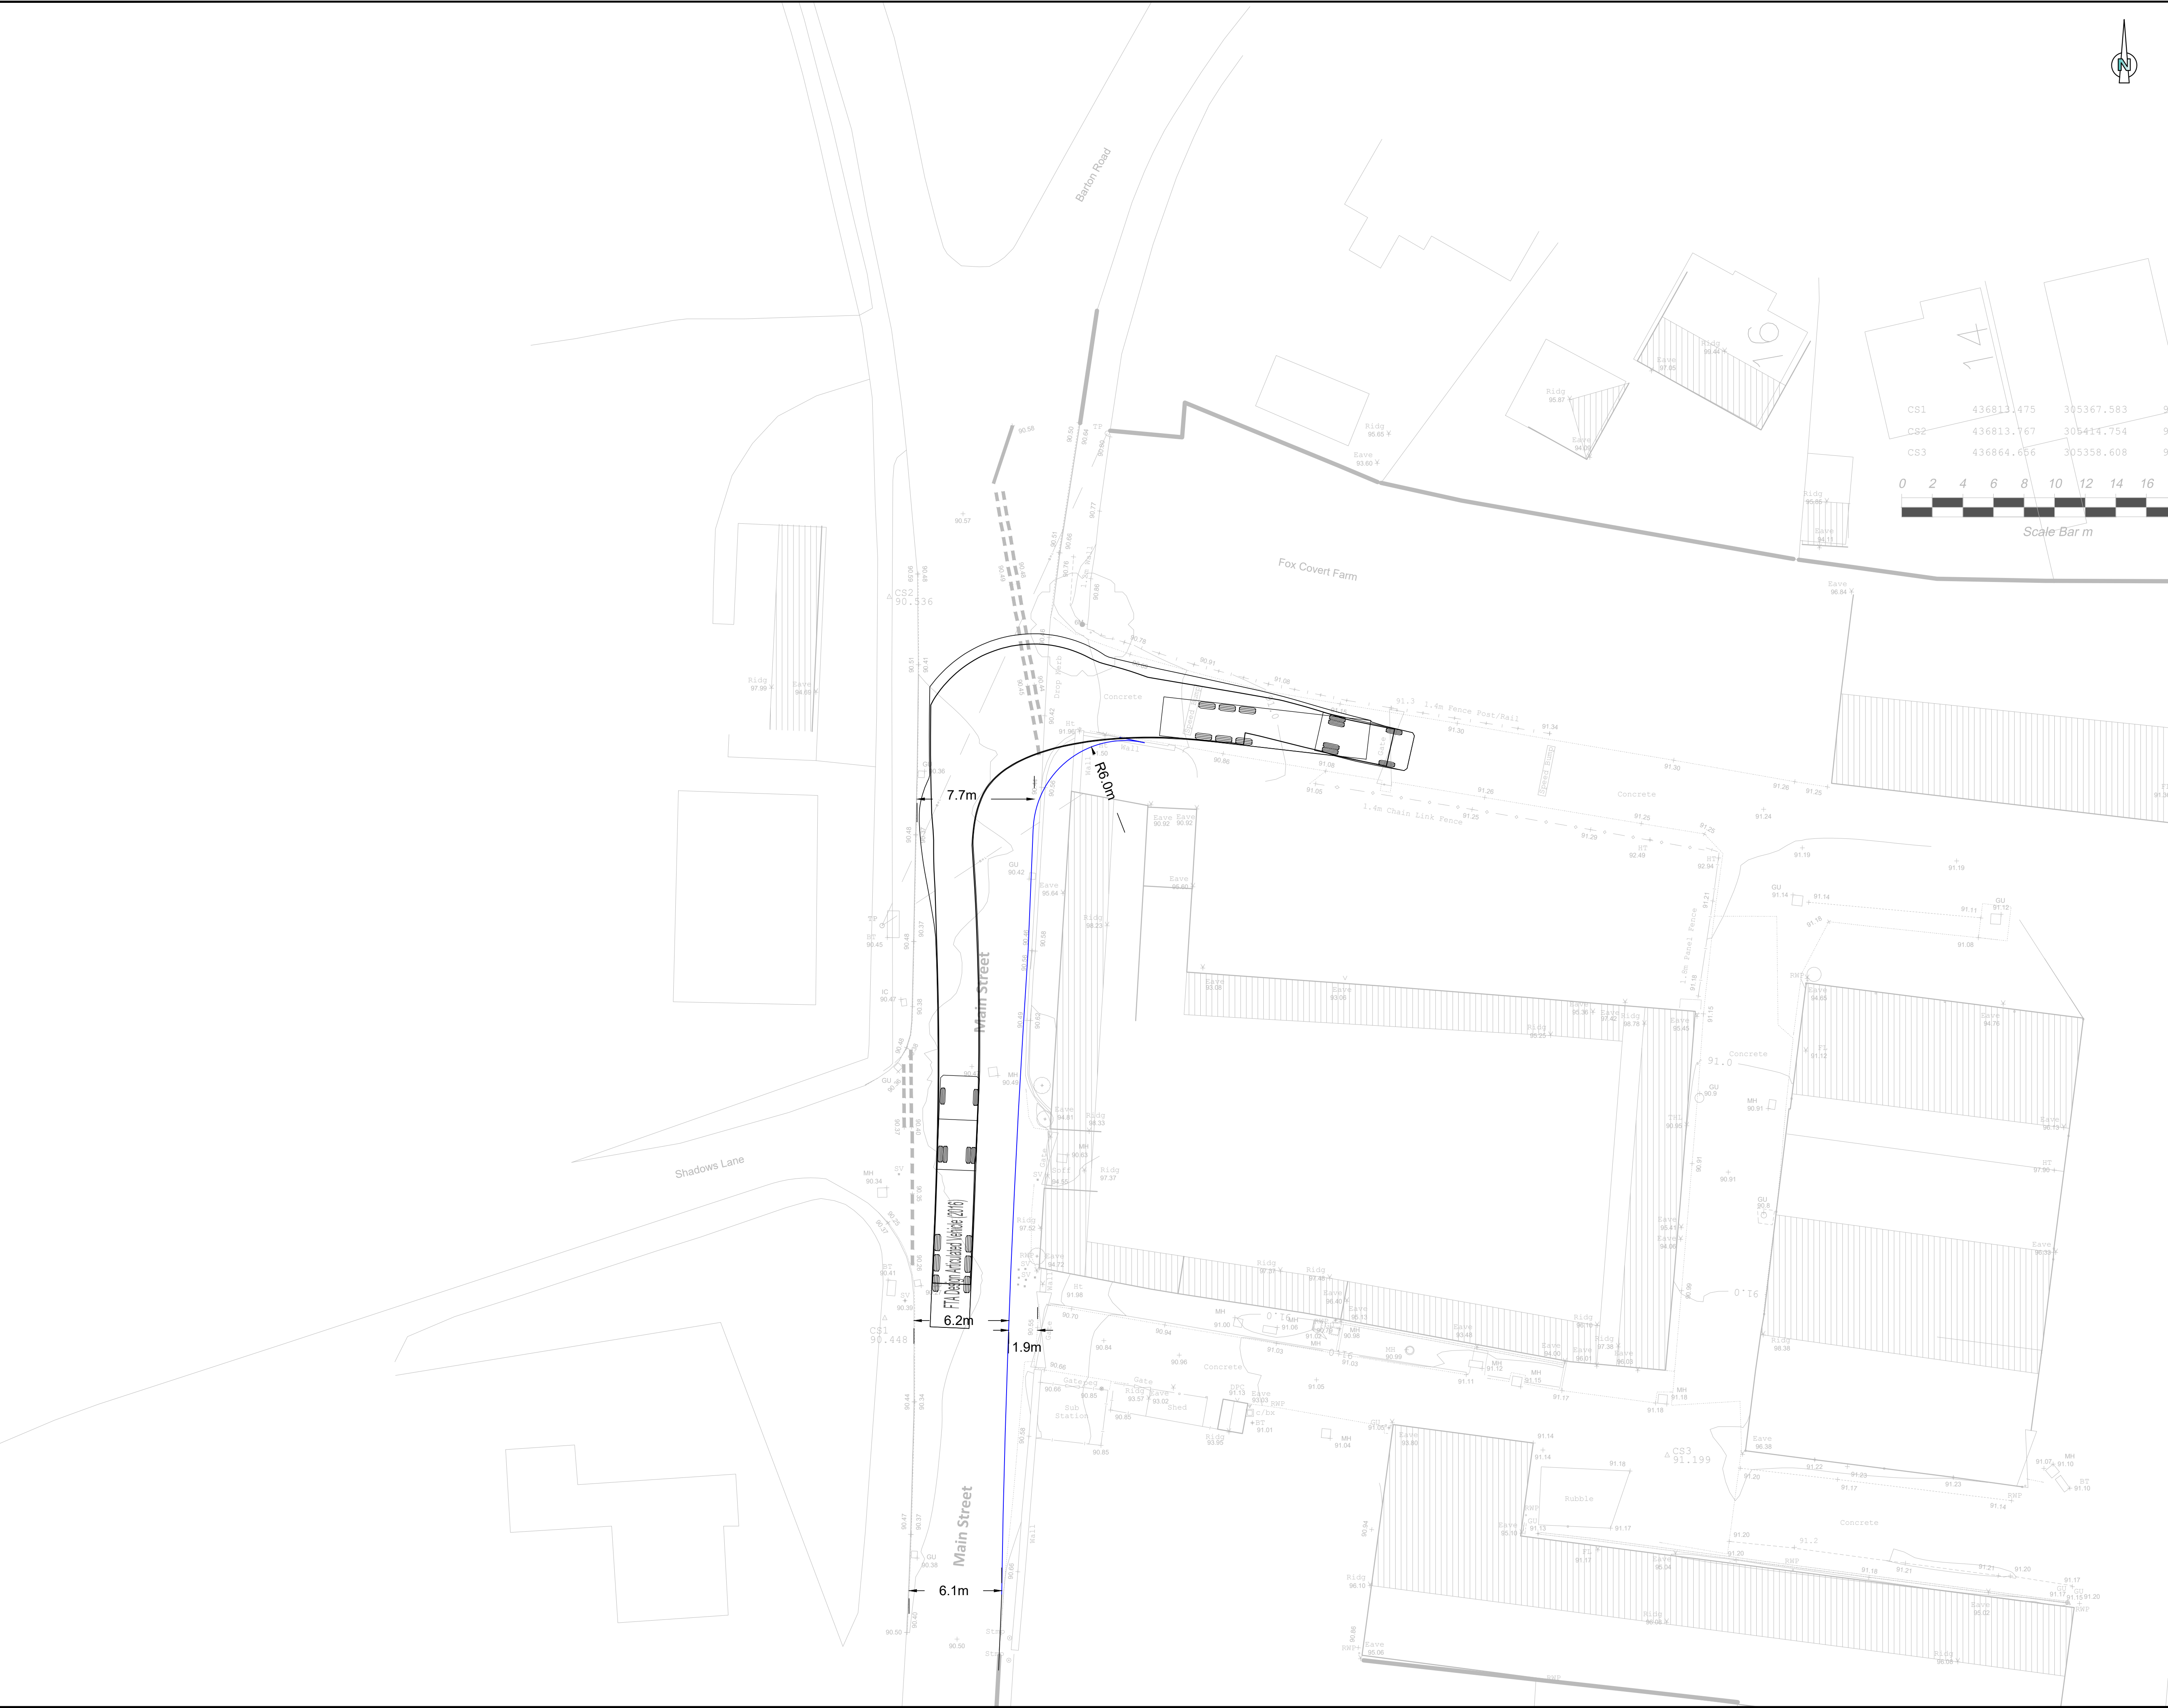


Legend

Proposed channel alignment alterations required to achieve
y= 42m visibility tangent to the southbound traffic.

Vehicle Profile

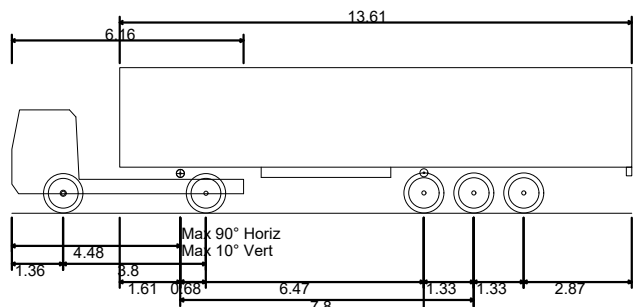

FTA Design Articulated Vehicle (2016)	
Overall Length	16.480m
Overall Width	2.550m
Overall Body Height	3.870m
Min Body Ground Clearance	0.515m
Max Track Width	2.470m
Lock to lock time	3.00s
Kerb to Kerb Turning Radius	6.600m

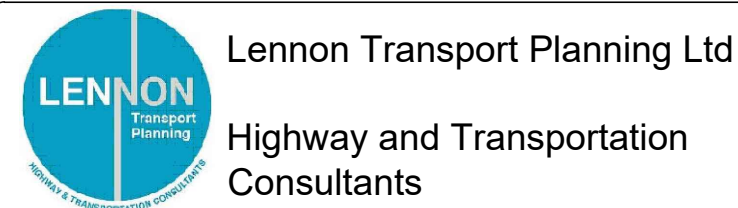

Unit C, Glenborough Court, Glenfield, Leicester, LE3 8DZ

CLIENT:
Naylor Estate Agents

TITLE:
Main Street, Congerstone

General Arrangement and swept path analysis

Scheme No.		Drawing No.		Revision	
PN/434/25/26		JG/434/AD/25-03		P01	
PREPARED BY:	SMX	SCALE:		1:200	
CHECKED BY:	ML	SIZE:		A1	
APPROVED BY:	ML	DATE:		March-26	