



Plotted: 07/03/2024 10:04:02 (07/24/24) PM by: 201111, Ben (Ben@stantec.co.uk)
Drawing: 002 - 332610546 - 5501 - 002

D

C

B

A

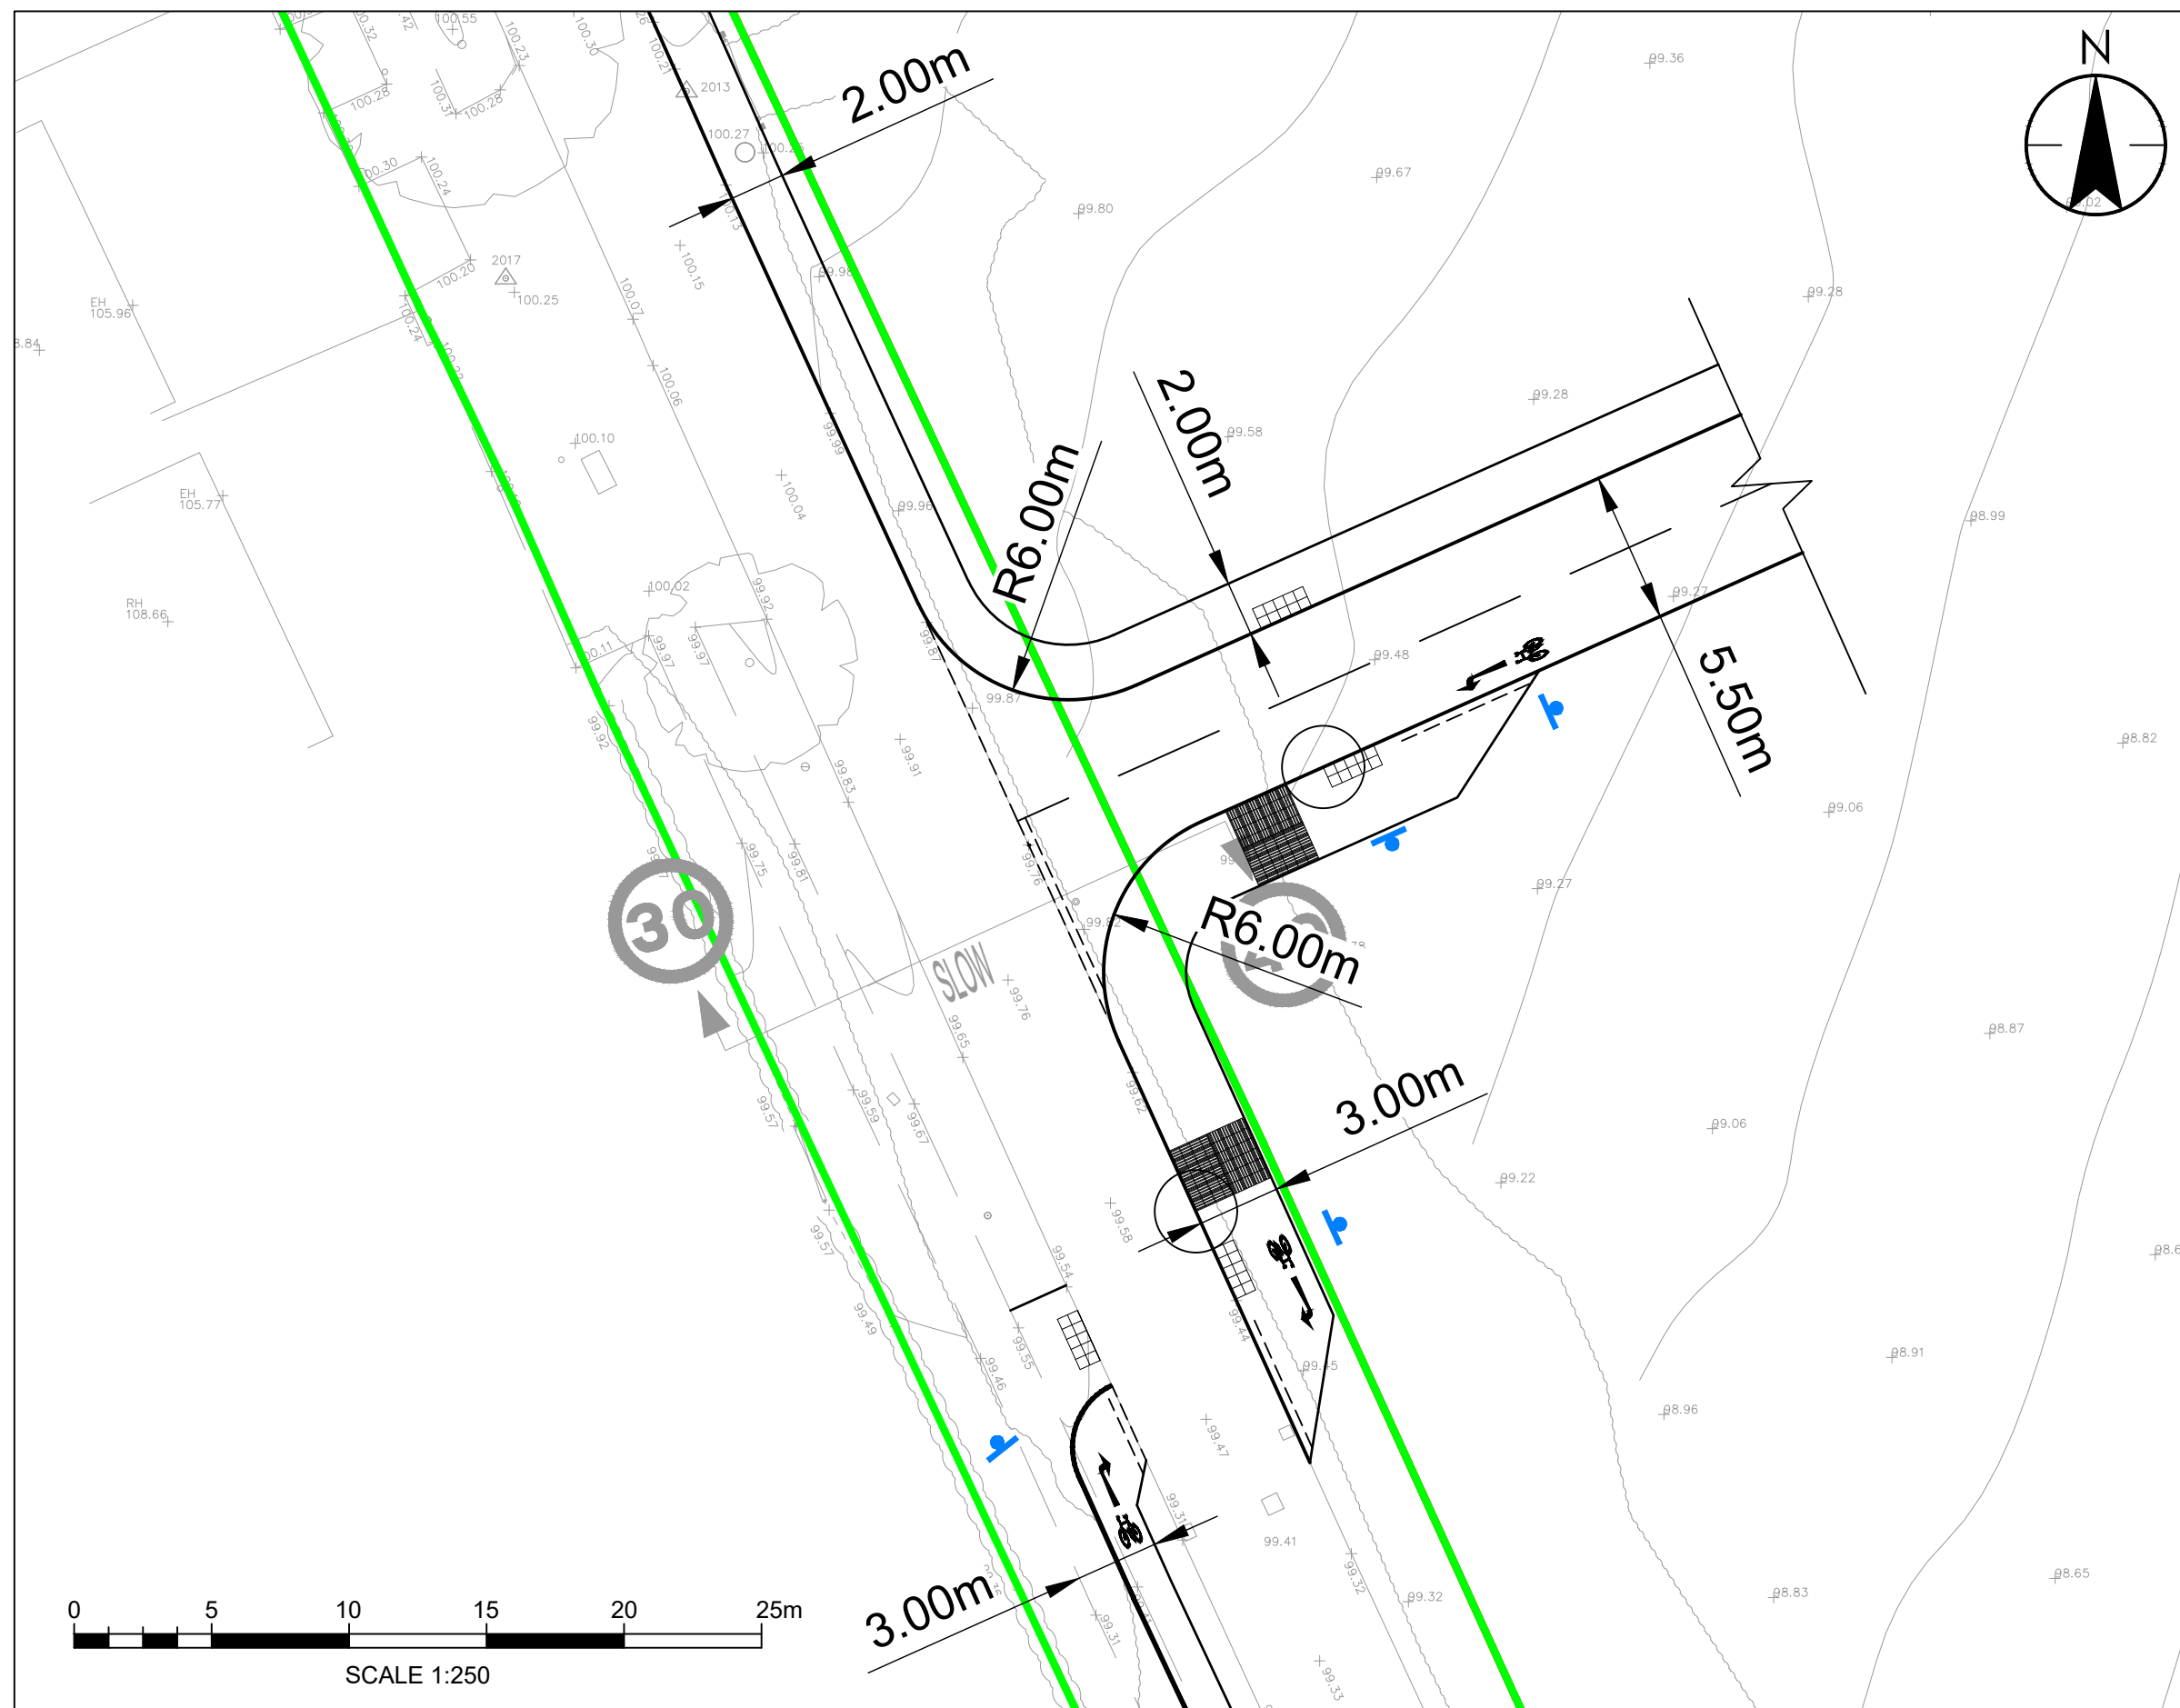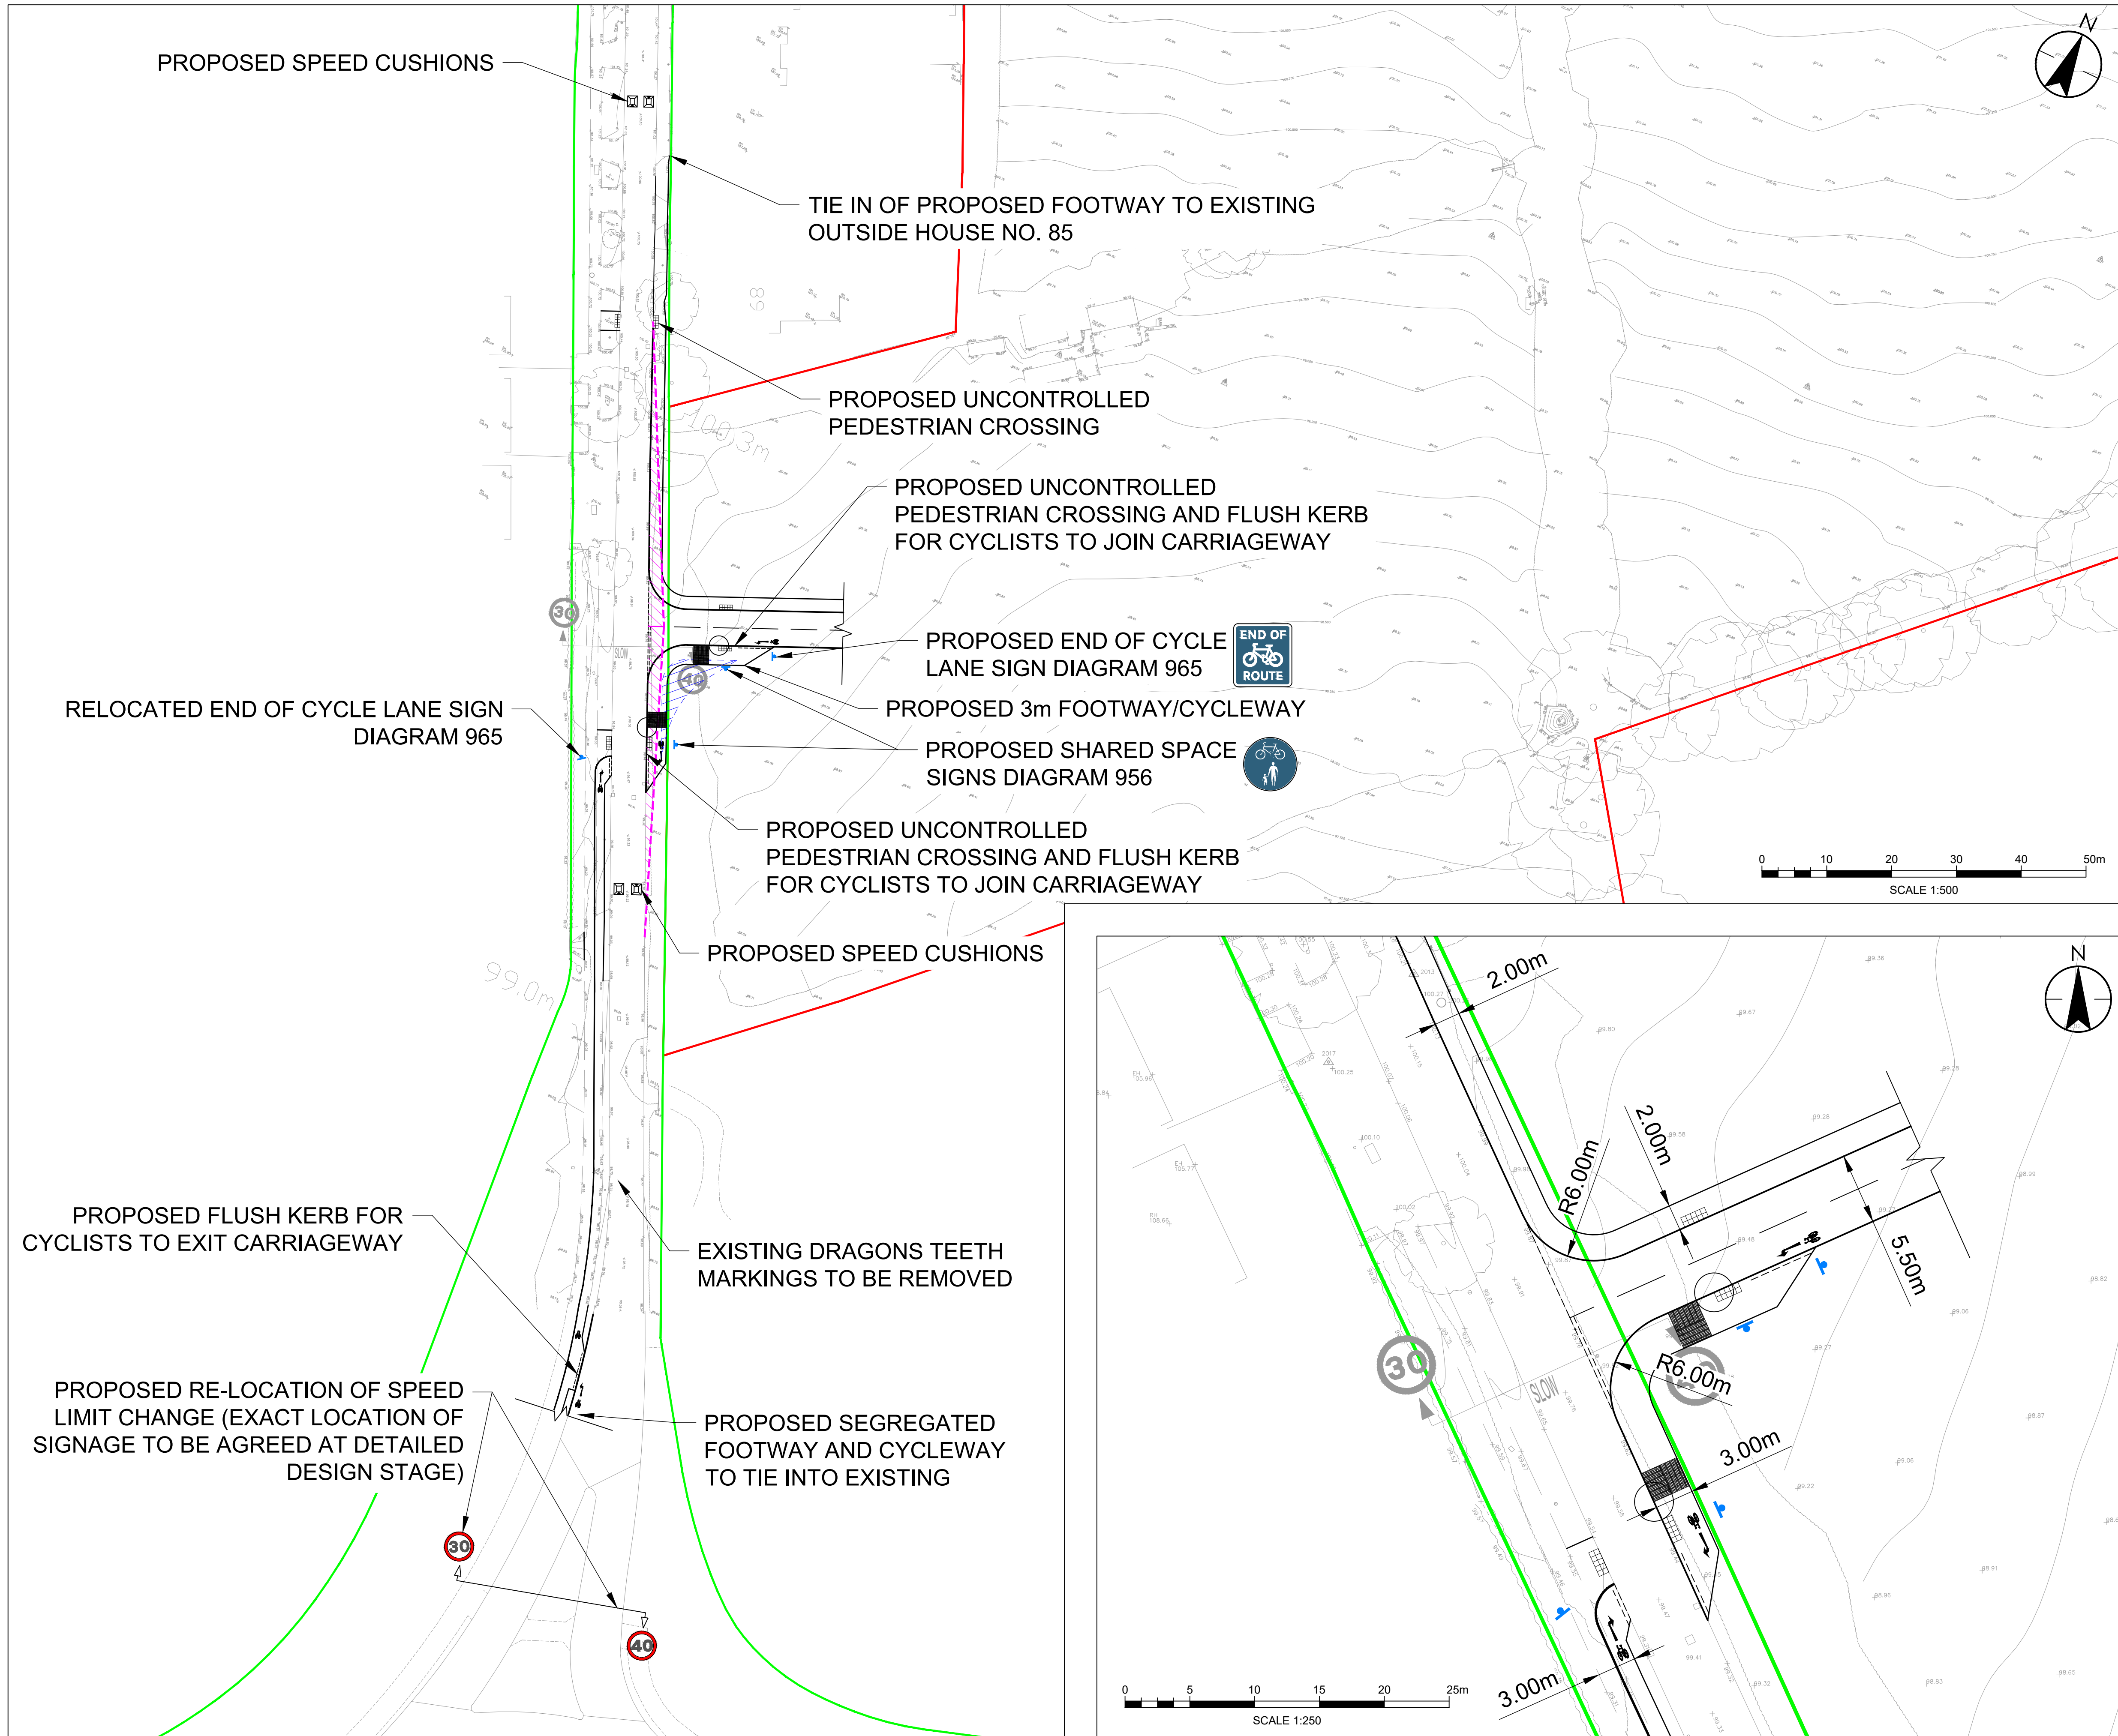

Stantec UK Limited
READING
Caversham Bridge House, Waterman Place, Reading,
Berkshire RG1 8DN
Tel: +44 1189 500 761
www.stantec.com/uk

Copyright Reserved

The Contractor shall verify and be responsible for all dimensions. DO NOT scale the drawing
- any errors or omissions shall be reported to Stantec without delay.
The Copyrights to all designs and drawings are the property of Stantec. Reproduction or
use for any purpose other than that authorized by Stantec is forbidden.

Notes

UTILITIES NOTE: The position of any existing public or private sewers, utility services,
plant or apparatus shown on this drawing is believed to be correct, but no warranty to this
is expressed or implied. Other such plant or apparatus may also be present but not
shown. The Contractor is therefore advised to undertake their own investigation where the
presence of any existing sewers, services, plant or apparatus may affect their operations.

KEY

- SITE BOUNDARY
- HIGHWAY BOUNDARY
- VISIBILITY SPLAY - 2.4m x 47m (per MfS & LHDG)
- FORWARD VISIBILITY FOR CYCLES - 17m (LTN 1/20)
- PROPOSED SIGNAGE

P04 - UPADTED AS PER RSA COMMENTS	BS	EF	2024.02.07
P03 - ACCESS MOVED NORTH	ML	EF	2023.11.29
P02 - UPDATED VISIBILITY	MH	EF	2023.11.29
P01 - FIRST ISSUE	MH	EF	2023.11.27
Issued/Revision	By	Appd	YYYY.MM.DD

	MH	MH	EF	2023.12.07
	Dwn.	Dsgn.	Chkd.	YYYY.MM.DD

Issue Status

FOR
INFORMATION

This document is suitable only for the
purpose noted above.
Use of this document for any other
purpose is not permitted.

Client/Project Logo

HARROW ESTATES

Client/Project
HARROW ESTATES

THE COMMON BARWELL

LEICESTERSHIRE, UNITED KINGDOM

Title
PROPOSED SITE ACCESS DESIGN

Project No. 332610546	Scale AS SHOWN @ A1
Revision P04	Drawing No. 332610546/5501/001